



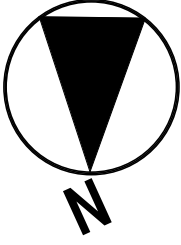

Ground Floor Plan Dimensioned
1 : 50

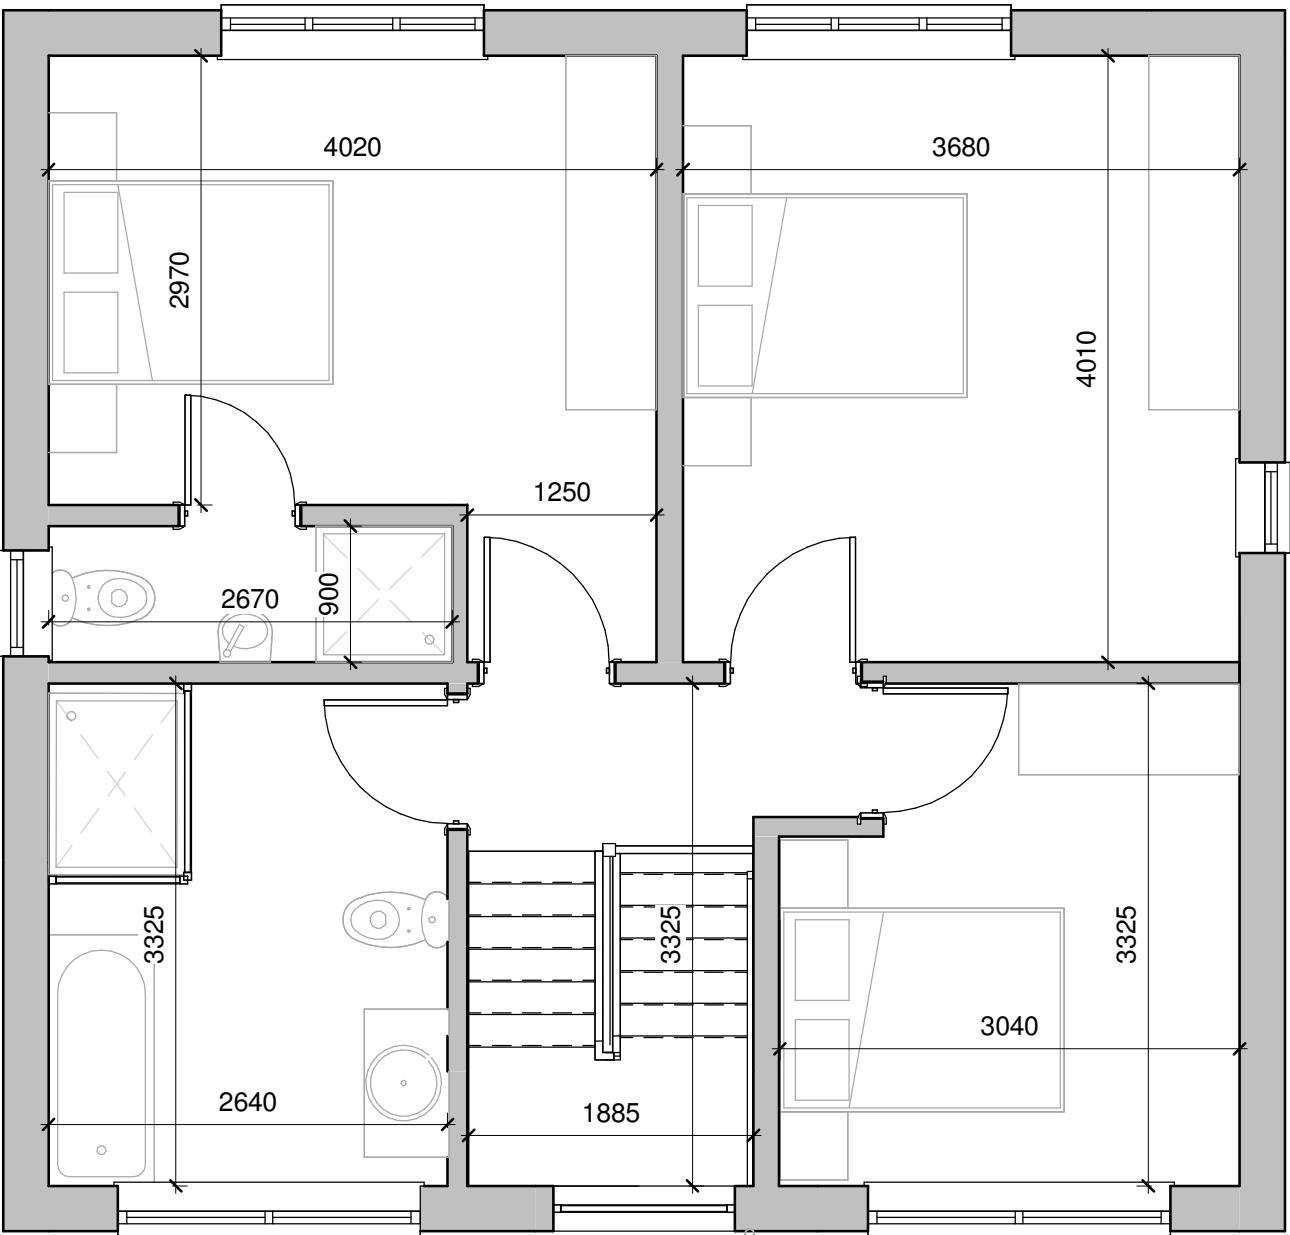

First Floor Level Dimensioned
1 : 50

Revision		Date	Drawn	Checked
	First Issue			
A	Revised following email comments on the 13th November 2021	16/11/2021	ACH	JH
B	Revised following email comments	16/11/2021	ACH	
C	Revised following email comments from the client on the 22nd November	25/11/2021	ACH	
D	Revised following planning officers comments	10/12/2021	ACH	
E	Revised following discussions with the planning officer	14/01/2022	ACH	



www.birchgrovearchitecture.com

amy.hirst@birchgrovearchitecture.com

Drawn	Date	Scale	Revision
ACH	13/11/2021	1 : 50 @ A1	E
Client	Jack Lycett		
Project	52 Kensington Road, S75 2SS		
Title	Concept 1 dimensioned floor plan		
Dwg No.	21_31 - 08		

© COPYRIGHT EXISTS ON THE DESIGNS AND INFORMATION SHOWN ON THIS DRAWING.

The Contractor must verify all dimensions on site before making shop drawings or commencing work of any kind. No dimensions to be scaled from this drawing. Architect to be notified of any discrepancies in dimensions immediately.