


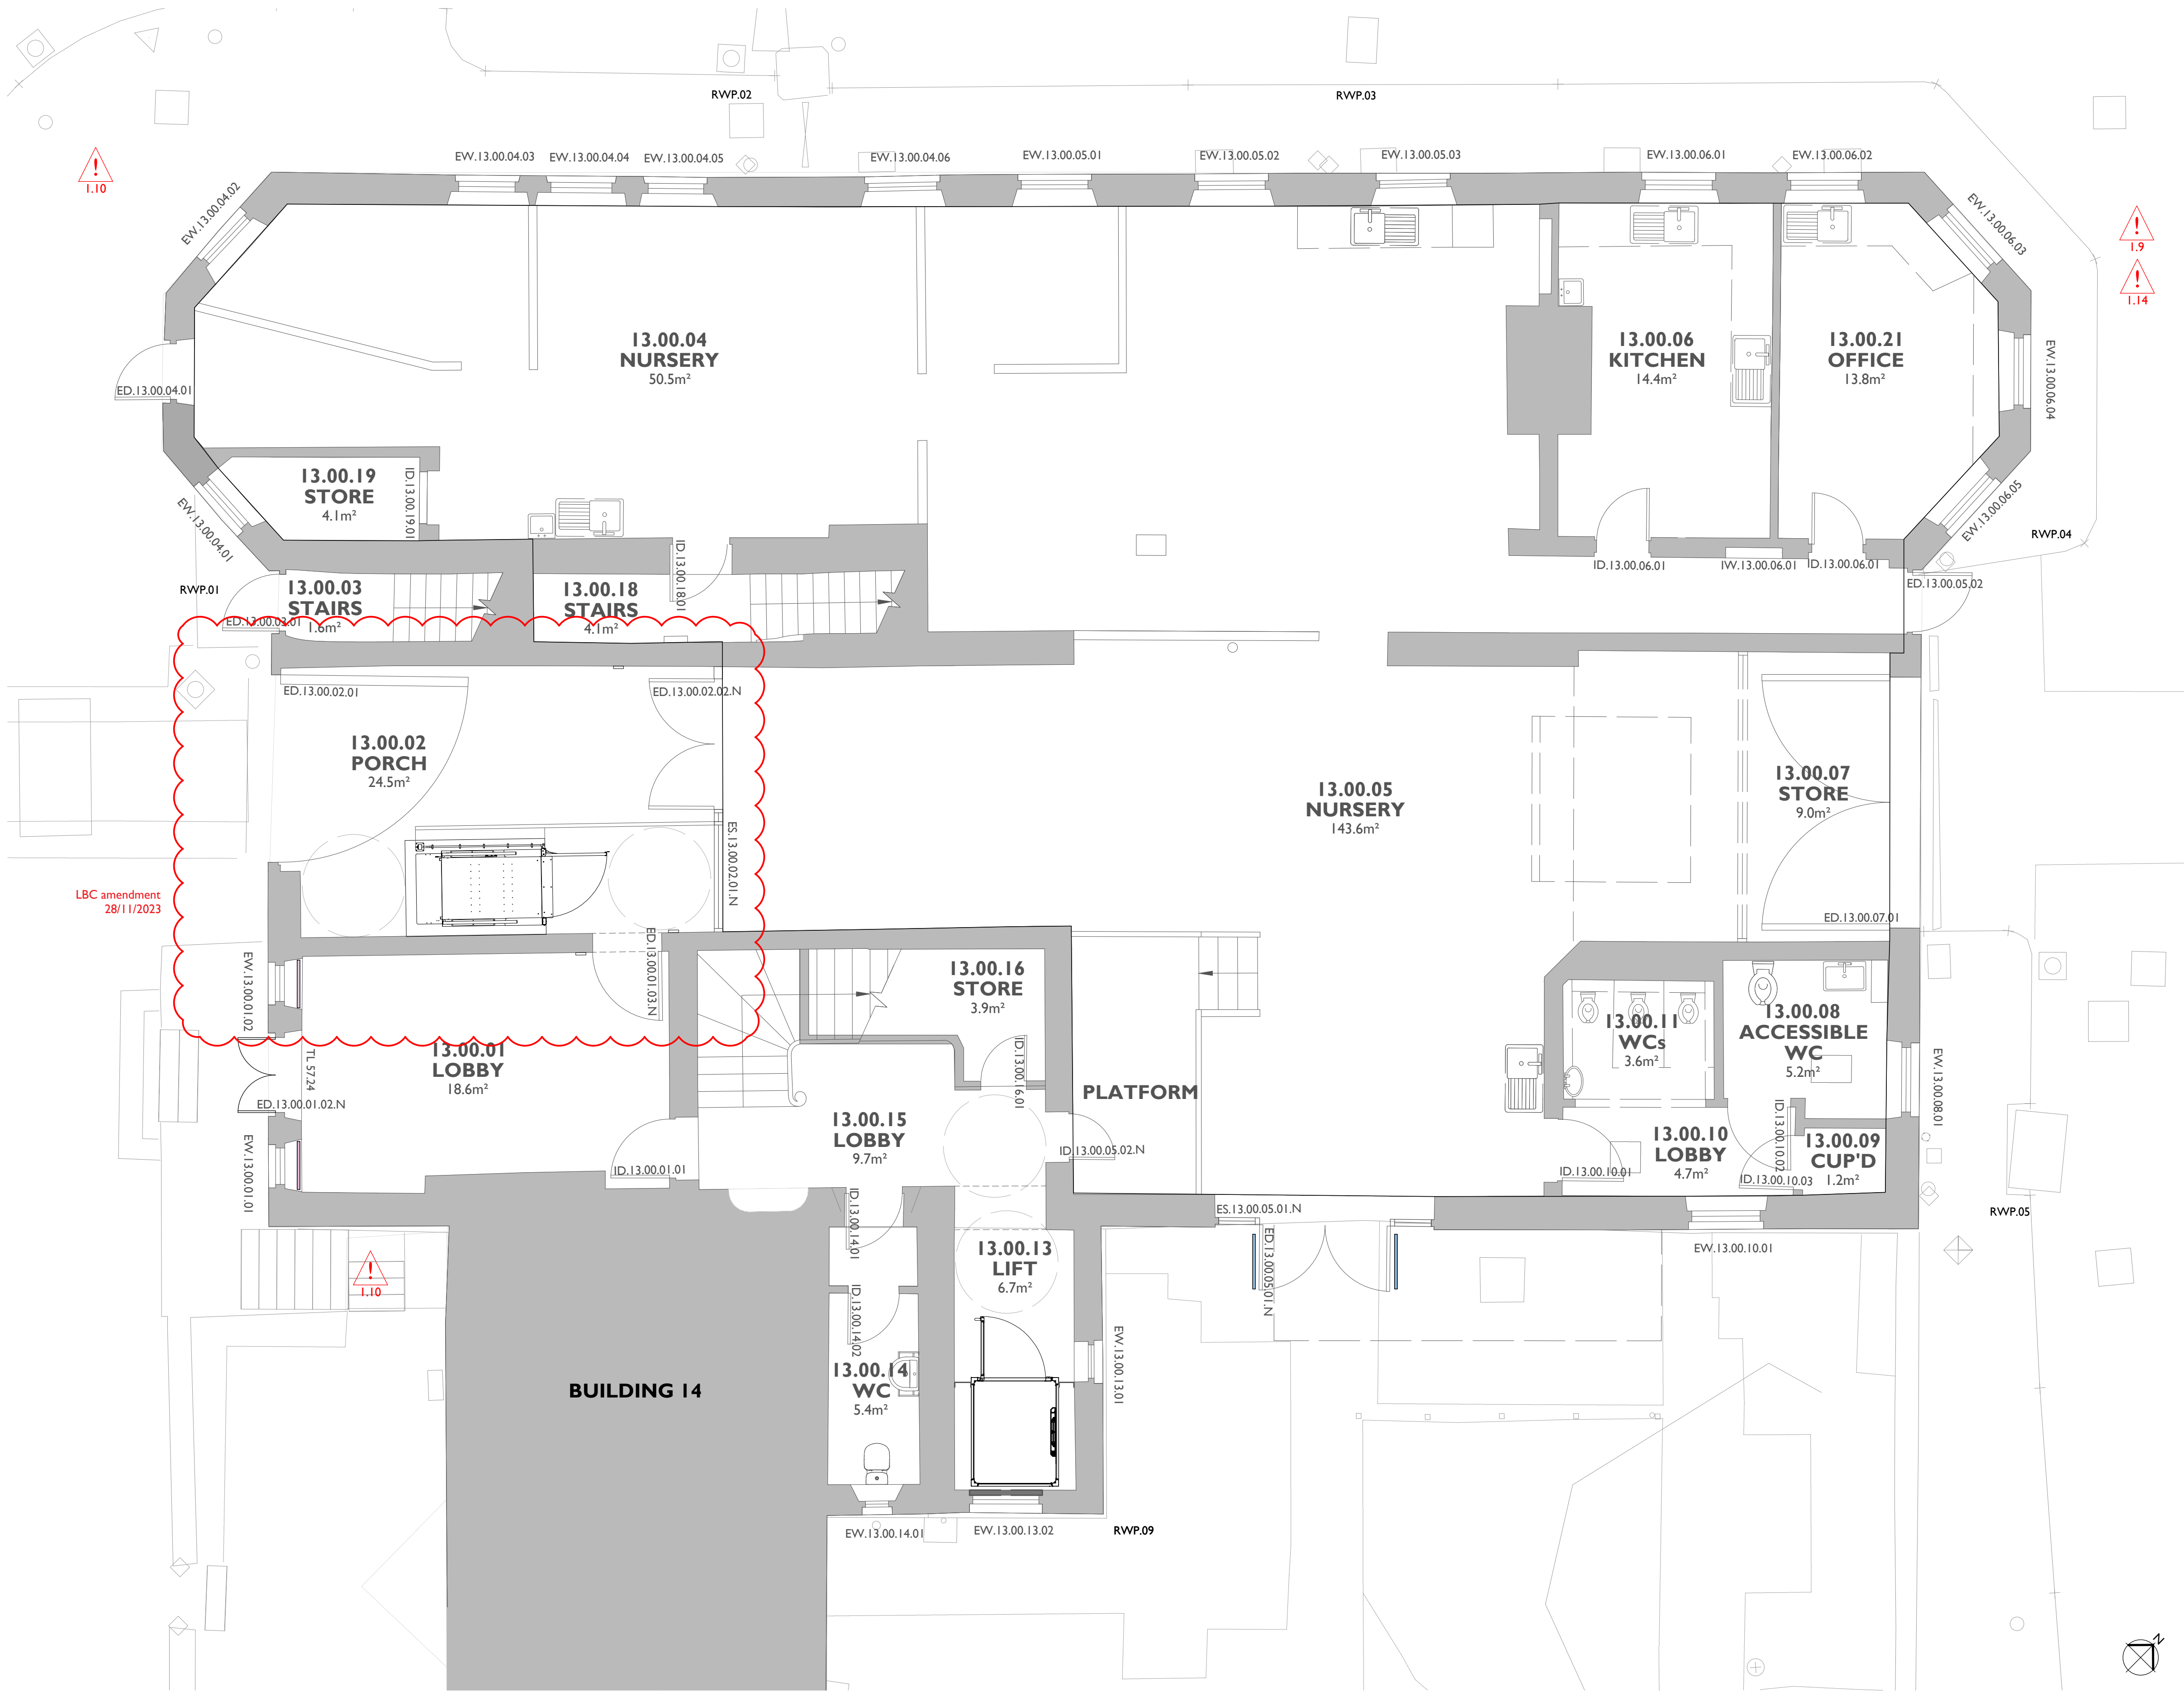


Notes: 28/11/2023 17:16:40

Drawings are based on survey data and may not accurately represent what is physically present.

Do not scale from this drawing. All dimensions are to be verified on site before proceeding with the work.

All dimensions are in millimeters unless noted otherwise.

Purcell shall be notified in writing of any discrepancies.

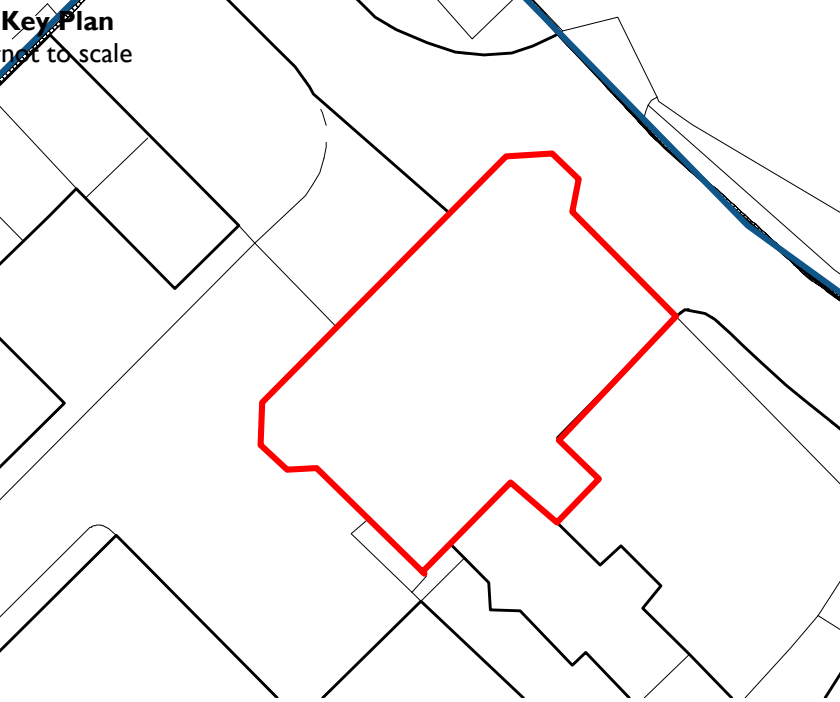


- Key**
- Nursery Demise
 - New window roller blinds to NBS N10/240
 - Door barrier rails as part of ironmongery package
- Specific CDM Hazard, refer to Designer's CDM Risk Register EFAS-PUR-00-XX-PD-A-0001

Notes

Loose furniture to be client supplied

Allow for floorboards to be carefully lifted and reinstated in locations required to allow installation of new building services within floor / ceiling voids

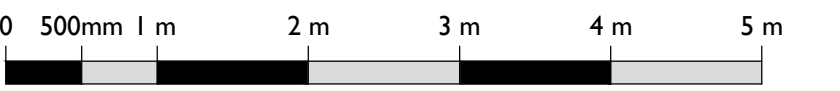

REV	DATE	BY	CHK	DESCRIPTION
C01	22/09/2023	TW	TW	
C02	29/09/2023	TW	TW	
C03	28/11/2023	JY	TW	

CLIENT
Barnsley MBC

PROJECT
Elsecar - Forging Ahead

JOB NUMBER
241992

PURCELL

TITLE
Building 13
Ground Floor Proposed

SIZE	SCALE	LAST REVISED	DRAWN	CHECKED
A1L	1:50	28/11/2023	JY	TW
REV	SUITABILITY/REASON FOR ISSUE			
C03	A4 - Technical Design Approved			
DRAWING NAME				
EFAS-PUR-13-GF-DR-A-2006				

The Liquor Store, The Chocolate Works, Bishopthorpe Road, York YO23 1FT
© PURCELL 2019. PURCELL ® IS THE TRADING NAME OF PURCELL ARCHITECTURE LTD.

I Ground Floor as Proposed
2006 1:50 @ A1