


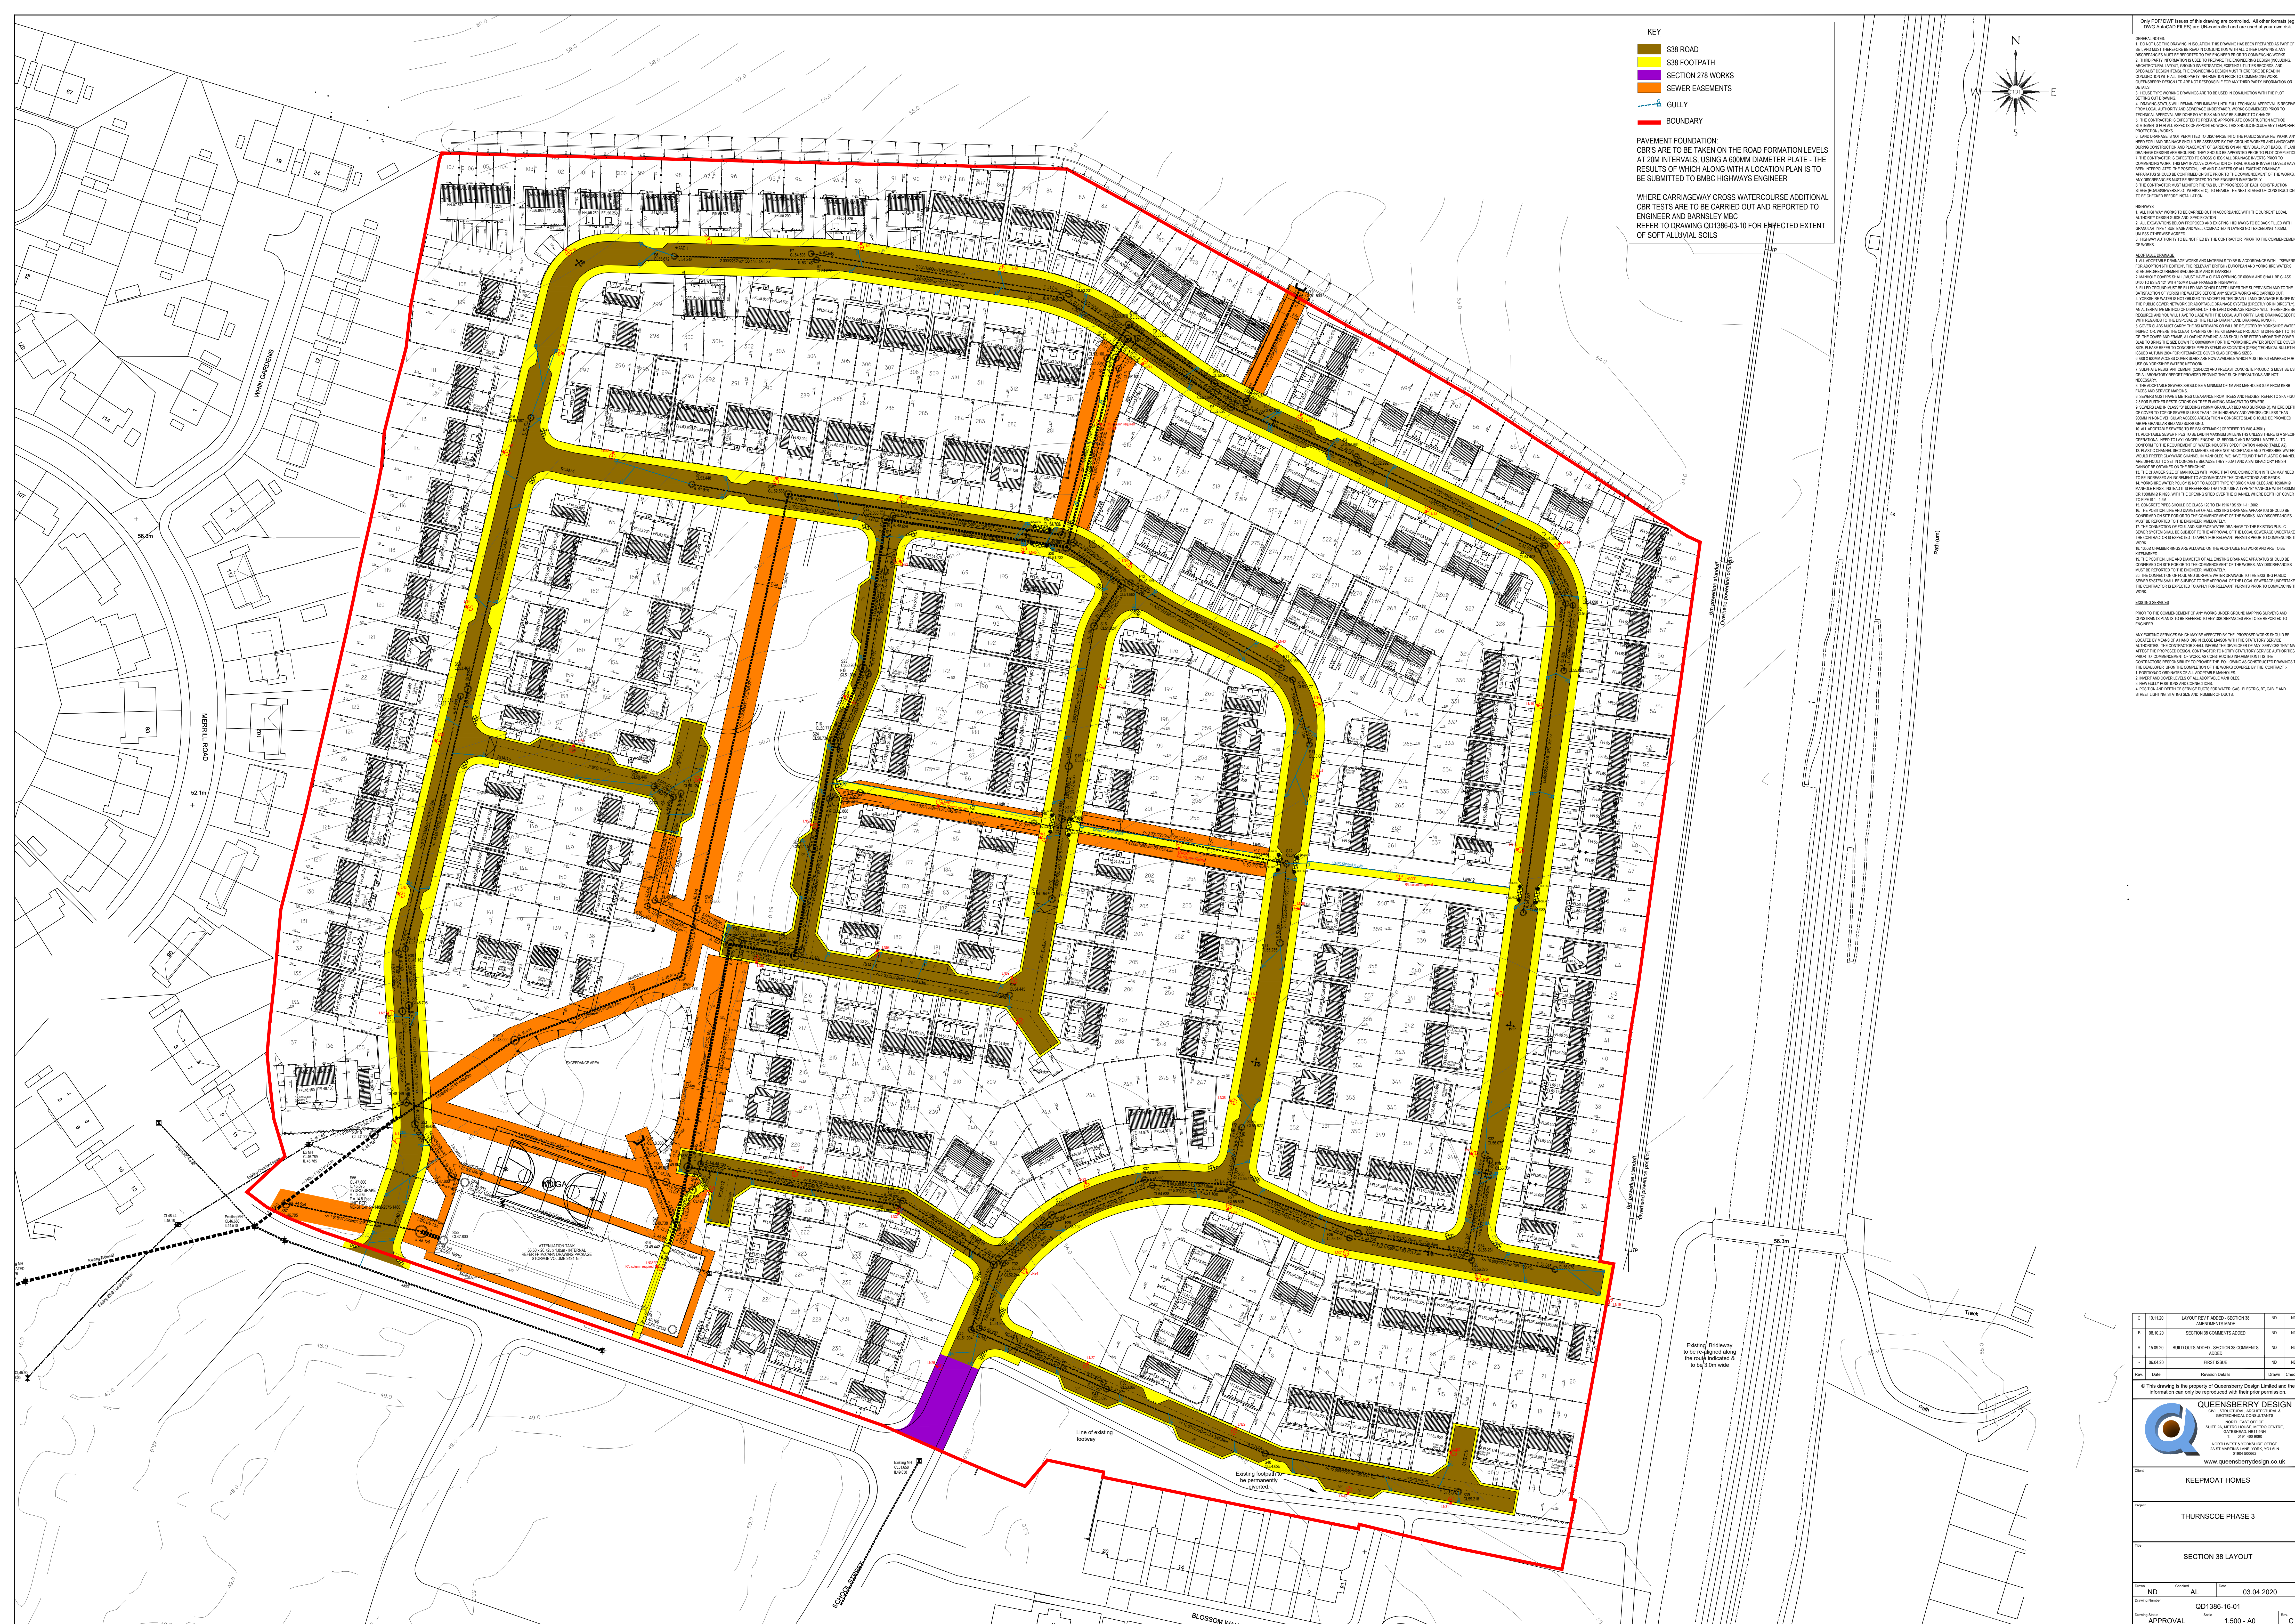

KEY

- S38 ROAD
- S38 FOOTPATH
- SECTION 278 WORKS
- SEWER EASEMENTS
- GULLY
- BOUNDARY

PAVEMENT FOUNDATION:
CBRS ARE TO BE TAKEN ON THE ROAD FORMATION LEVELS AT 20M INTERVALS, USING A 60MM DIAMETER PLATE - THE RESULTS OF WHICH ALONG WITH A LOCATION PLAN IS TO BE SUBMITTED TO BMBC HIGHWAYS ENGINEER

WHERE CARRIAGEWAY CROSS WATERCOURSE ADDITIONAL CBR TESTS ARE TO BE CARRIED OUT AND REPORTED TO ENGINEER AND BARNESLEY MBC
REFER TO DRAWING QD1386-03-10 FOR EXPECTED EXTENT OF SOFT ALLUVIAL SOILS


QUEENSBERRY DESIGN
WWW.QUEENSBERRYDESIGN.CO.UK

KEEPMOAT HOMES

THURNSCOE PHASE 3

SECTION 38 LAYOUT

Rev	Date	Revision Details	Drawn	Checked

Drawn: ND
Checked: AL
Date: 03.04.2020
Drawing Number: QD1386-16-01
Drawing Status: APPROVAL
Scale: 1:500 - A0
Rev: C