




WHINSIDE CRESCENT
MERRILL ROAD
LOCATION PLAN SCALE 1:250
ST PETERS GATE
N

ex. front elevation. scale 1:100m. ex. rear elevation.

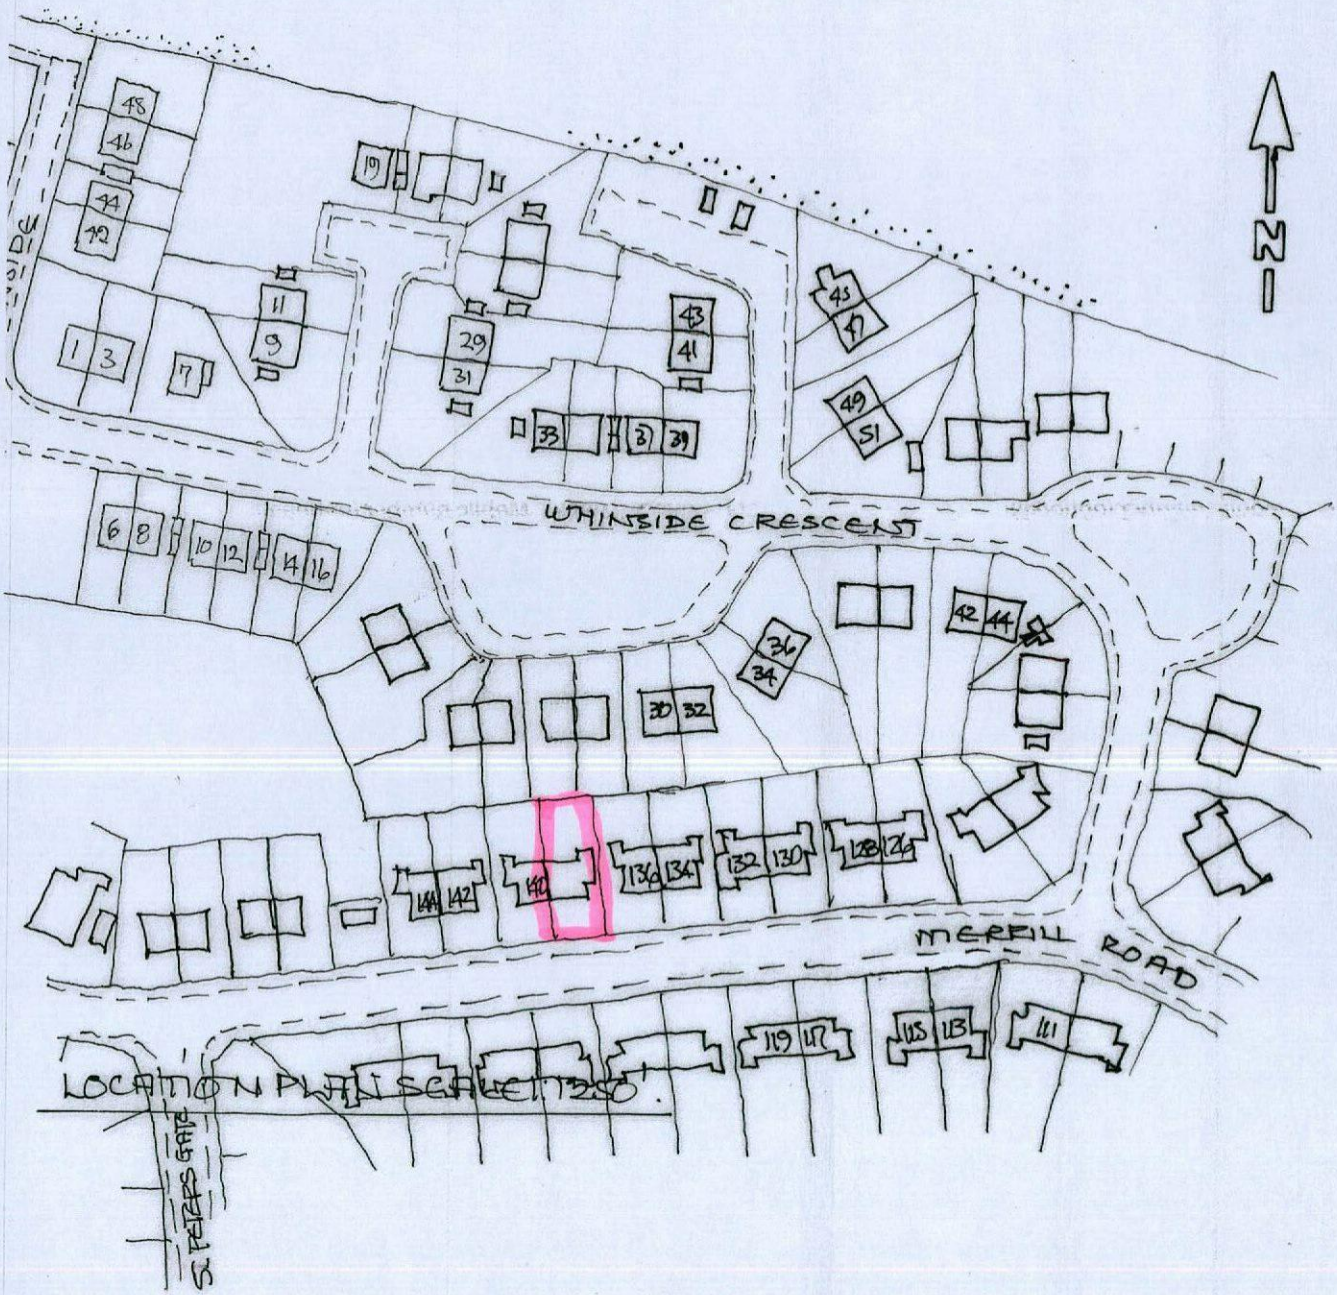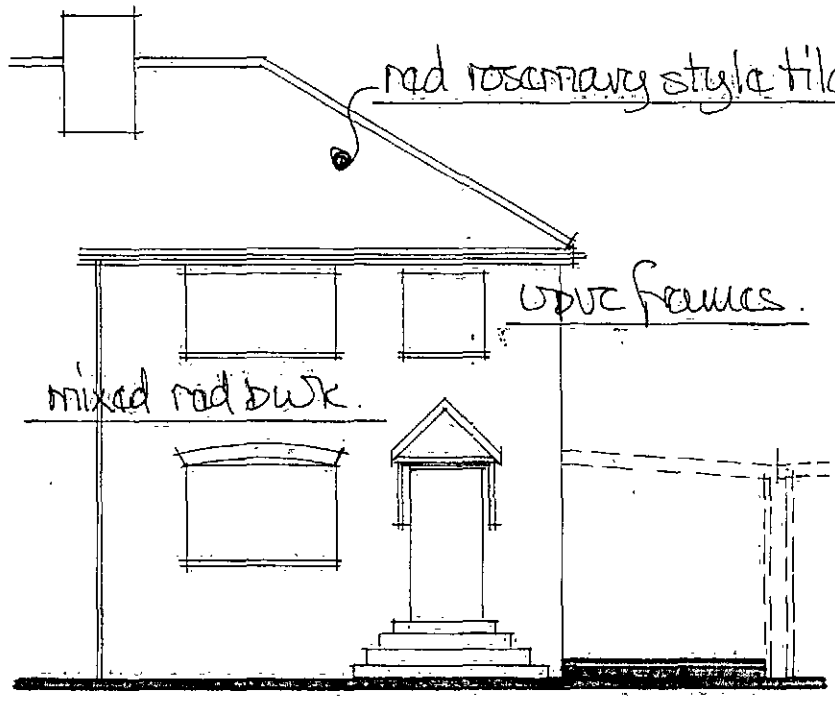


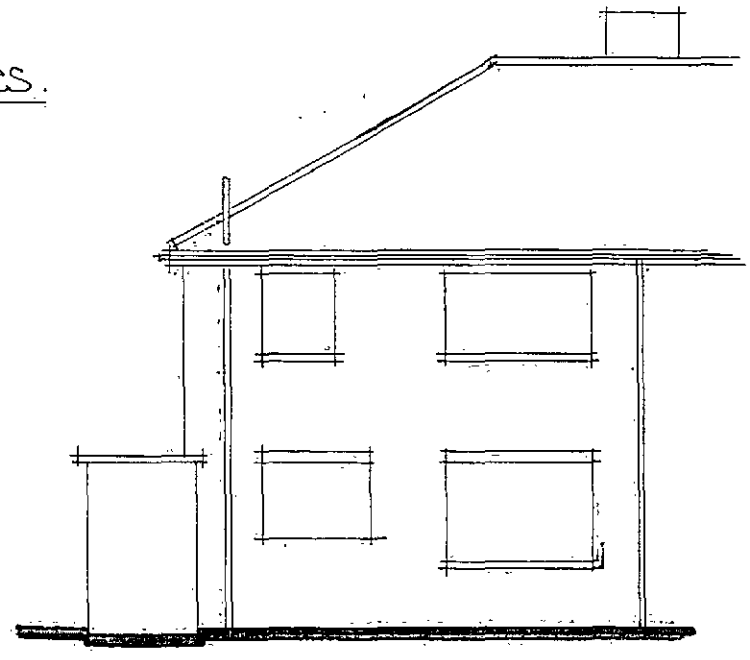


ex. side elevation from no. 136.

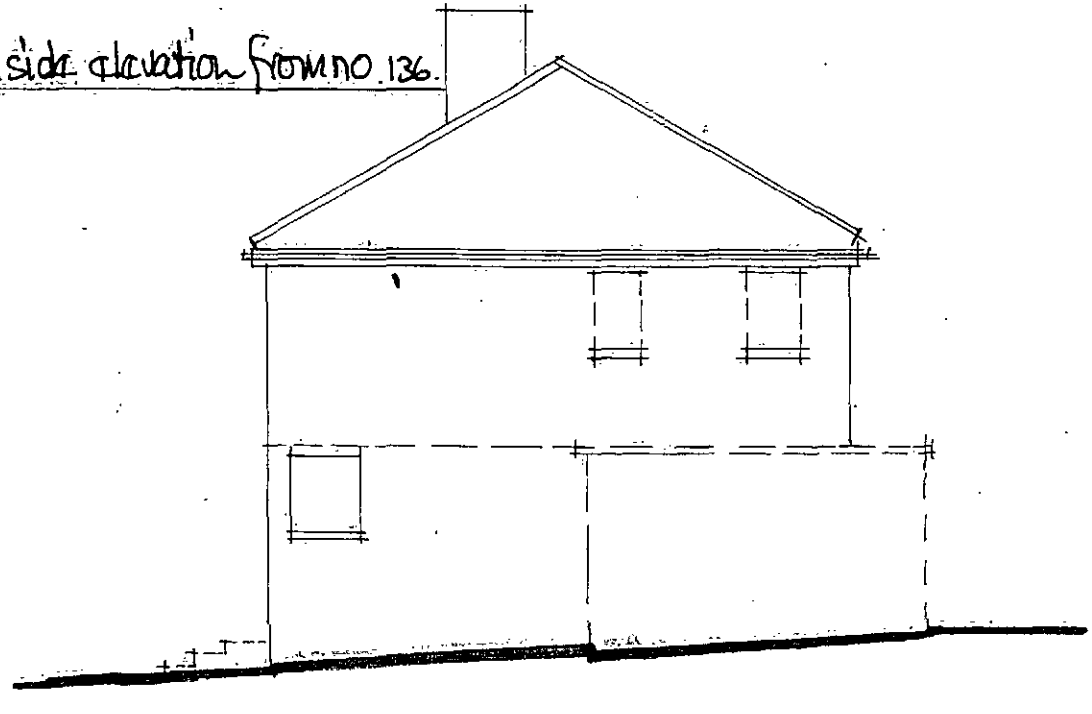


scale 1:100m.

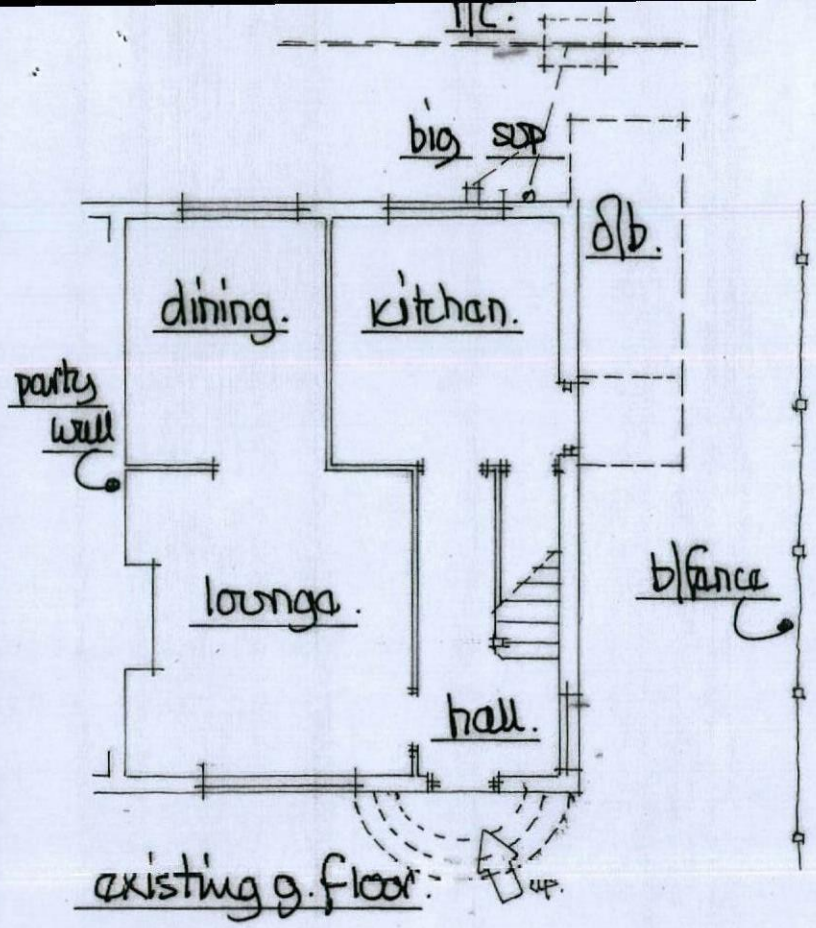


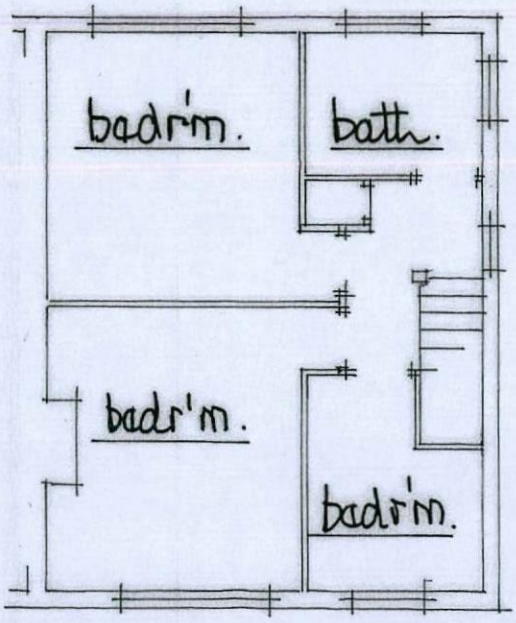


site plan 1:500m.

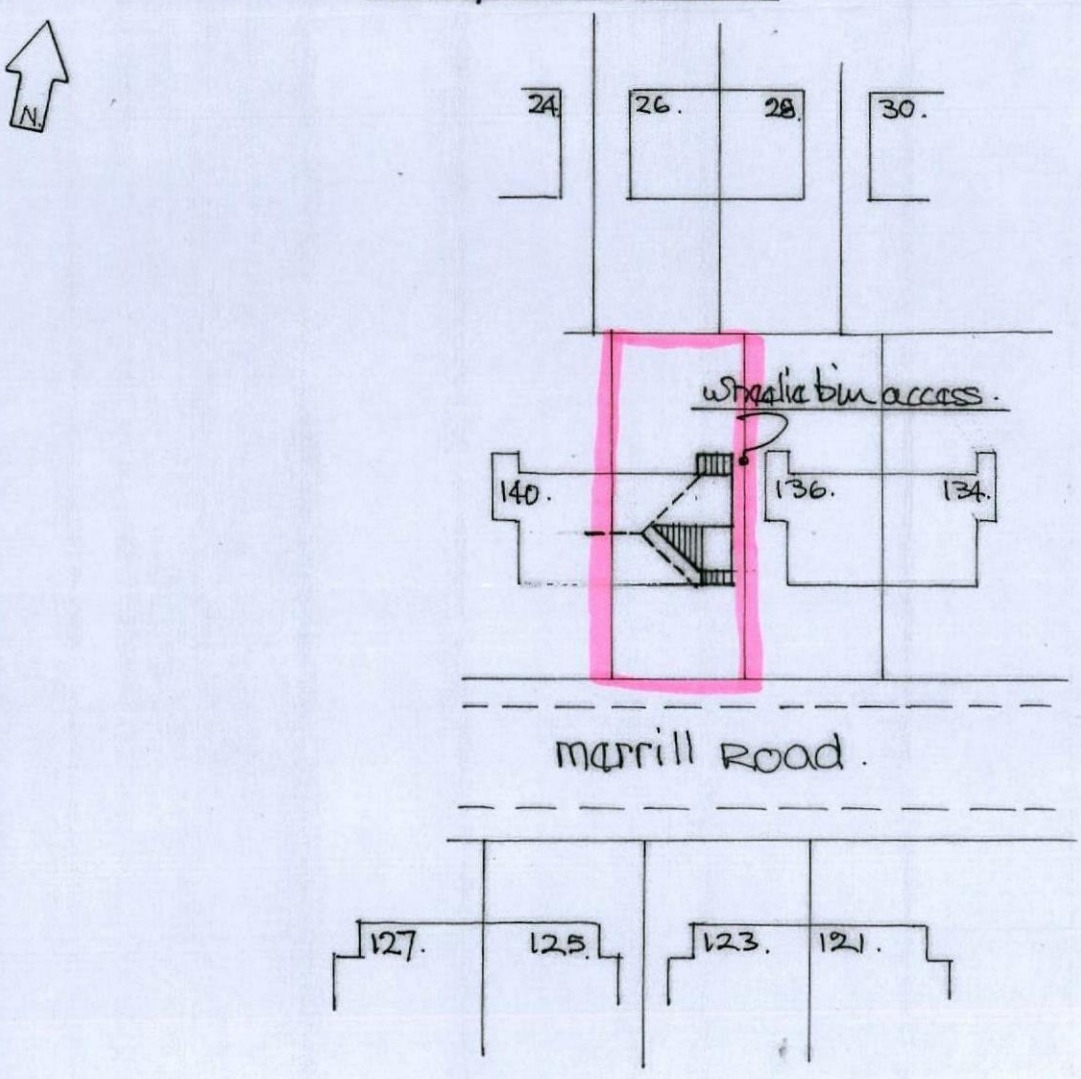

scale 1:100m.

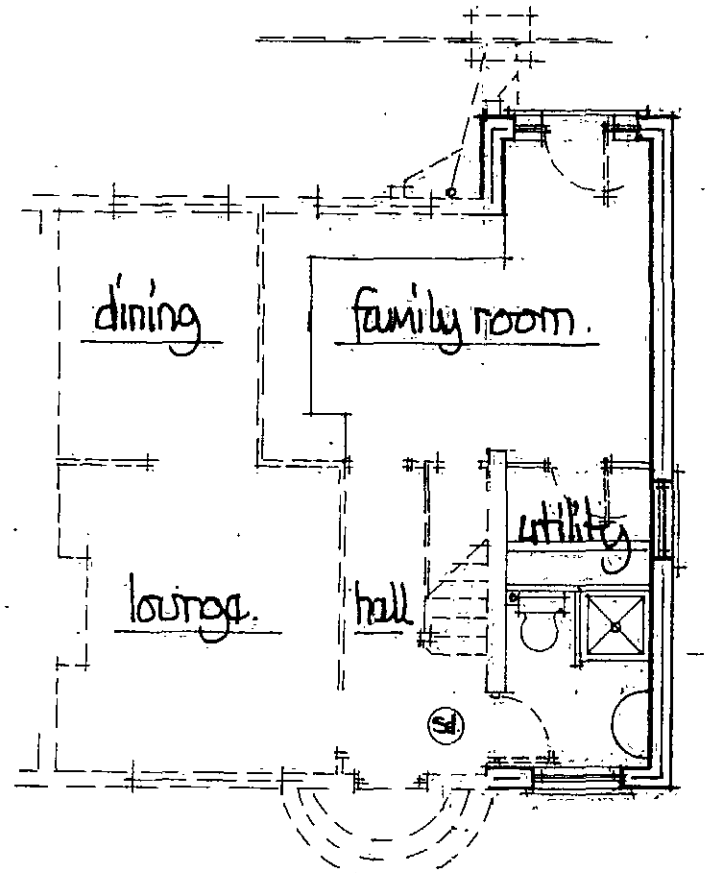

proposed ground floor.

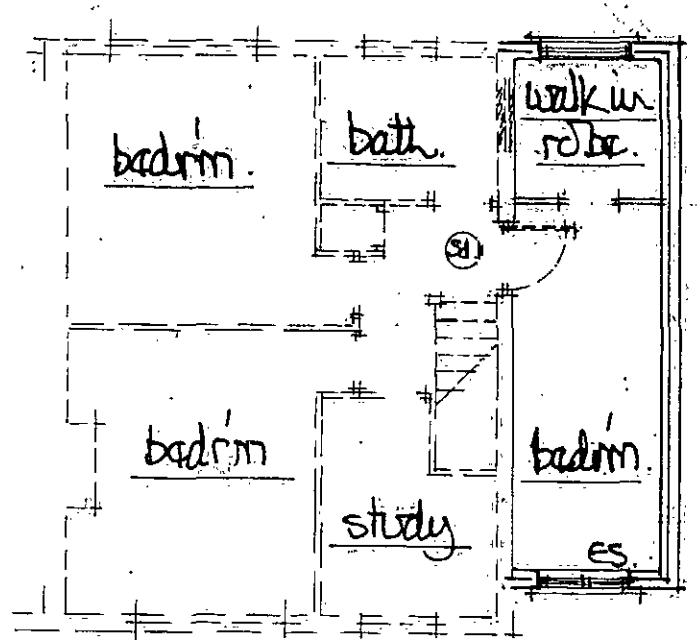


proposed first floor.

* all heating works by a person who is a member of the current gas safety registration scheme

* all electrical works by a person qualified thro' a competant persons scheme who shall provide a completion certificate for the local BCO.

(sd) shows ceiling mounted smoke detectors wired back to fuse board, interlinked + battery back up. - fixed 300mm min from wall junctions + light fittings.

es - shows fire safety escape sash 750mm min high x 450mm min wide - bottom of sash between 800/1100mm above floor level - sash to open thro' 90°

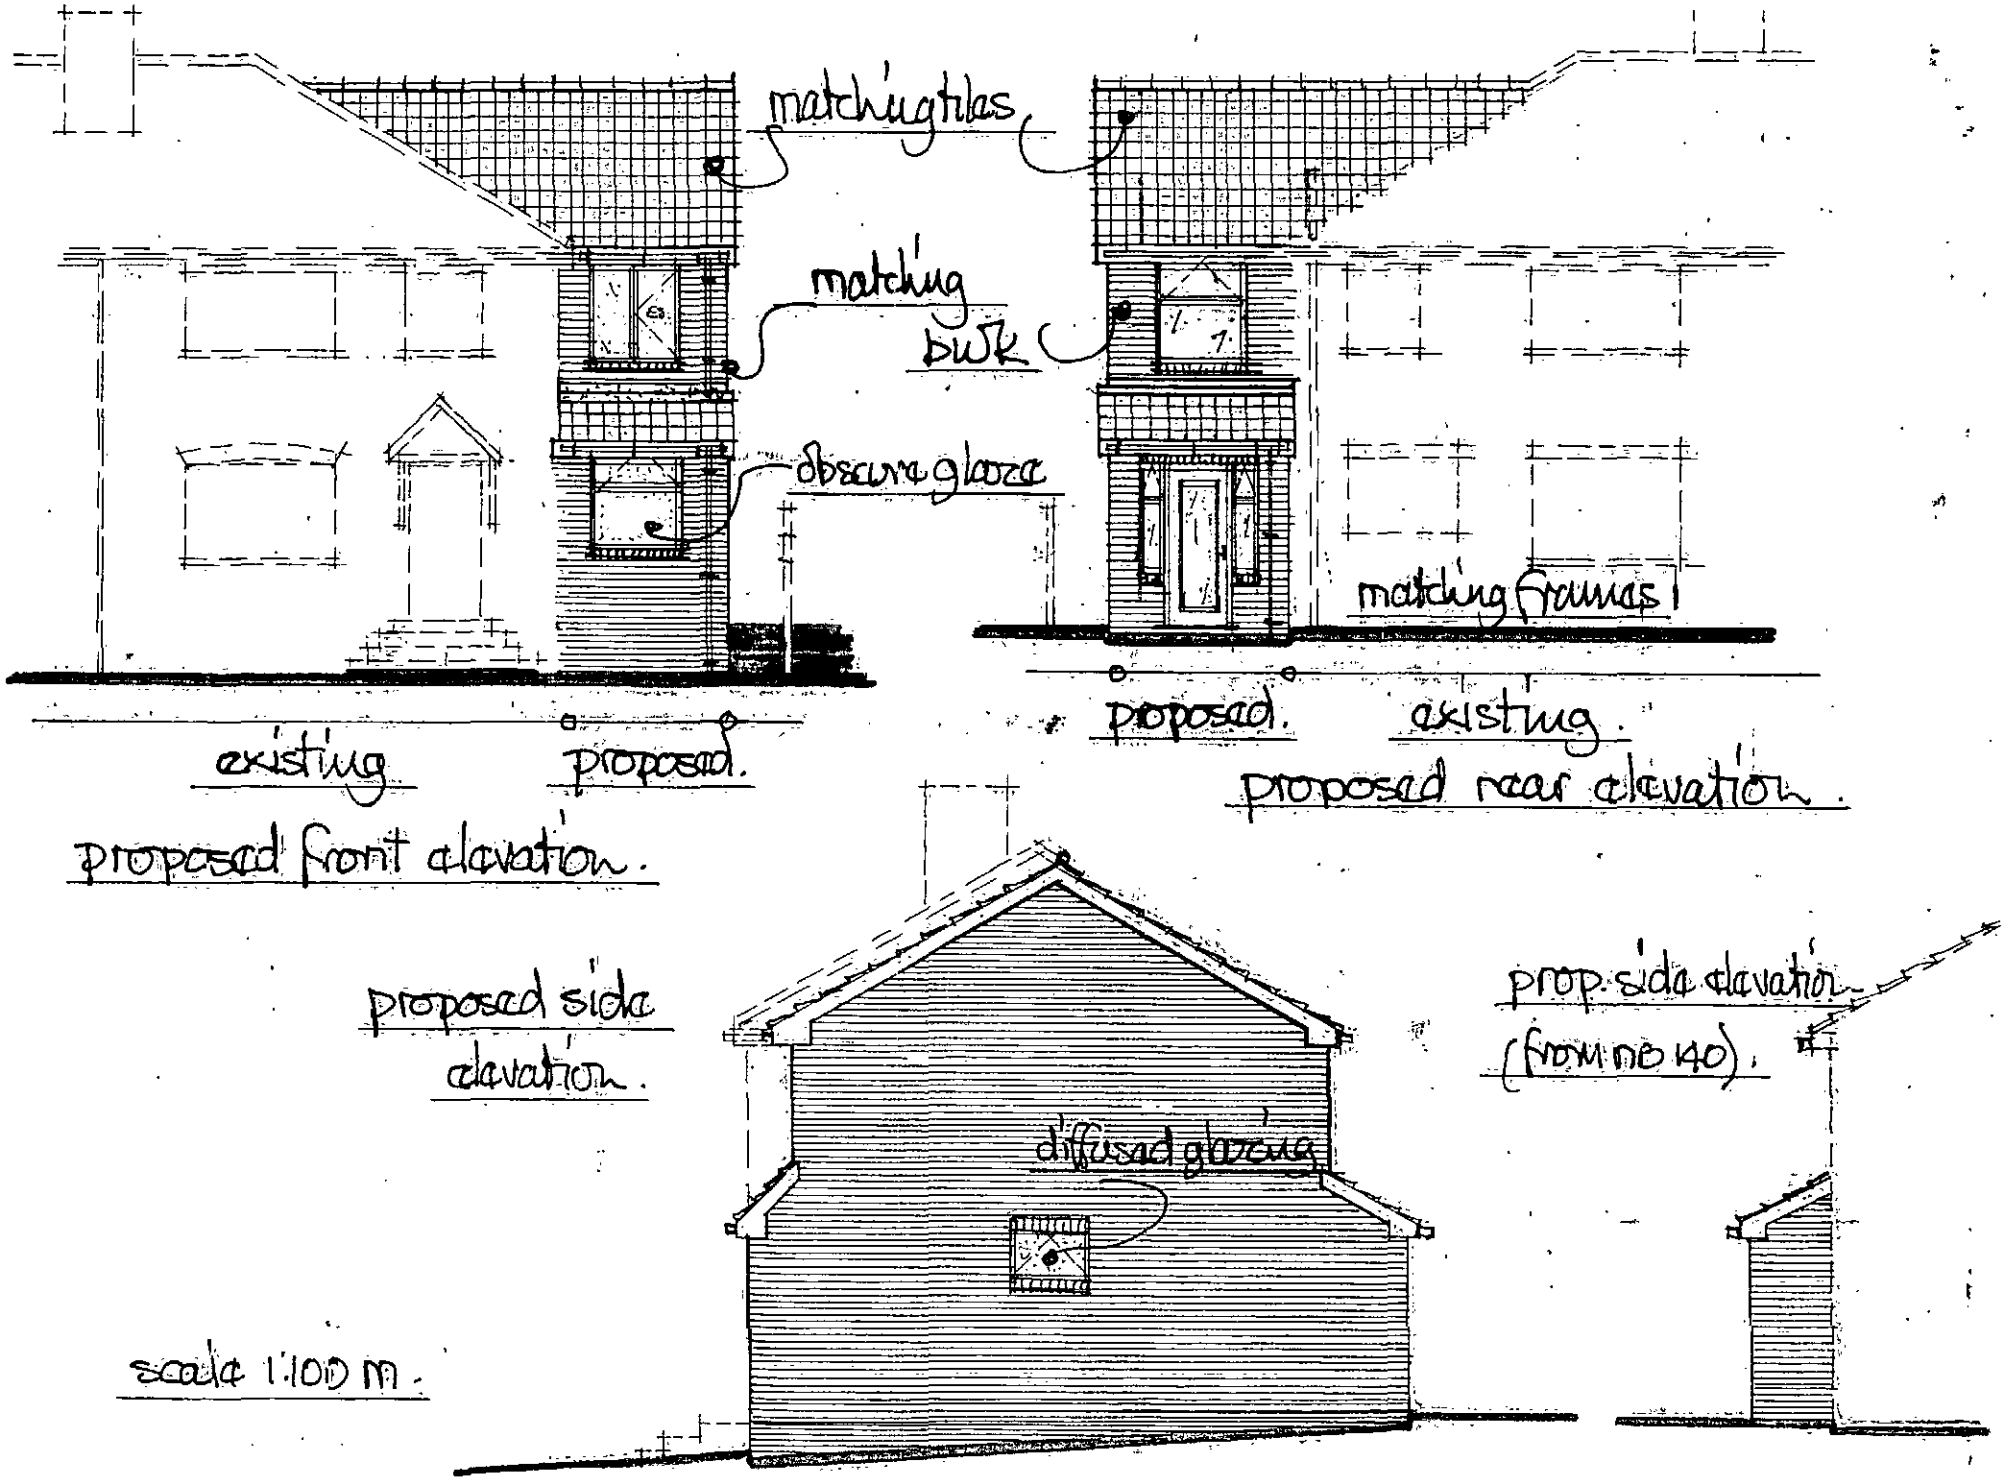
matching tiles
matching PVC
obscure glaze
matching frames
existing
proposed.
proposed.
existing.
proposed front elevation.
proposed rear elevation.
proposed side elevation.
diffused glazing
prop. side elevation (from no 140).
scale 1:100 m.