




Front Elevation
1 : 100



Left Side Elevation
1 : 100



Rear Elevation
1 : 100

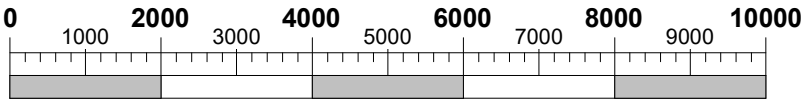

Scale Bar @ 1:100
(mm)

C	20/01/2022	EA	Brick quoins & verge stretcher course omitted, canopy design & fascia colour amended, meter boxes relocated.
B	30/09/2021	EA	eaves amended to flush fascia
A	30/07/2021	MB	Roof light added at rear side and adjusted in size and in positions. Front roof light is now W12.
REV	DATE	BY	AMENDMENTS
AVANT homes			
AV22 SPECIFICATION			
PLANNING			
DATE: 30/07/2021		SCALE @ A3: 1 : 100	DRAWN BY: MB
DWG TITLE: Planning Sheet - Elevations			
HOUSE TYPE: Saltaire - End			
COINS REFERENCE: SAL AV22			
DRWG No: AV22/SAL/0-002			REV: C