




South Elevation  
1 : 100

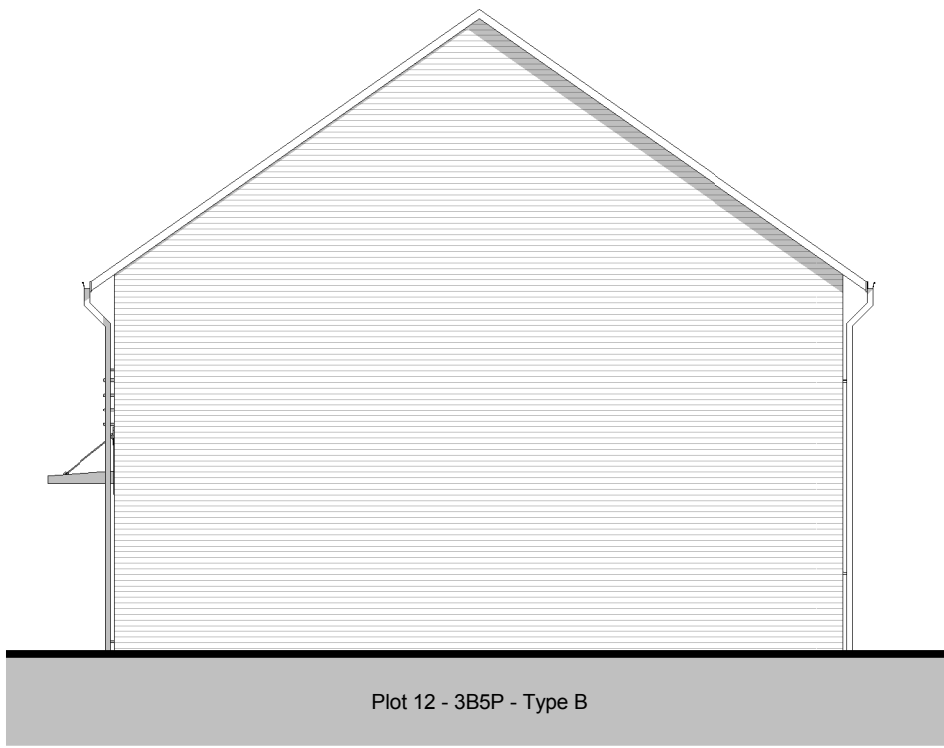

East Elevation  
1 : 100



North Elevation  
1 : 100



West Elevation  
1 : 100

| Materials Schedule                                                     |
|------------------------------------------------------------------------|
| Red facing brickwork with coloured mortar.                             |
| Off white through coloured render. Sto / Weber or similar.             |
| Dark grey feature cladding boxing to gable windows. Trespa or similar. |
| Dark grey thin edged interlocking concrete roof tiles.                 |
| Dark grey metal Juliet balconies. Powder coated finish.                |
| Dark grey pressed metal canopies. Powder coated finish.                |
| Dark grey UPVC windows.                                                |
| Dark grey entrance doors. Manse Masterdor or similar.                  |
| Dark grey UPVC fascias.                                                |
| Raking eaves detail: Dark grey UPVC T&G soffit.                        |
| Black rainwater goods.                                                 |

|   |  |
|---|--|
| (C) Acanthus WSM Architects Ltd.   |  |
| The general contractor is responsible for the verification all dimensions on site and the architect is to be informed of any discrepancy.                |  |
| The status of information contained in a computer copy of this drawing shall be limited to that conveyed by the paper copy.                              |  |
| Design Criteria   |  |
| Site to comply with the following design criteria subject to confirmation of the form of construction and assessment by an external accredited assessor. |  |
| Design and Quality Standards (G) General needs.   |  |
| Code for Sustainable Homes Level (3)   |  |
| Building for Life Minimum Score (12) Standard Development                                                                                                |  |
| Secure By Design - (S) Buildings and Site   |  |

| Revisions: |             |      |           |
|------------|-------------|------|-----------|
| No.        | Description | Date | Issued by |

|                                                                                       |                                              |
|---------------------------------------------------------------------------------------|----------------------------------------------|
|  |                                              |
| Drawing Status                                                                        |                                              |
| <input type="checkbox"/> preliminary                                                  | <input checked="" type="checkbox"/> planning |
| <input type="checkbox"/> information                                                  | <input type="checkbox"/> tender              |
| <input type="checkbox"/> comment                                                      | <input type="checkbox"/> construction        |
| <input type="checkbox"/> approval                                                     | <input type="checkbox"/> record/as built     |
| Scale @ A3                                                                            | As indicated                                 |
| Date                                                                                  | 23/10/2013                                   |
| Drawn/Checked                                                                         | JDK / JRW                                    |
| Dwg.No                                                                                | 2791.01. 205                                 |

Elevations  
Newstead Rd, Athersley  
Leeds & Yorkshire  
Housing Association

Acanthus  
WSM  
Architects

Woodhall, 56 Woodhall Lane, Leeds, LS28 5NY. TEL - 0113 239 3414. FAX - 0113 256 9688. E-Mail - architects@acanthuswsm.com

