
Homes by Strata House Monaco

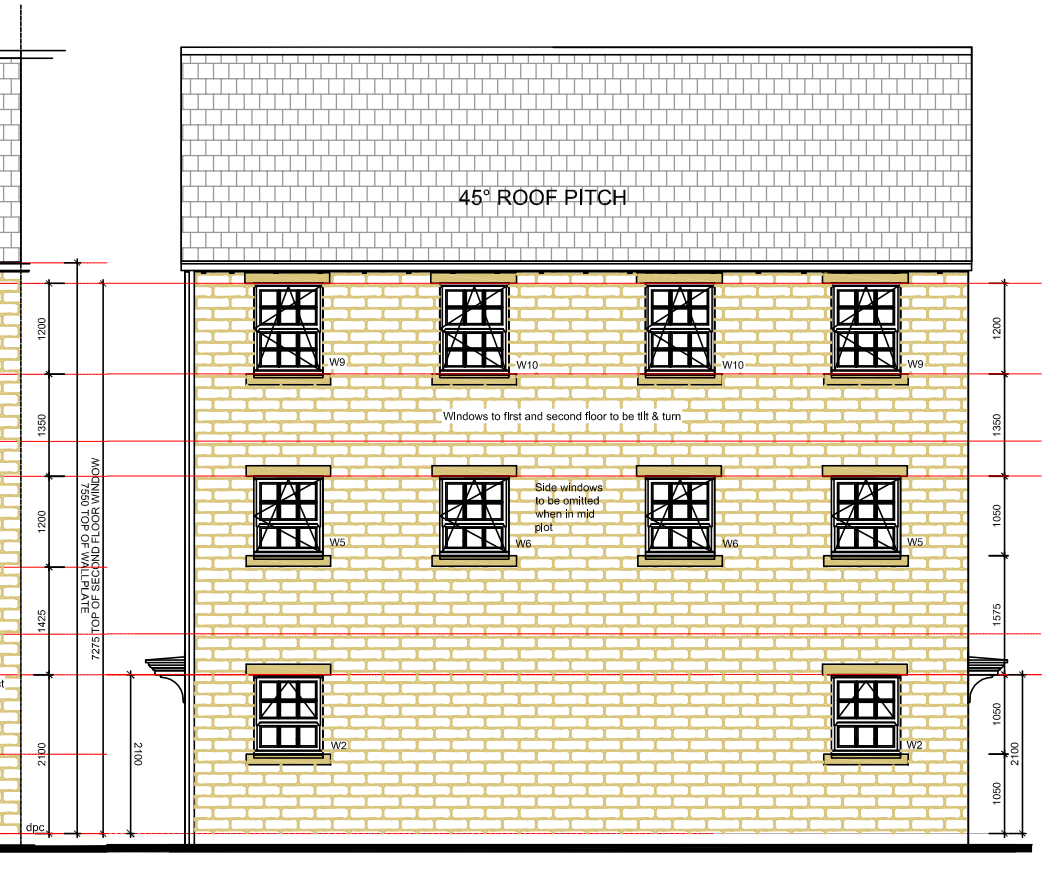

AS (END WITH 45° ROOF)
STONE ELEVATION




AS (MID WITH 27° ROOF)
STONE ELEVATION

SIDE ELEVATION WITH 45° ROOF
STONE ELEVATION




OPP (MID WITH 27° ROOF)
STONE ELEVATION


OPP (END WITH 45° ROOF)
STONE ELEVATION

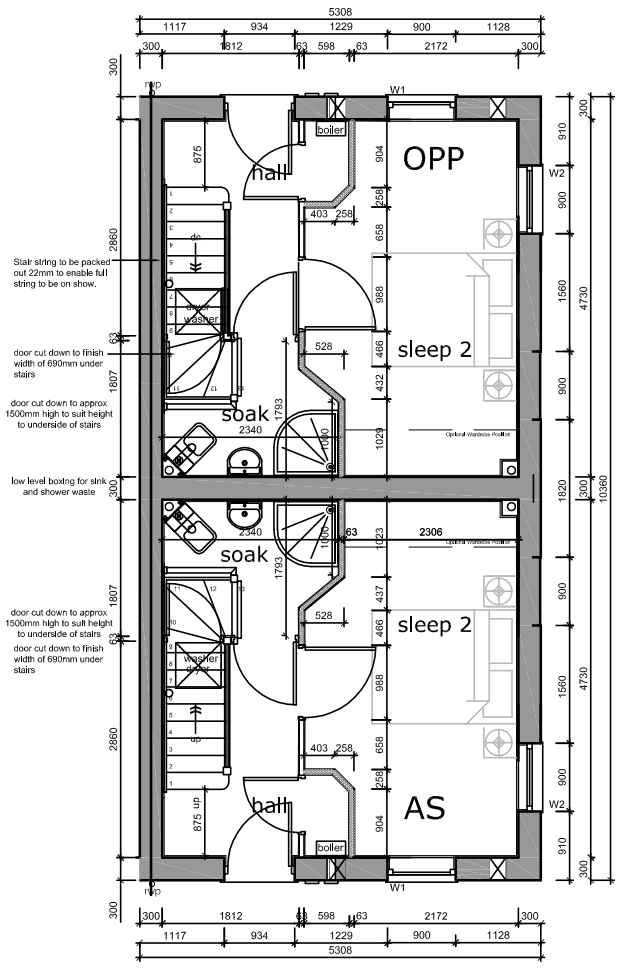

GROUND FLOOR

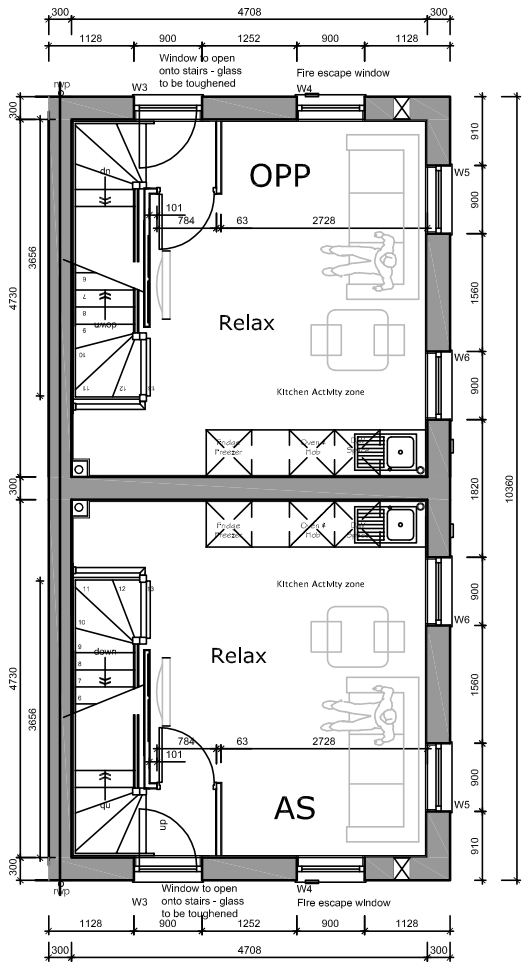

FIRST FLOOR

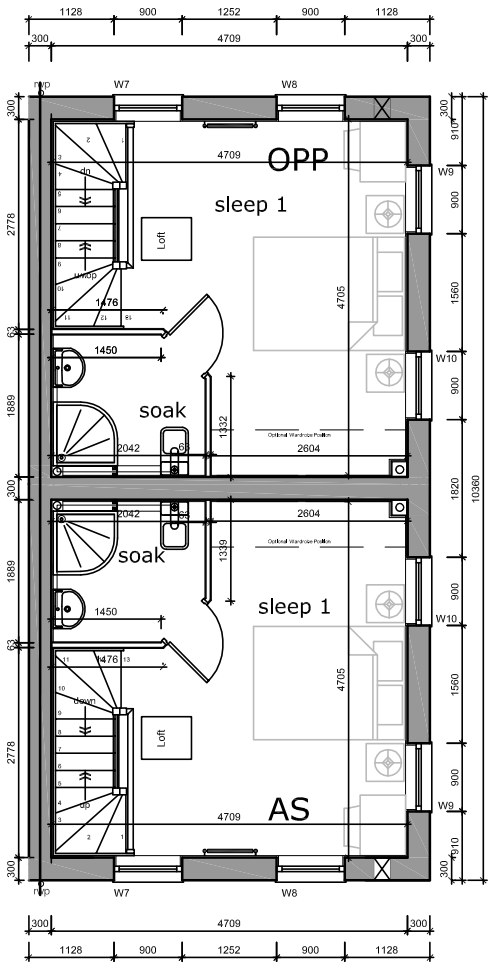

SECOND FLOOR

homes by strata

strata homes limited quay point lakeside doncaster DN4 5PL
T 01302 308508 F 01302 308501 www.homesbystrata.co.uk

scale: 1:100@A3 | drawn by: | app'd by: | date: 08/11/10

Project: HOUSETYPES
G-LIFE

Drawing: MONACO 704 sq.ft.
PLANNING DRAWING
STONE ELEVATIONS-TERRACE

Drawing Number:	House Ref	Drawing
	GLIFE 23	. 11

Revision -