


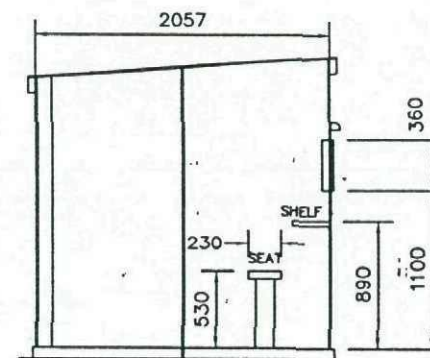


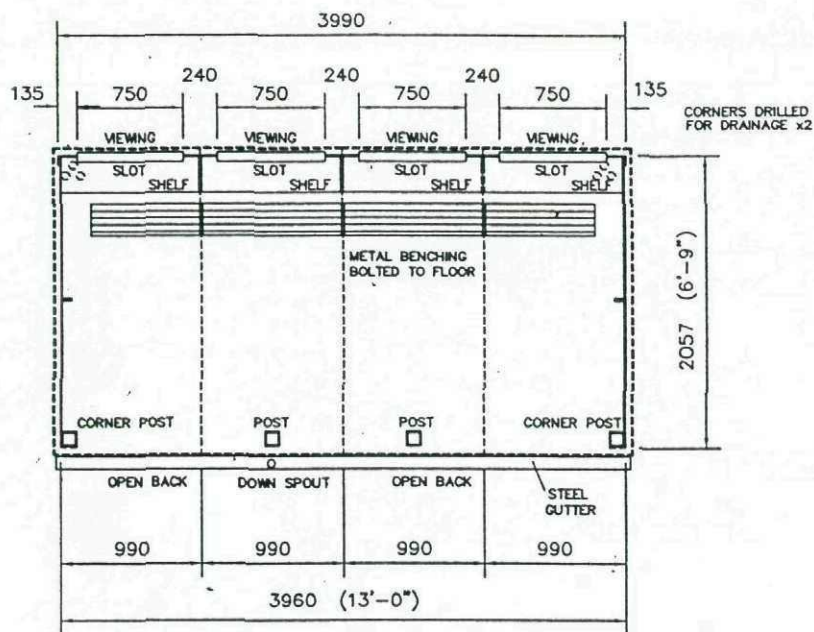


TYPICAL SECTION

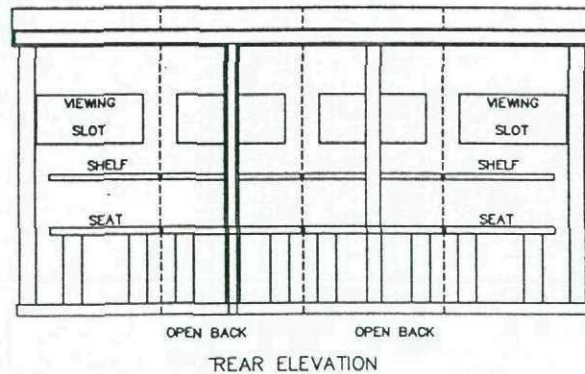

REAR ELEVATION

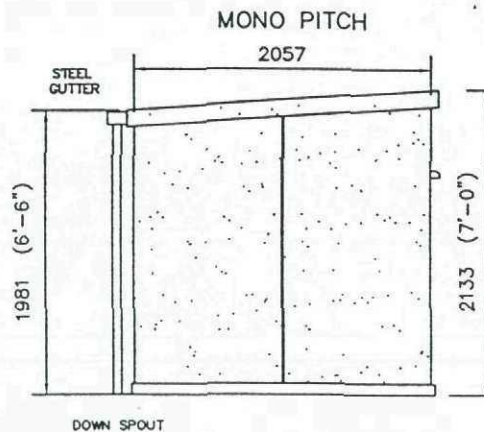

DOWN SPOUT

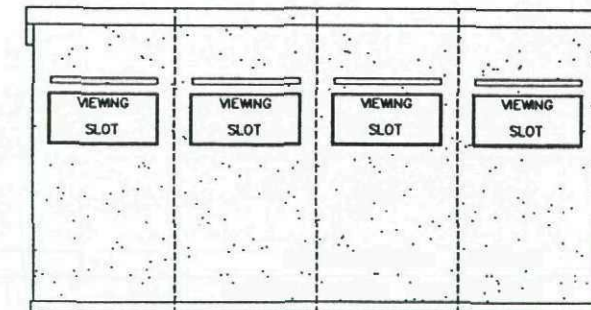

FRONT ELEVATION

'ARPAX' TEXTURE COATED

DO NOT SCALE
REMOVE ALL
BURRS AND
SHARP EDGES

THIRD ANGLE
PROJECTION

CUSTOMER
'FRIENDS OF
ELSECAR PARK'

CLEVELAND
SITESAFE
LIMITED

RIVERSIDE WORKS
DOCKSIDE RD
TS3 BAT
01642 244663

DRAWN BJT
SCALE A3 1:40
DATE 10.02.08

TITLE
SECTIONAL BIRD HIDE
MONO PITCH
DRG No Q 7878