



STREET SCENE A-A @ 1:200



STREET SCENE B-B @ 1:200



STREET SCENE B-B (cont.) @ 1:200




STREET SCENE C-C @ 1:200



STREET SCENE C-C (cont.) @ 1:200



STREET SCENE D-D @ 1:200

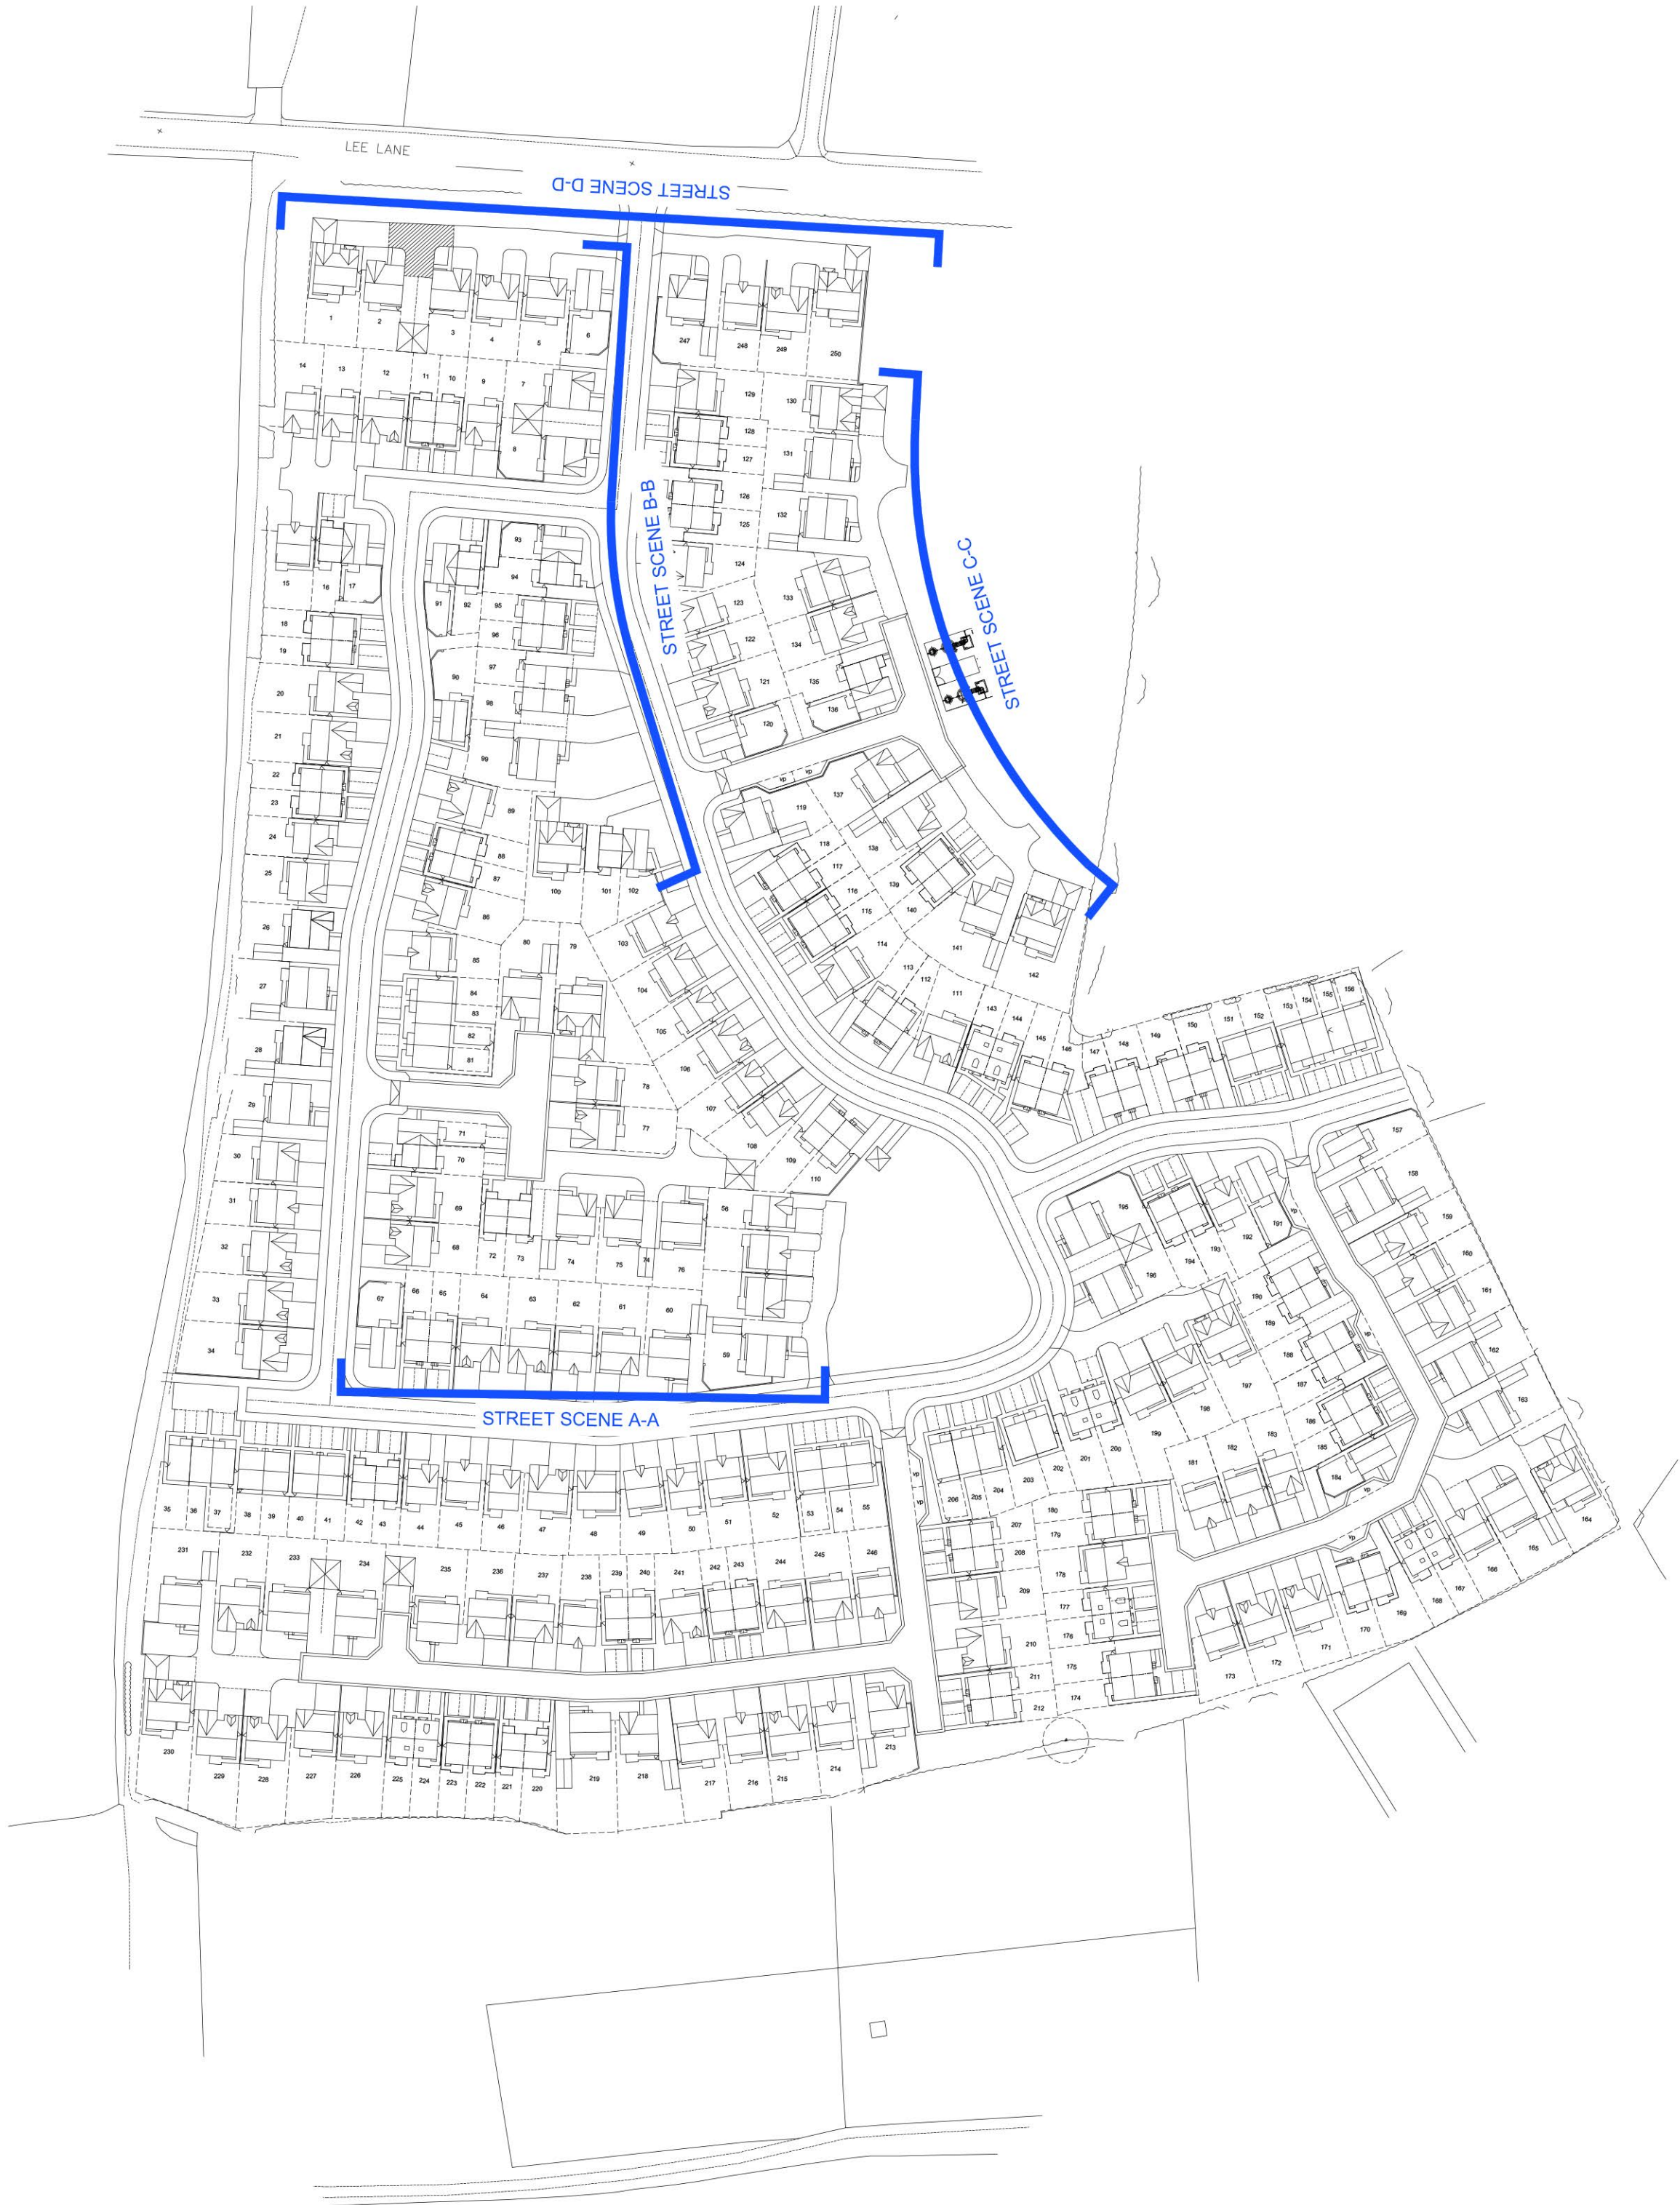

REV:	DESCRIPTION:	BY:	DATE:

STEN
ARCHITECTURE

Suite 4, Unit 1,
Bentley Office Park,
Bentley Avenue,
Horbury,
Wakfield,
WFA 52A,
Tel: 01924 669424

Web: www.sten-architecture.co.uk
Twitter: @STEN_arch
Facebook: [stenarchitecture](https://www.facebook.com/stenarchitecture)
LinkedIn: Sten Architecture

CLIENT:			
Bellway			
SITE: Lee Lane Royston			
TITLE: Street Scenes			
SCALE AT A1:	DATE:	DRAWN:	CHECKED:
1:200	28.11.18	TW	
PROJECT NO:	DRAWING NO:	REVISION:	
1867	1867.04		

