



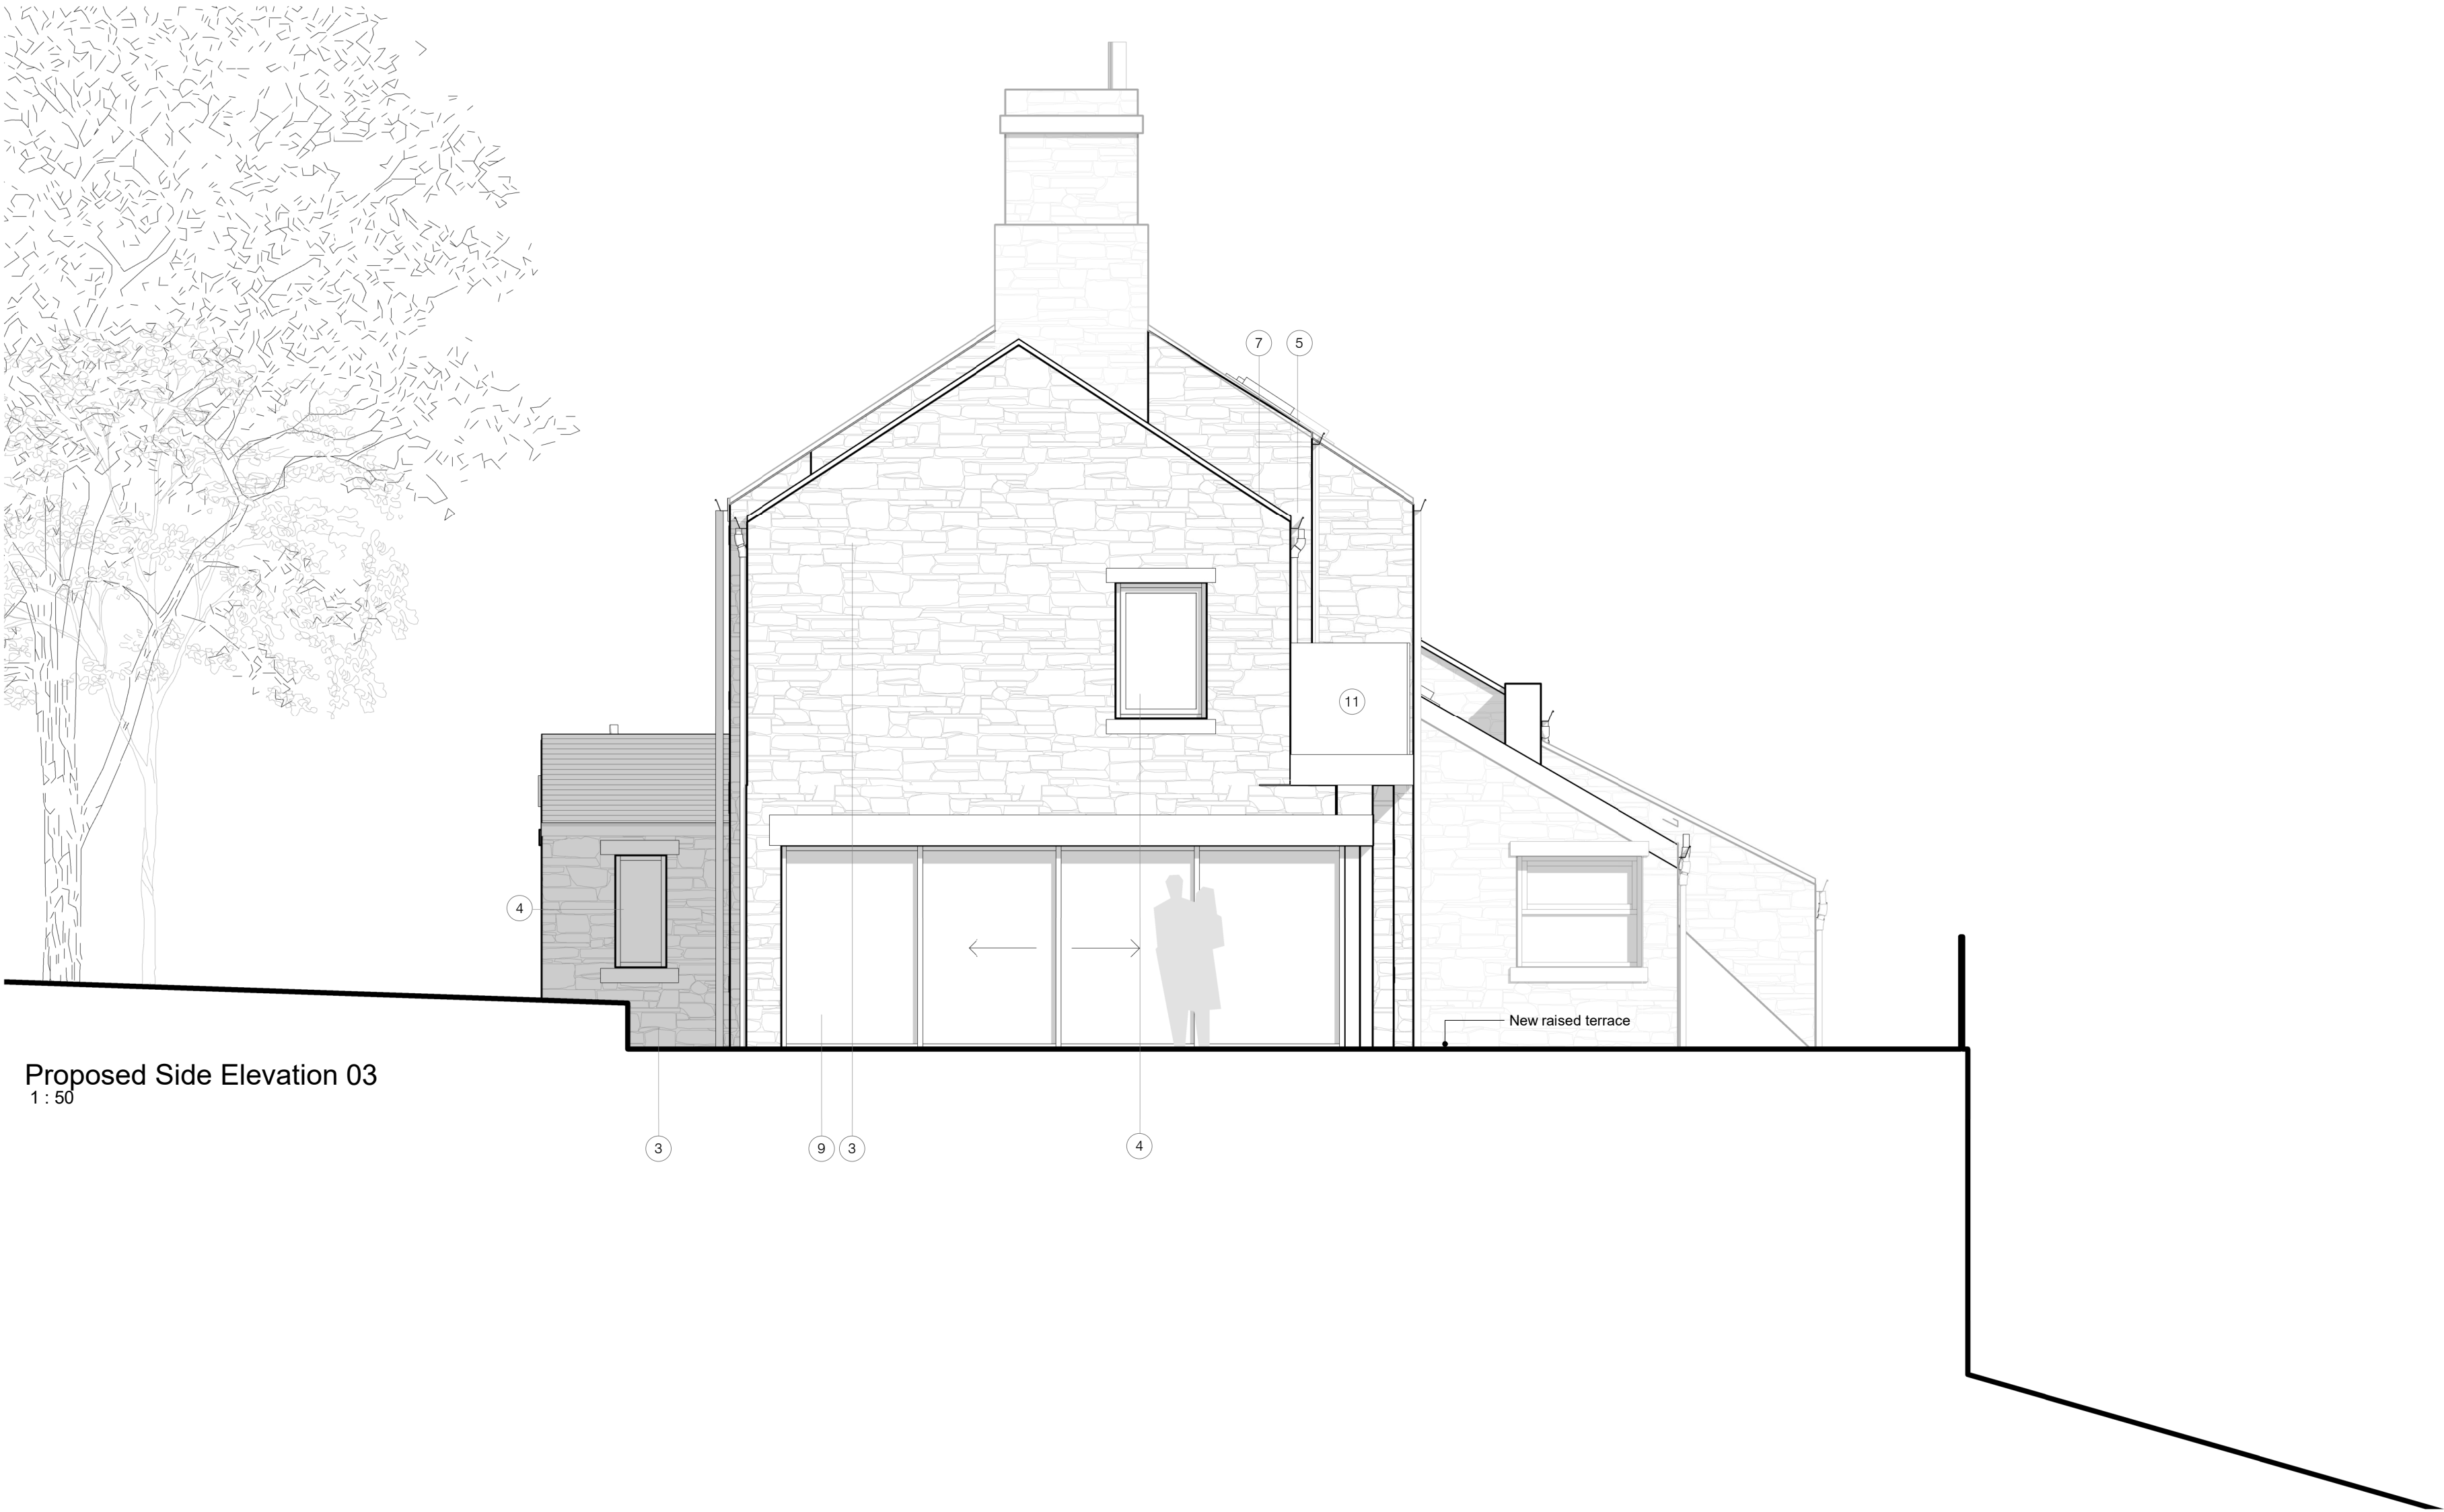

Proposed Side Elevation 03  
1 : 50

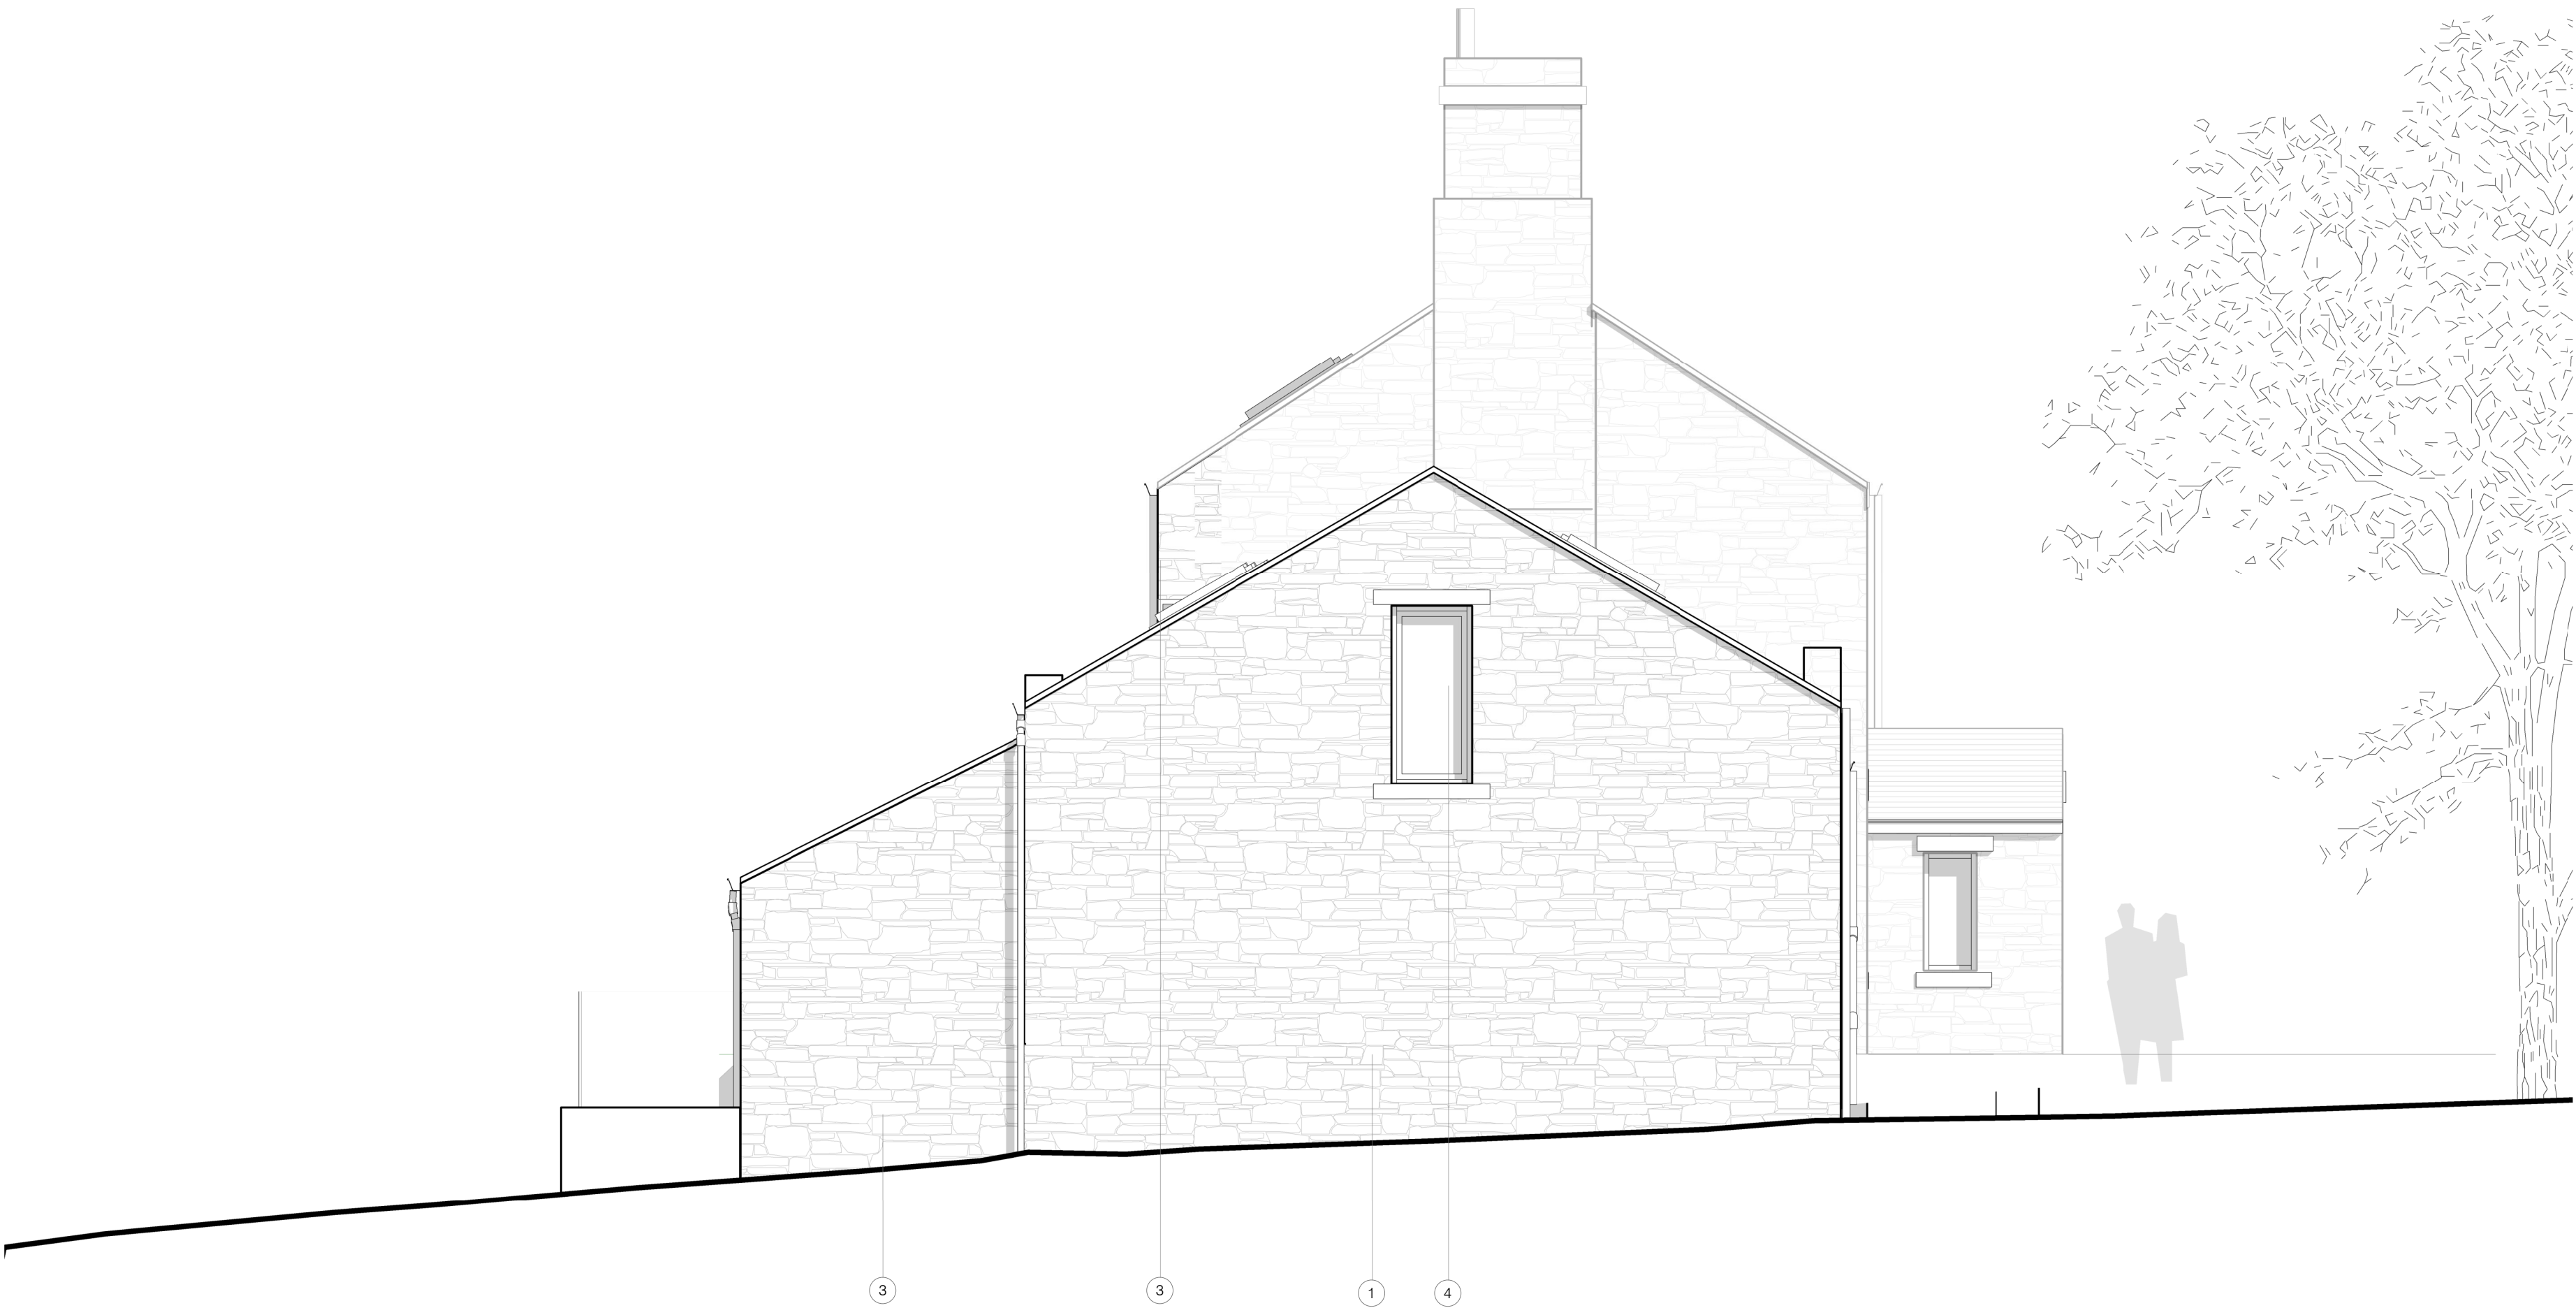

Proposed Side Elevation 04  
1 : 50


Graphical Scale 1:50



All drawings should be read in conjunction with the entire **PL Series** drawings. Full details and specifications will be provided following approval of the planning application and through a formal Building Control submission prior to commencement of site works & construction.

**Materials Key:**

- Existing Natural Stone Walling
- Existing Natural Stone Heads & Sills
- New Natural Stone Walling
- New Glazed Timber Windows
- New uPVC Rainwater goods and SVP
- New Timber Door
- New Natural Slate Roof
- New Aluminium Standing Seam Roof
- New Glazed Aluminium Windows
- New Conservation style Rooflights
- Glazed balcony

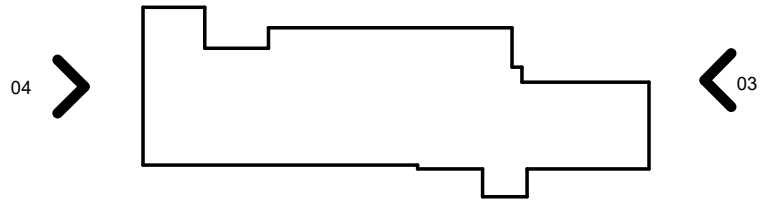

Reference Key  
1 : 500

|     |                                    |          |    |
|-----|------------------------------------|----------|----|
| F   | Amended for S.73 application       | 18/12/23 | AE |
| E   | Planning issue                     | 12.04.21 | LW |
| D   | Updated following client meeting   | 02.02.21 | LW |
| C   | Amended following client comments  | 06.11.20 | LW |
| B   | Amended following pre-app comments | 15.09.20 | LW |
| A   | Pre-App Issue                      | 08.06.20 | LW |
| Rev | Description                        | Date     | By |

**peakarchitects**  
Broomall, 6-10 Broomall Road, Sheffield, S10 2DR  
[www.peakarchitects.co.uk](http://www.peakarchitects.co.uk)

|                                                                        |                          |                          |                                     |
|------------------------------------------------------------------------|--------------------------|--------------------------|-------------------------------------|
| Project<br><b>346-2019</b><br>Trunce Farm, Wortley                     |                          |                          |                                     |
| Client<br><b>Mark Barton</b>                                           |                          |                          |                                     |
| Status                                                                 | Information              | Comment                  | Approval                            |
|                                                                        | <input type="checkbox"/> | <input type="checkbox"/> | <input checked="" type="checkbox"/> |
|                                                                        | <input type="checkbox"/> | <input type="checkbox"/> | <input type="checkbox"/>            |
| Drawing<br><b>PA - PL - 013</b><br>Farm House Proposed Side Elevations |                          |                          |                                     |
| Revision                                                               | F                        | Date                     | 24.02.2020                          |
| Scale                                                                  | As indicated@ A1         |                          |                                     |

**PLANNING**