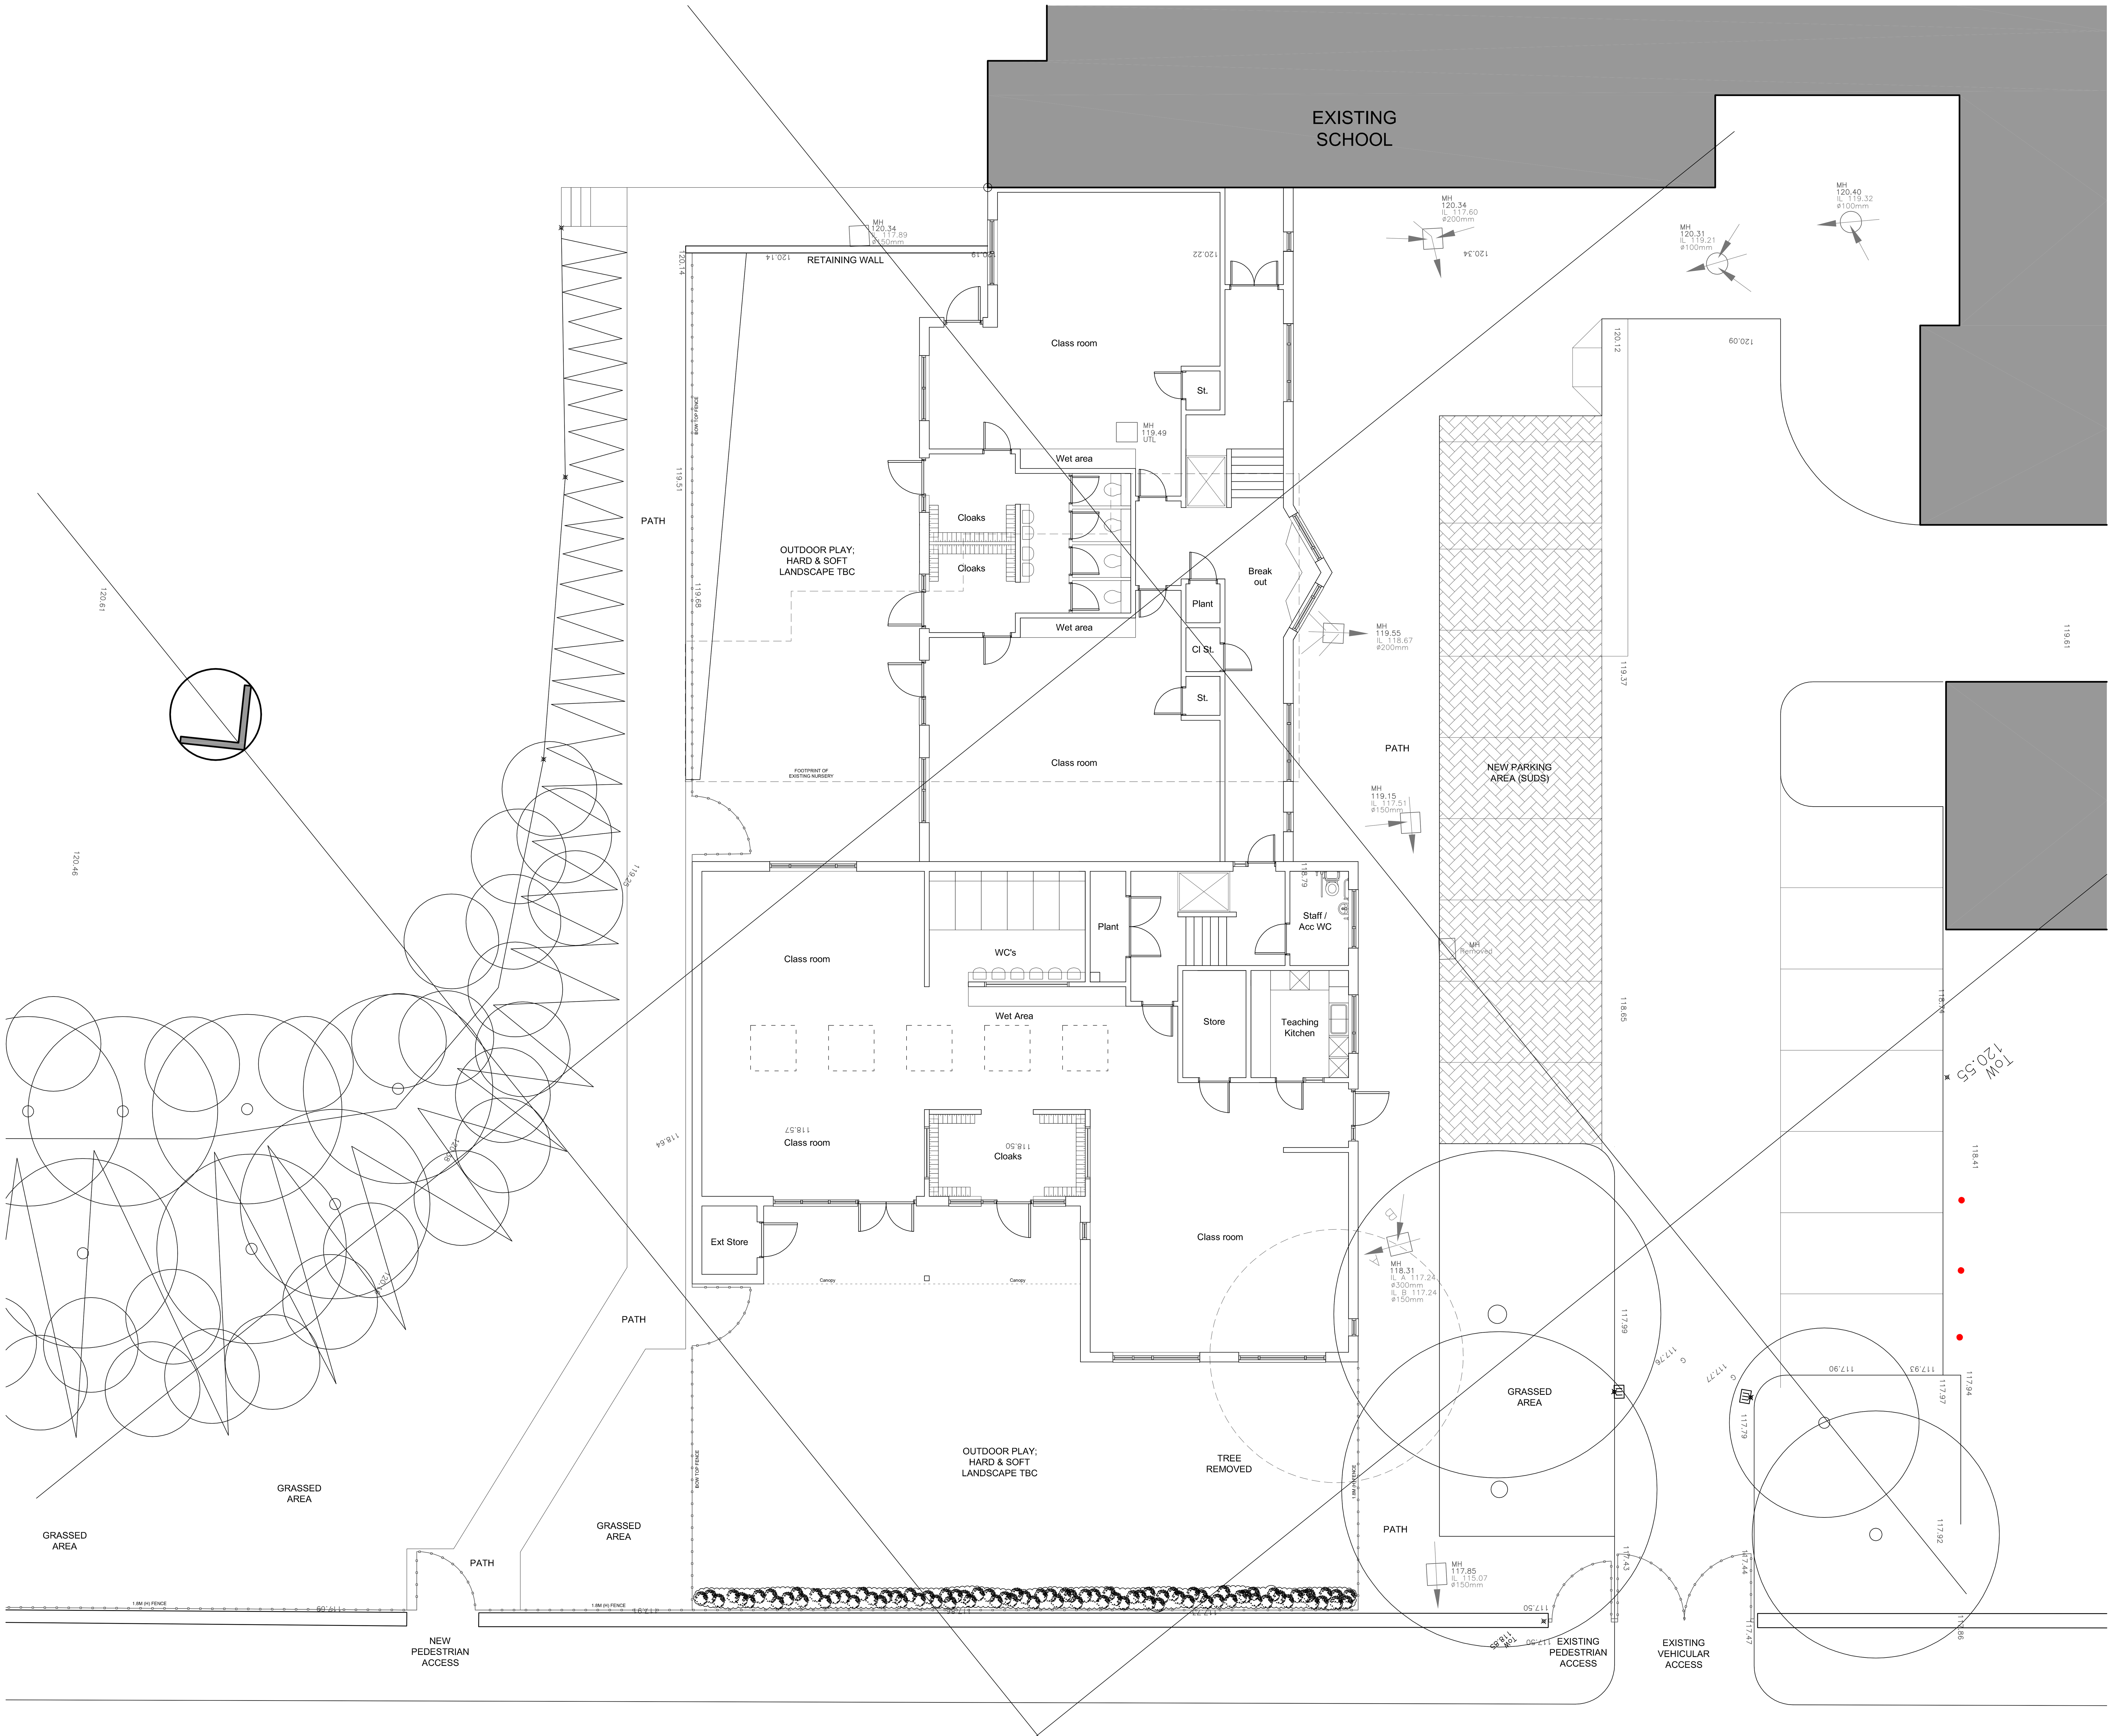

PROPOSED PLAN 1:100 @ A1

REV	DATE	DESCRIPTION

The contractor is to comply in all respects with the current Building Regulations and is to check all site dimensions and levels. Do not scale from the drawing, use written dimensions. To be read in conjunction with Pre-Tender Health & Safety Plan / Preliminaries Section (Section A34 etc.) Maps are reproduced from Ordnance Survey material with the permission of Ordnance Survey on behalf of the Controller of Her Majesty's Stationery Office © Crown copyright. Unauthorised reproduction infringes Crown copyright and may lead to prosecution or civil proceedings 100022264 (2011)

NPS BARNSLEY LTD
PO BOX 634
BARNSLEY
SOUTH YORKSHIRE, S70 9GG
TEL: 01226 774605 FAX: 01226 774399
EMAIL: enquiries@nps.co.uk

Head Office:
Lancaster House, 16 Central Avenue, St Andrews Business Park, Norwich, NR7 0HR Tel: 01603 706000 Fax: 01603 706001
Other Office locations can be found on website : www.nps.co.uk

PROJECT
ED 2382A
SHAWLANDS PRIMARY
EXTENSION & ALTERATIONS

CLIENT
R. WATERHOUSE / CYPF

CAD FILE REF	DATE	SCALE
	FEB 2013	1:100

SUBJECT
PROPOSED PLAN
PLANNING SUBMISSION

REV	DRAWN	CHECKED
-	LJK	

PROJECT NR	DRAWING NR
ED2382A	A-06

© NPS This drawing may not be reproduced in any form without prior written agreement