



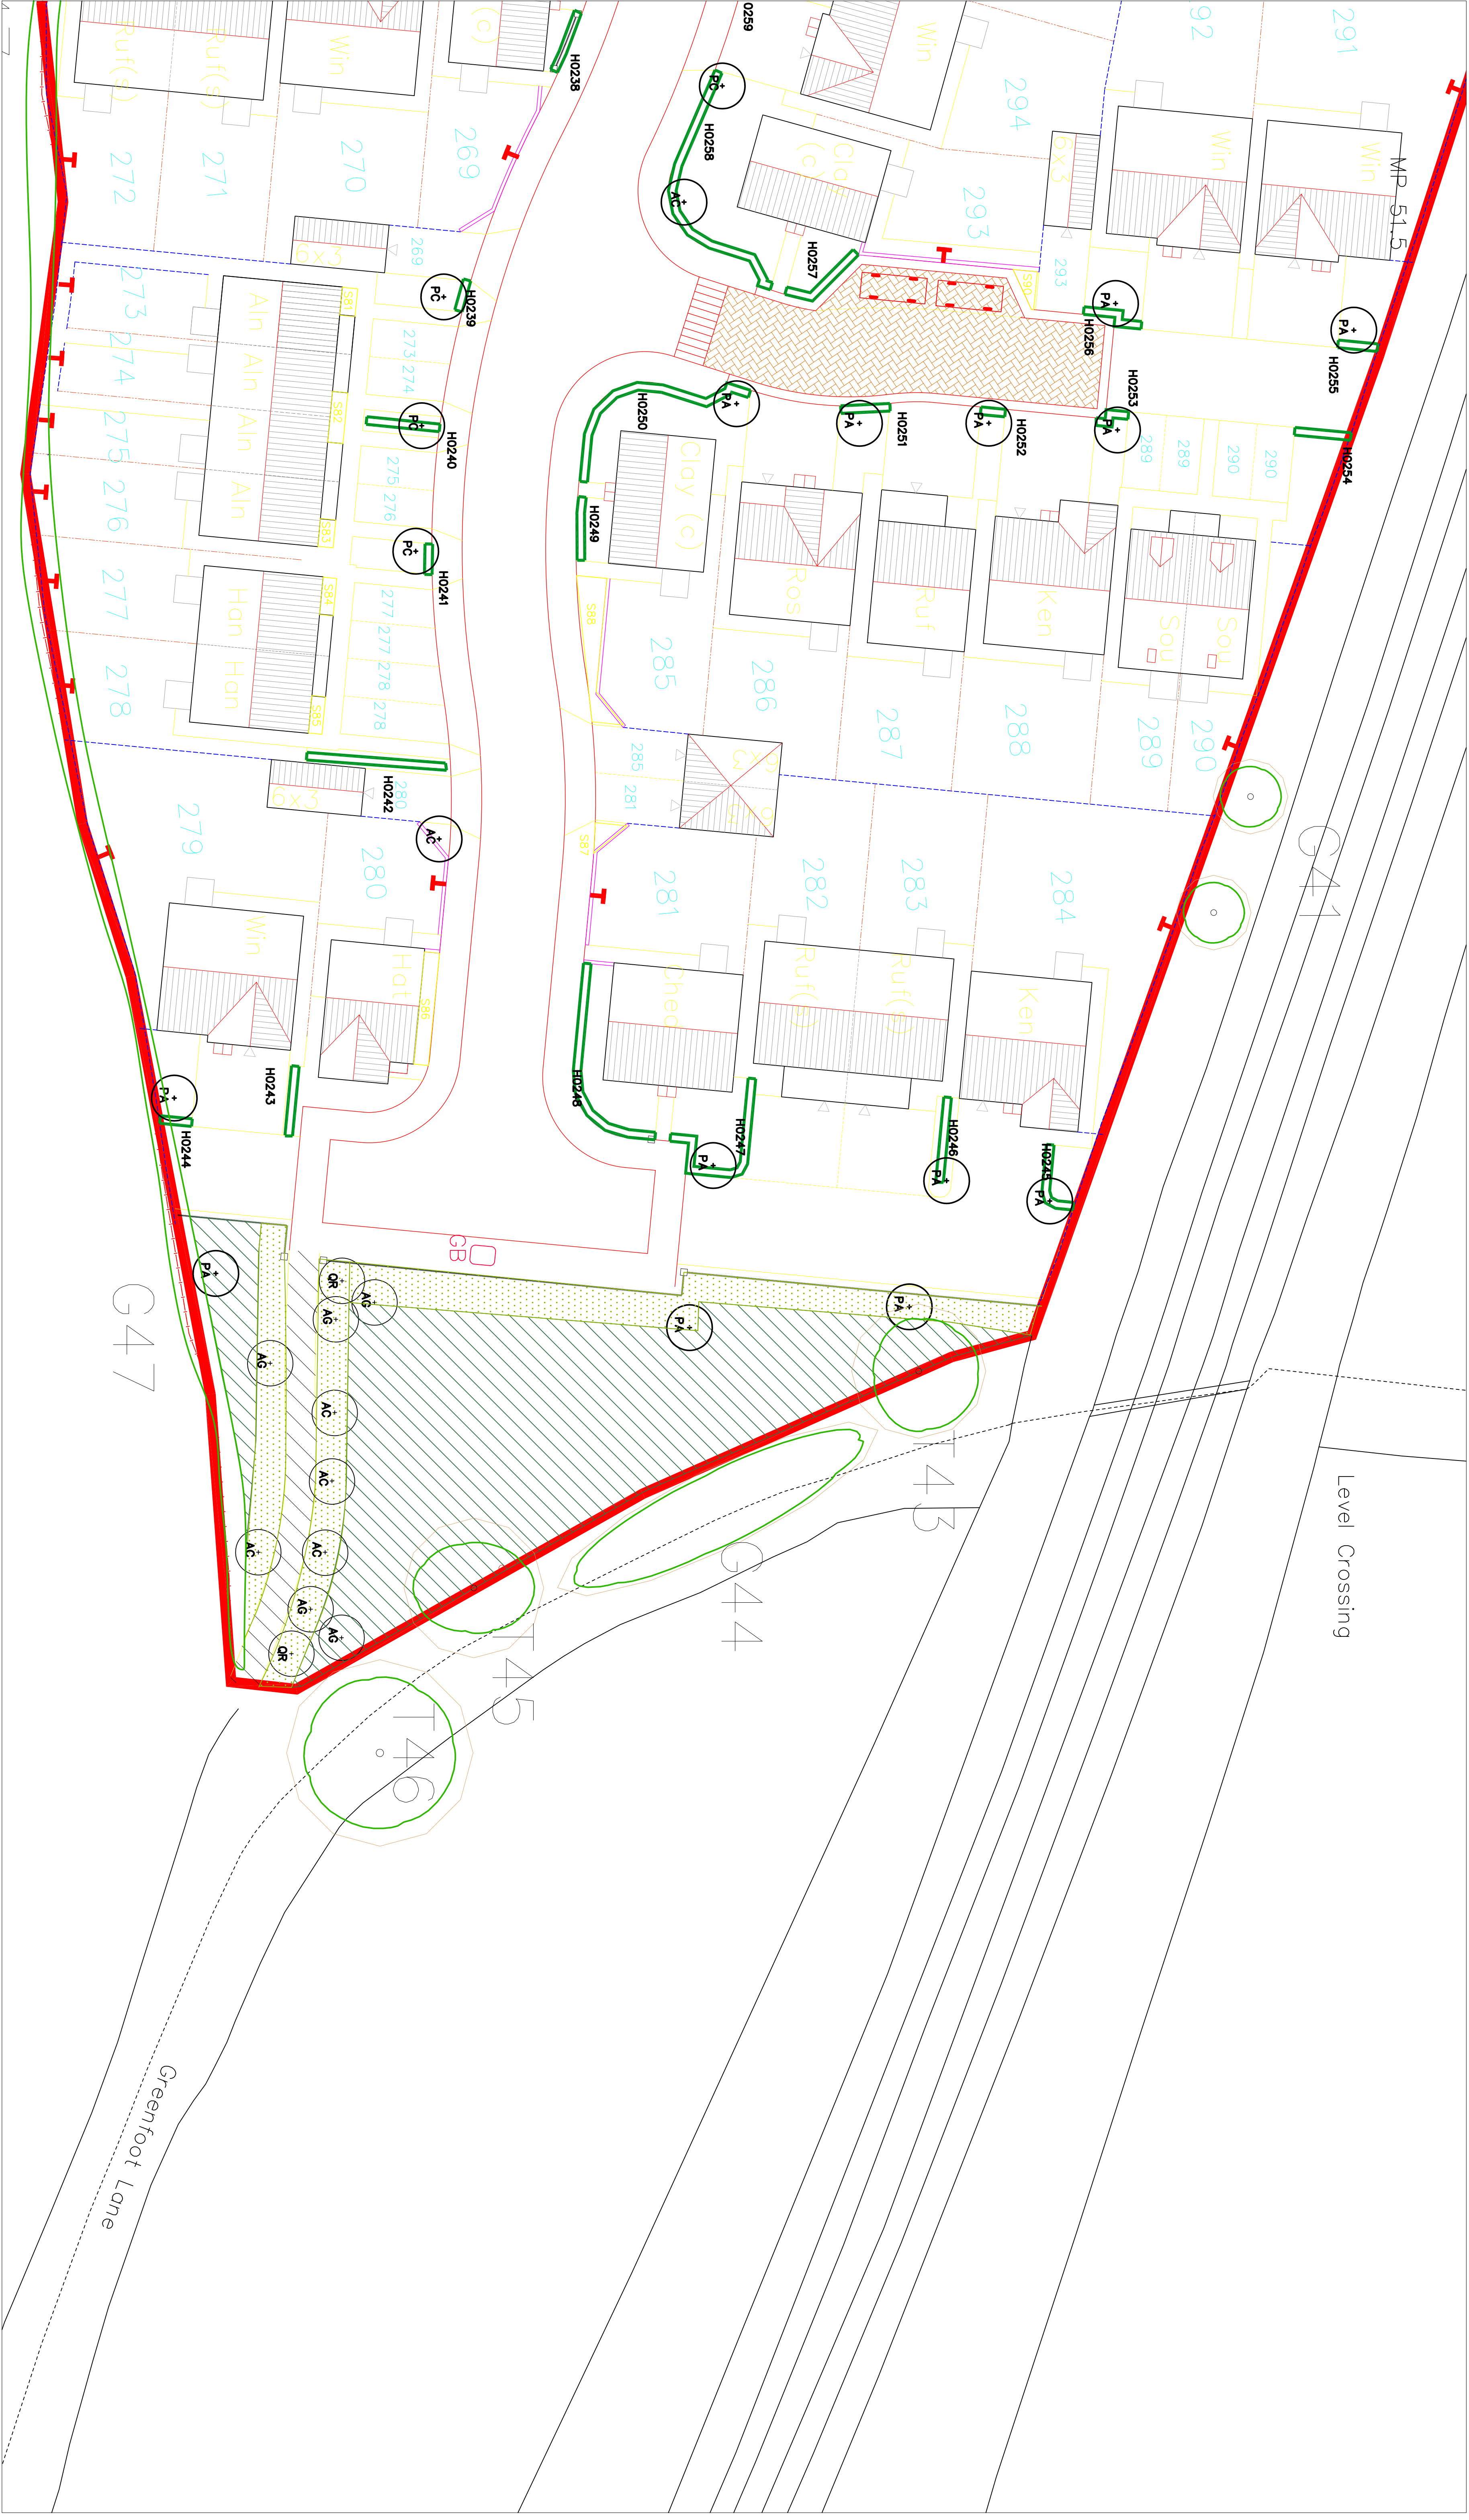

LEGEND

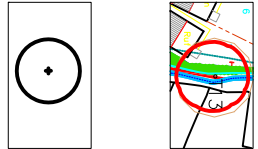

Existing Trees
Refer to drawing Appendix 4: Tree Protection
Plan Ref: 1310 for trees to be retained /
removed produced by AWA Tree Consultants

Proposed Hedges
H222

Proposed Shrubs
W1 Mix

Proposed Shrub Beds
Wildflower Grass:
EMSF Mix by Emorsgate Seeds.
Sowing Rate: 1.5g/m²

Proposed Footpaths
Wildflower Grass:
ELIF Mix by Emorsgate Seeds.
Sowing Rate: 1.5g/m²
Amenity Grass:
A22 Mix by Germinal Seeds.
Sowing Rate: 50.00g/m²

Existing Watercourse:
Refer to Ecological Estates report EE-P-007-01
for recommendations to this area

Proposed Bulb Planting

LOCATION PLAN



Note:
To be read in conjunction with
drawings 5685-93-014, 015, 016, 017

		Robinson Landscape Design The Studio, Hedgeley, North Bank Haydon Bridge, Hexham, NE47 6LY Tel: 01434 684 100 info@robinsonlandscape.co.uk	
Project	Willthorpe, Barnsley	Drawn	CJT
Drawing Name	Planting Plan 4 of 13	Checked	TR
Drawing No	5685-93-004	Date	13-02-2015
Rev	Rev	Date	Date
A	1	13-02-2015	13-02-2015
