


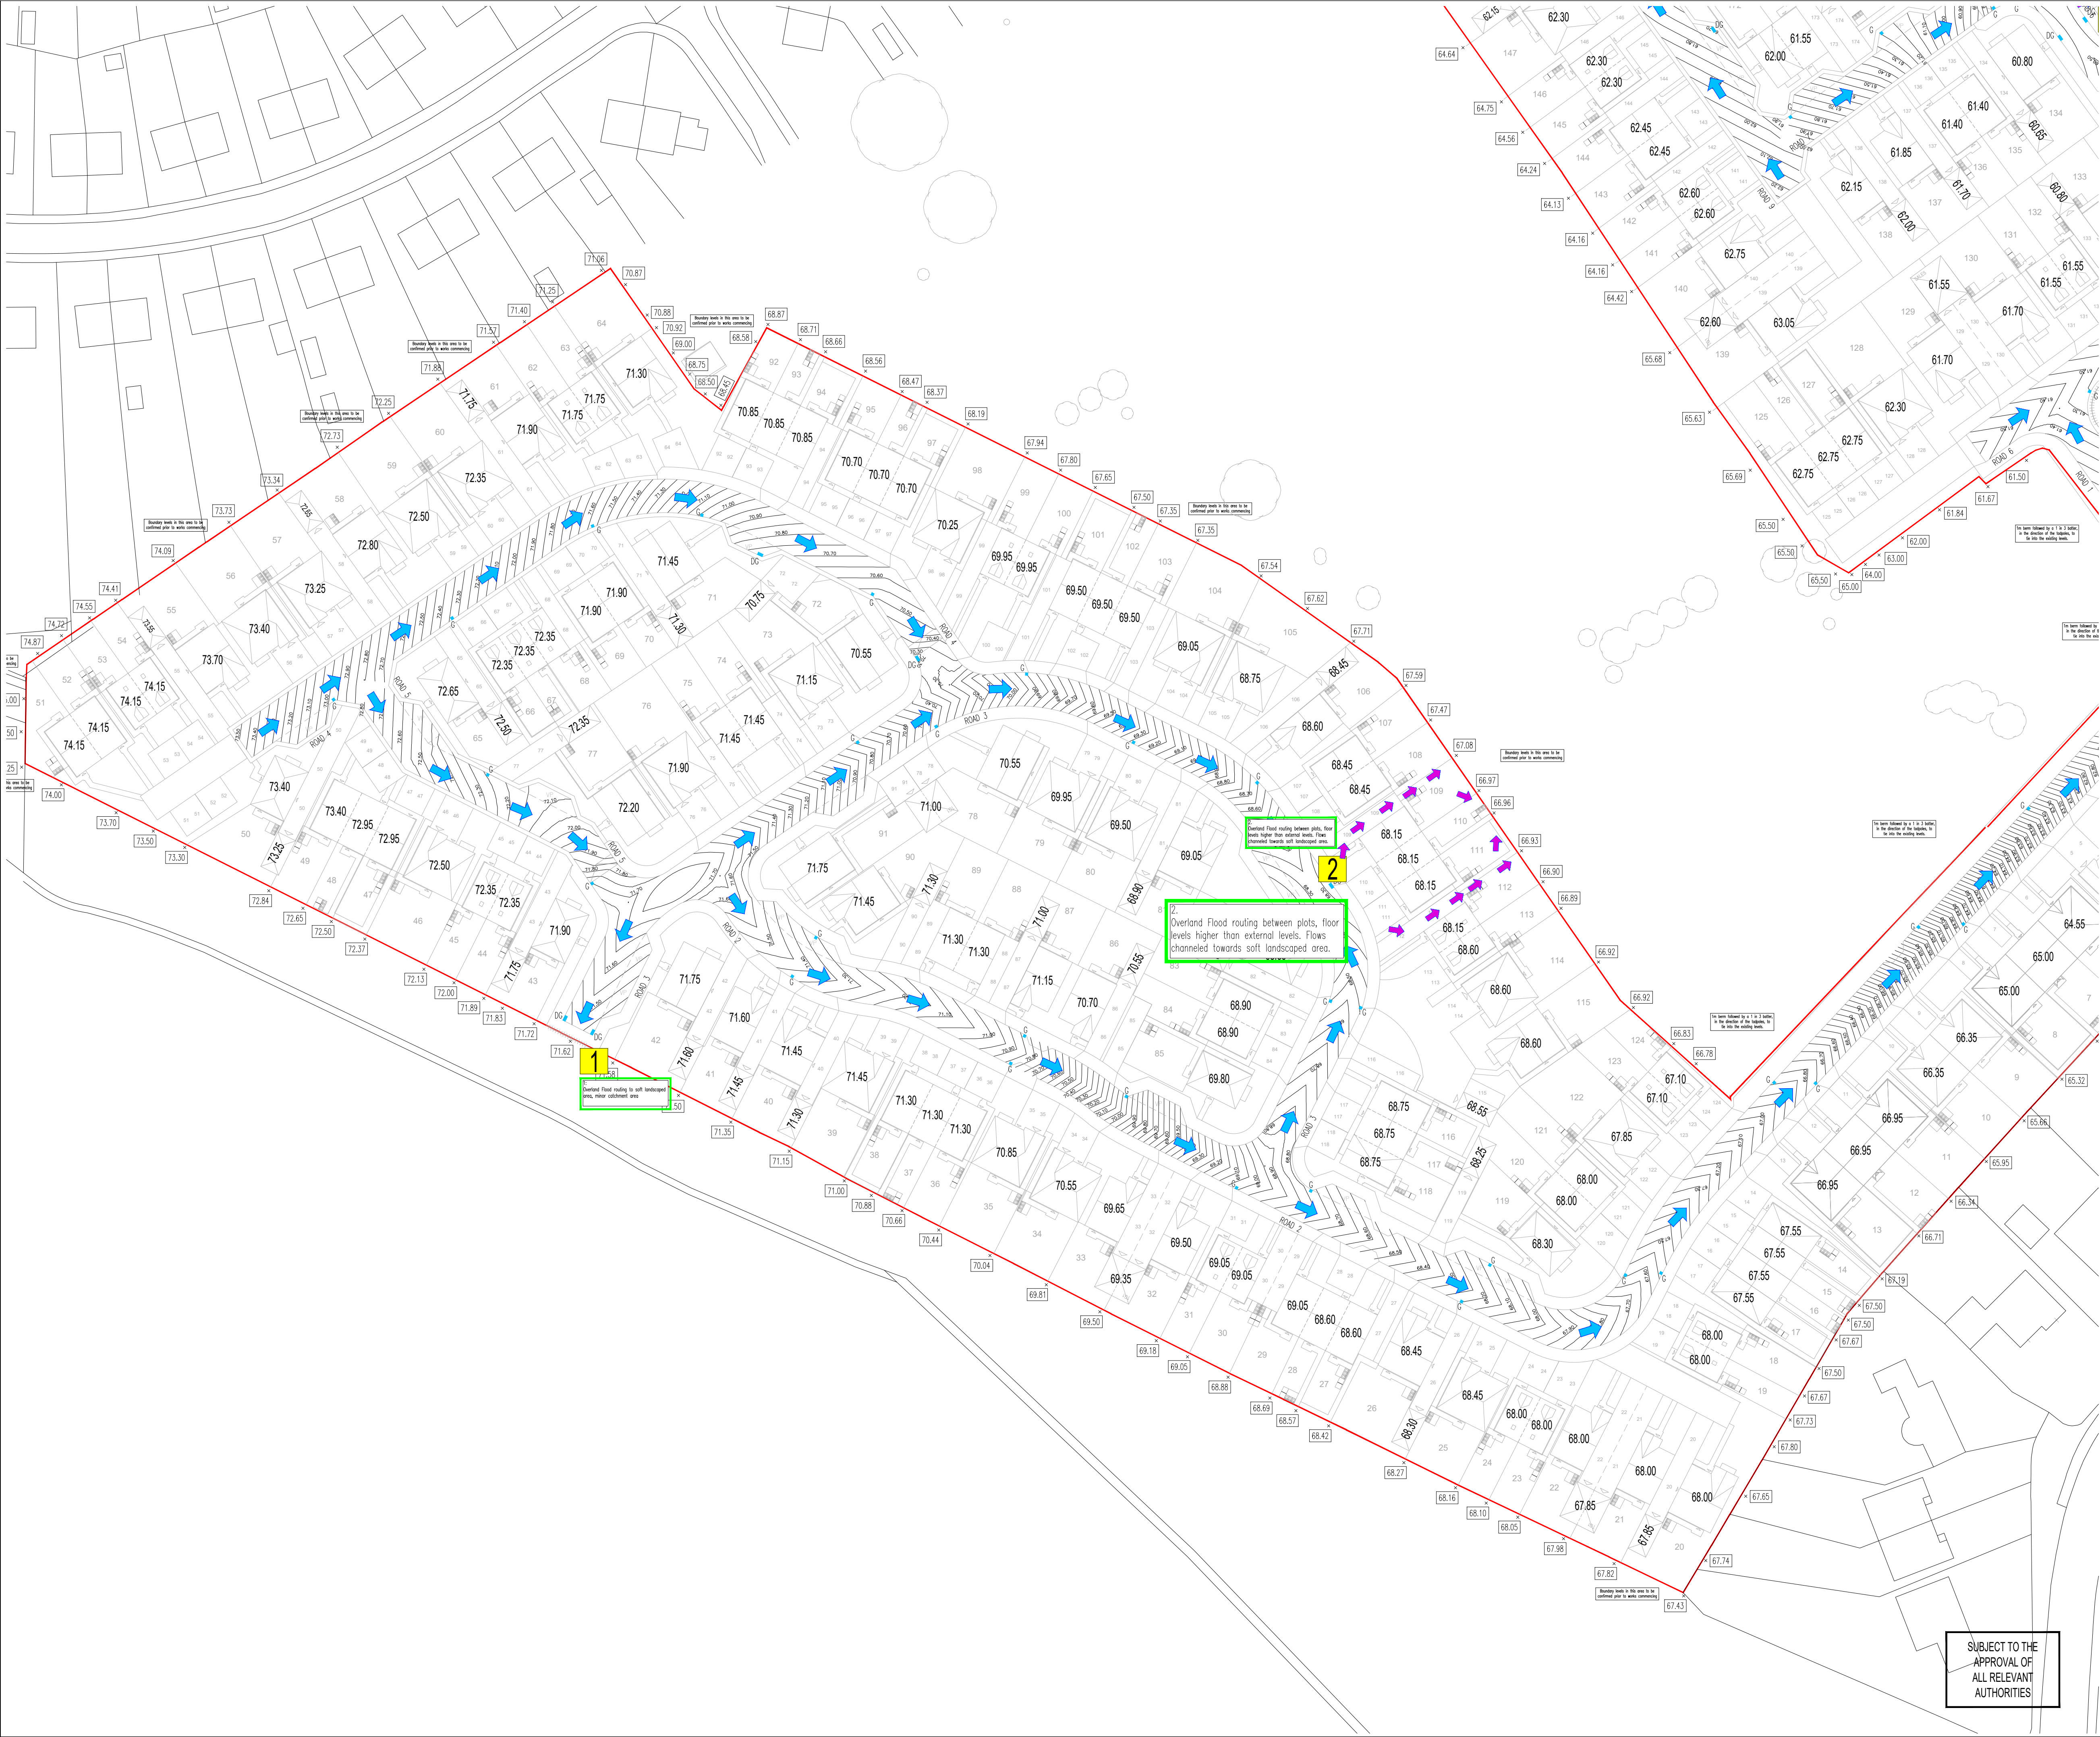

N O T E S

ATTENTION IS DRAWN TO THE REQUIREMENTS OF THE CONSTRUCTION DESIGN AND MANAGEMENT REGULATIONS 2015 AND THE DUTIES AND RESPONSIBILITIES CONTAINED THEREIN

K E Y

- Flood Routing Through Highway
- Flood Routing Through Private Curtilage

Rev	By	Date	Revision	MI	MI
	JMG	14.07.22	Issued for approval		

ARP ASSOCIATES
Chartered Consulting Engineers

Northwest House • 5 & 6 Northwest Business Park • Servia Hill, Leeds • L5E 2QH
0113 245 8498 • 0113 244 3864 • leeds@arpassociates.co.uk • www.arpassociates.co.uk

ARP Associates is a trading division of ARP Geotechnical Ltd, a company registered in England and Wales with company number 3773811, whose registered office is at 5/6 Northwest Business Park, Servia Hill, Leeds LS6 2QH

PROJECT					
FLOOD ROUTING LAYOUT SHEET 2 OF 2					
CLIENT					
GYPSY LANE, WOMBWELL					
CLIENT					
MILLER HOMES (YORKSHIRE) LTD					
DRAWING STATUS					
PRELIMINARY					
Scale		Date		Drawn	
1:500 @ A1		JUL 22		JMG	
				Chk.	
				MI	
Dwg. No.				Rev	
0425/87/10.02				/	

SUBJECT TO THE
APPROVAL OF
ALL RELEVANT
AUTHORITIES