


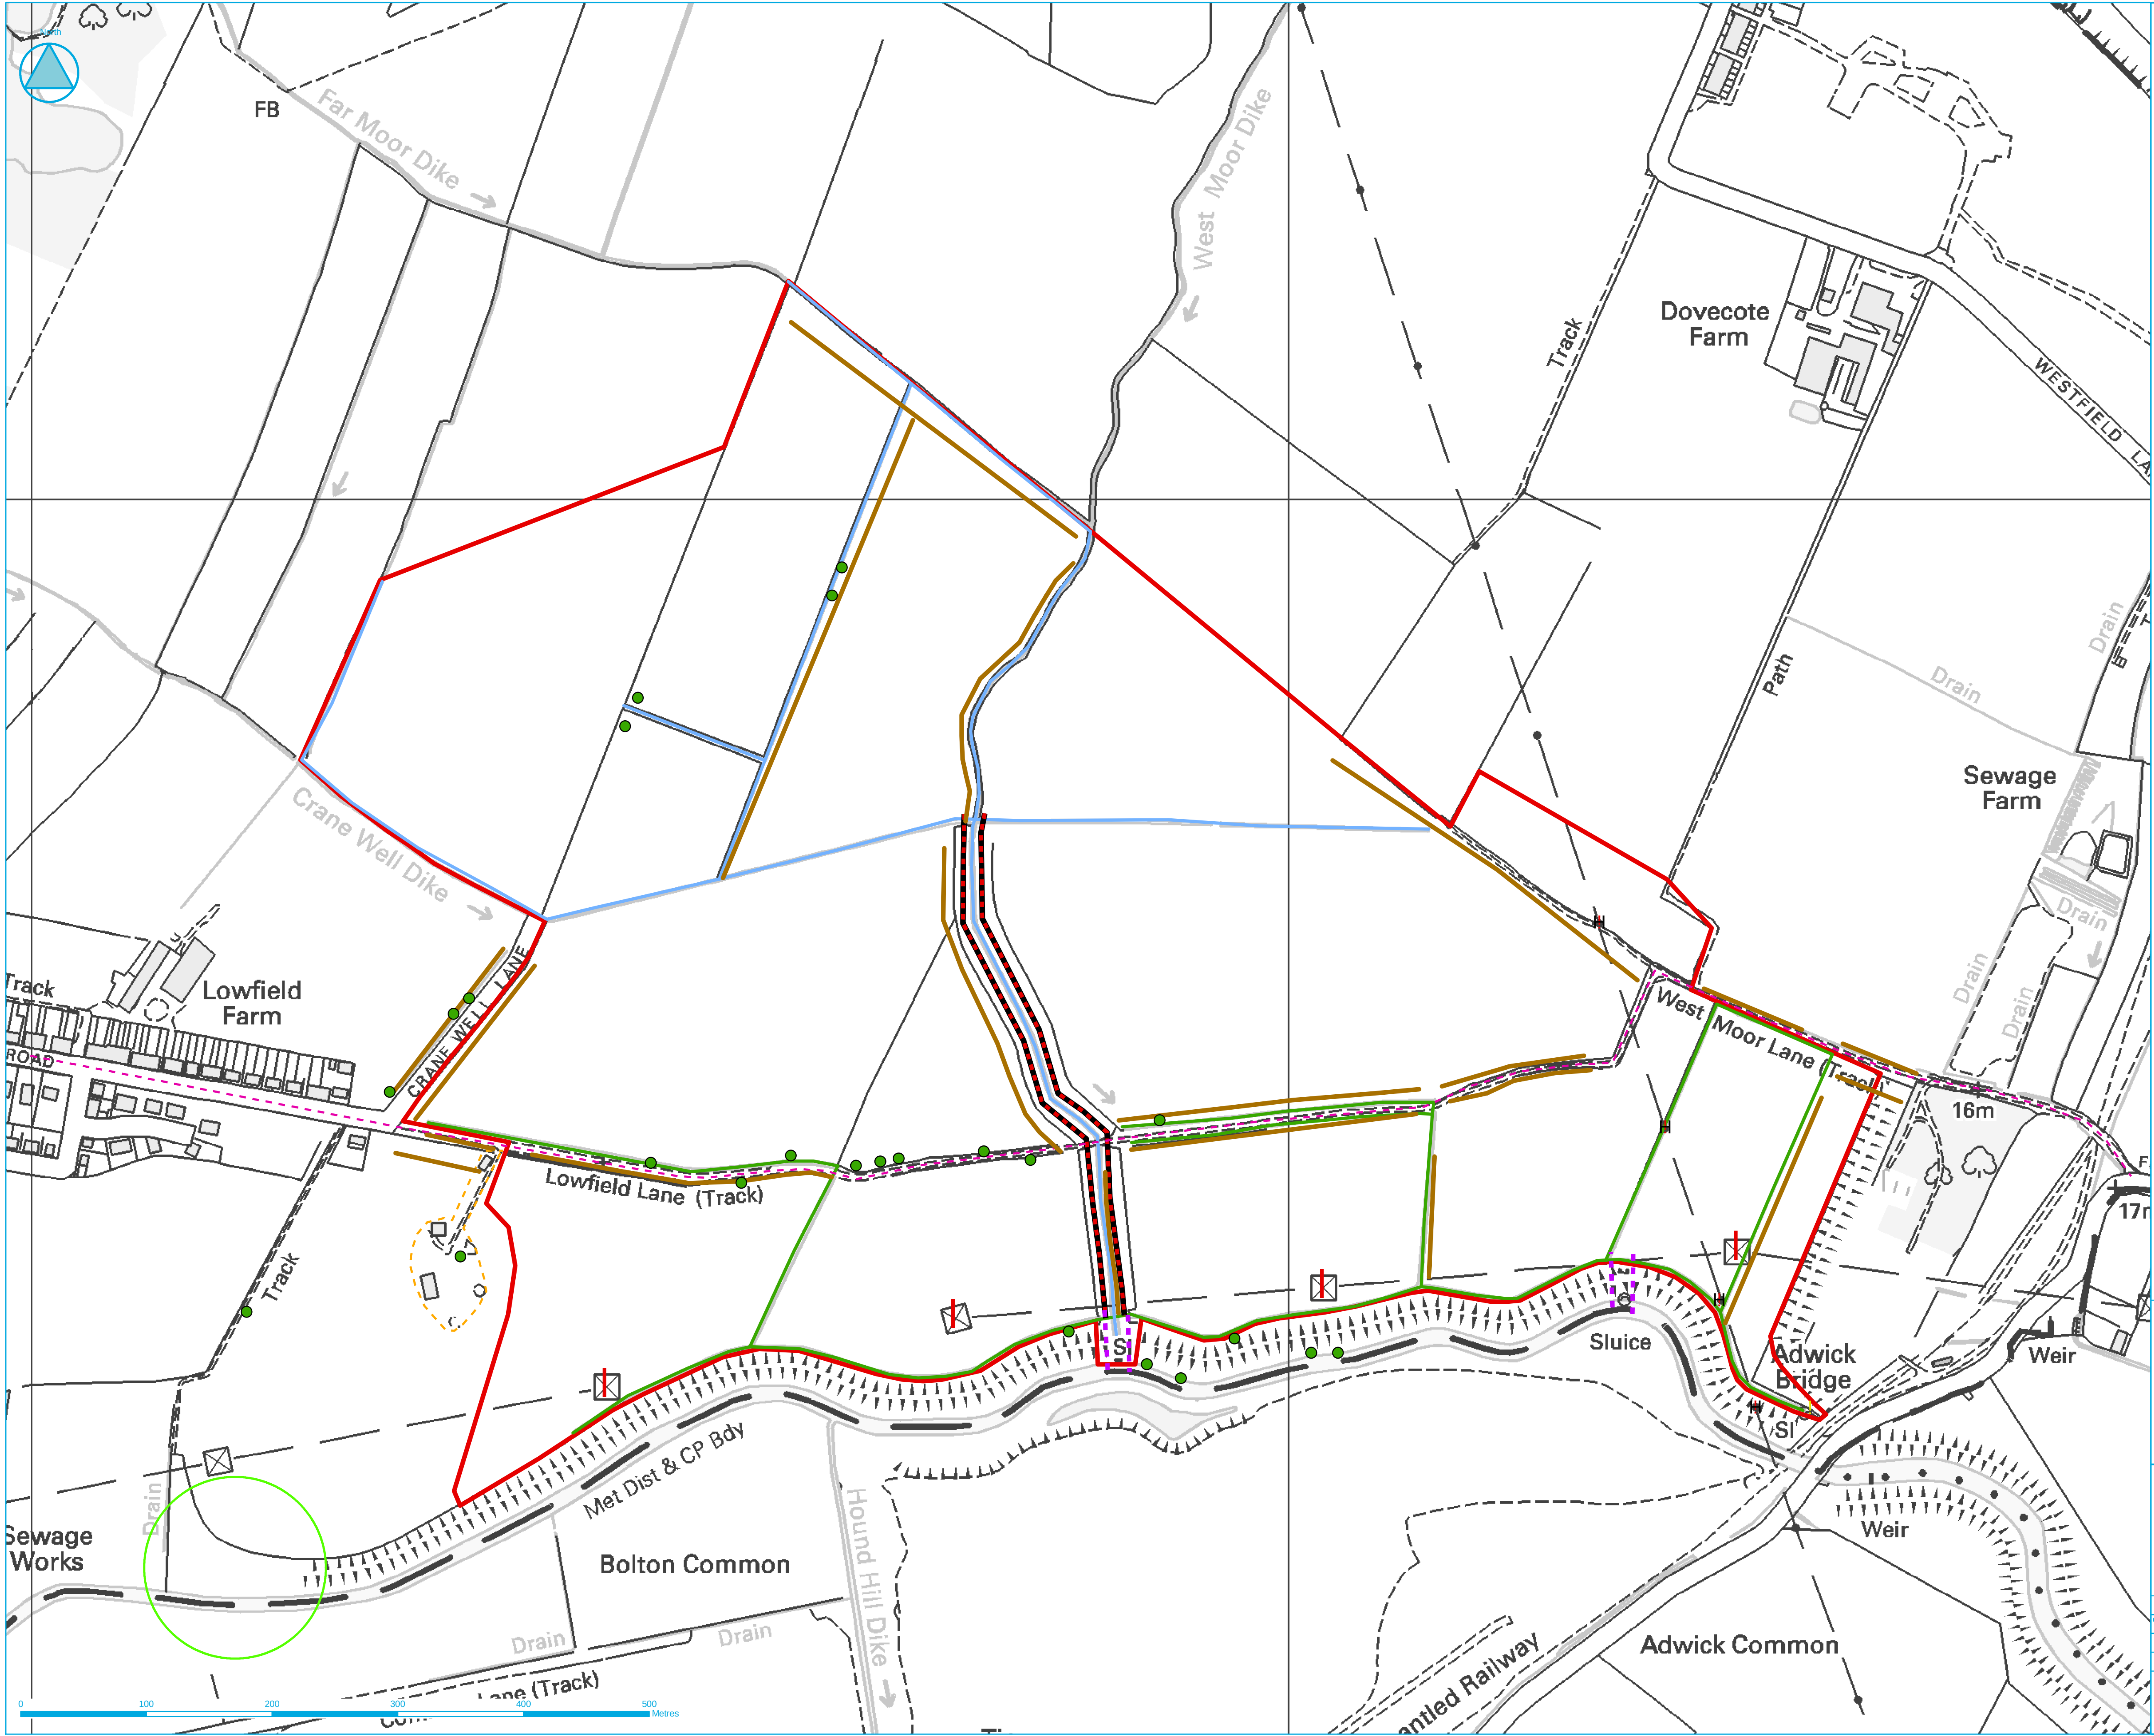

- Site boundary
 - Inlet to washland
 - Tree
 - Hedgerow
 - Sluice / pipe
 - Public Right Of Way
 - Scheduled Monument
- ### Structures
- Pylon
 - Telegraph pole
 - Pumping station
 - Embankment
- ### Ditches
- High level gravity
 - Low level pumped

www.jbaconsulting.co.uk
t +44 (0)1925 437020
f +44 (0)1925 437029
e info@jbaconsulting.co.uk

The Brew House
Wilderspool Park
Greenall's Avenue
Warrington
WA4 6HL

Other offices at Atherstone, Doncaster, Edinburgh, Newcastle upon Tyne, Northallerton, Skipton, Tadcaster & Wallingford

for

RSPB

Adwick Washland Habitat Creation

Existing Features

Drawn by: Mike Williamson	Date: 29/09/2010	© Crown Copyright. All Rights Reserved. RSPB Licence 100021787 2010
Checked by: Andy Wood	Date: 29/09/2010	
Approved by: Kevin Keating	Date: 12/10/2010	
File Name: N:\2010\Projects\2010\4268 - RSPB - Adwick Washland - Habitat Creation Implementation Plan\Graphical Data\ArcView\Projects\Planning Drawings\Existing Features Plan.mxd		
Drawing Number: 201094268-031 - Rev A	Status: FOR PLANNING	Scale: 1:2,500

Original @ A1