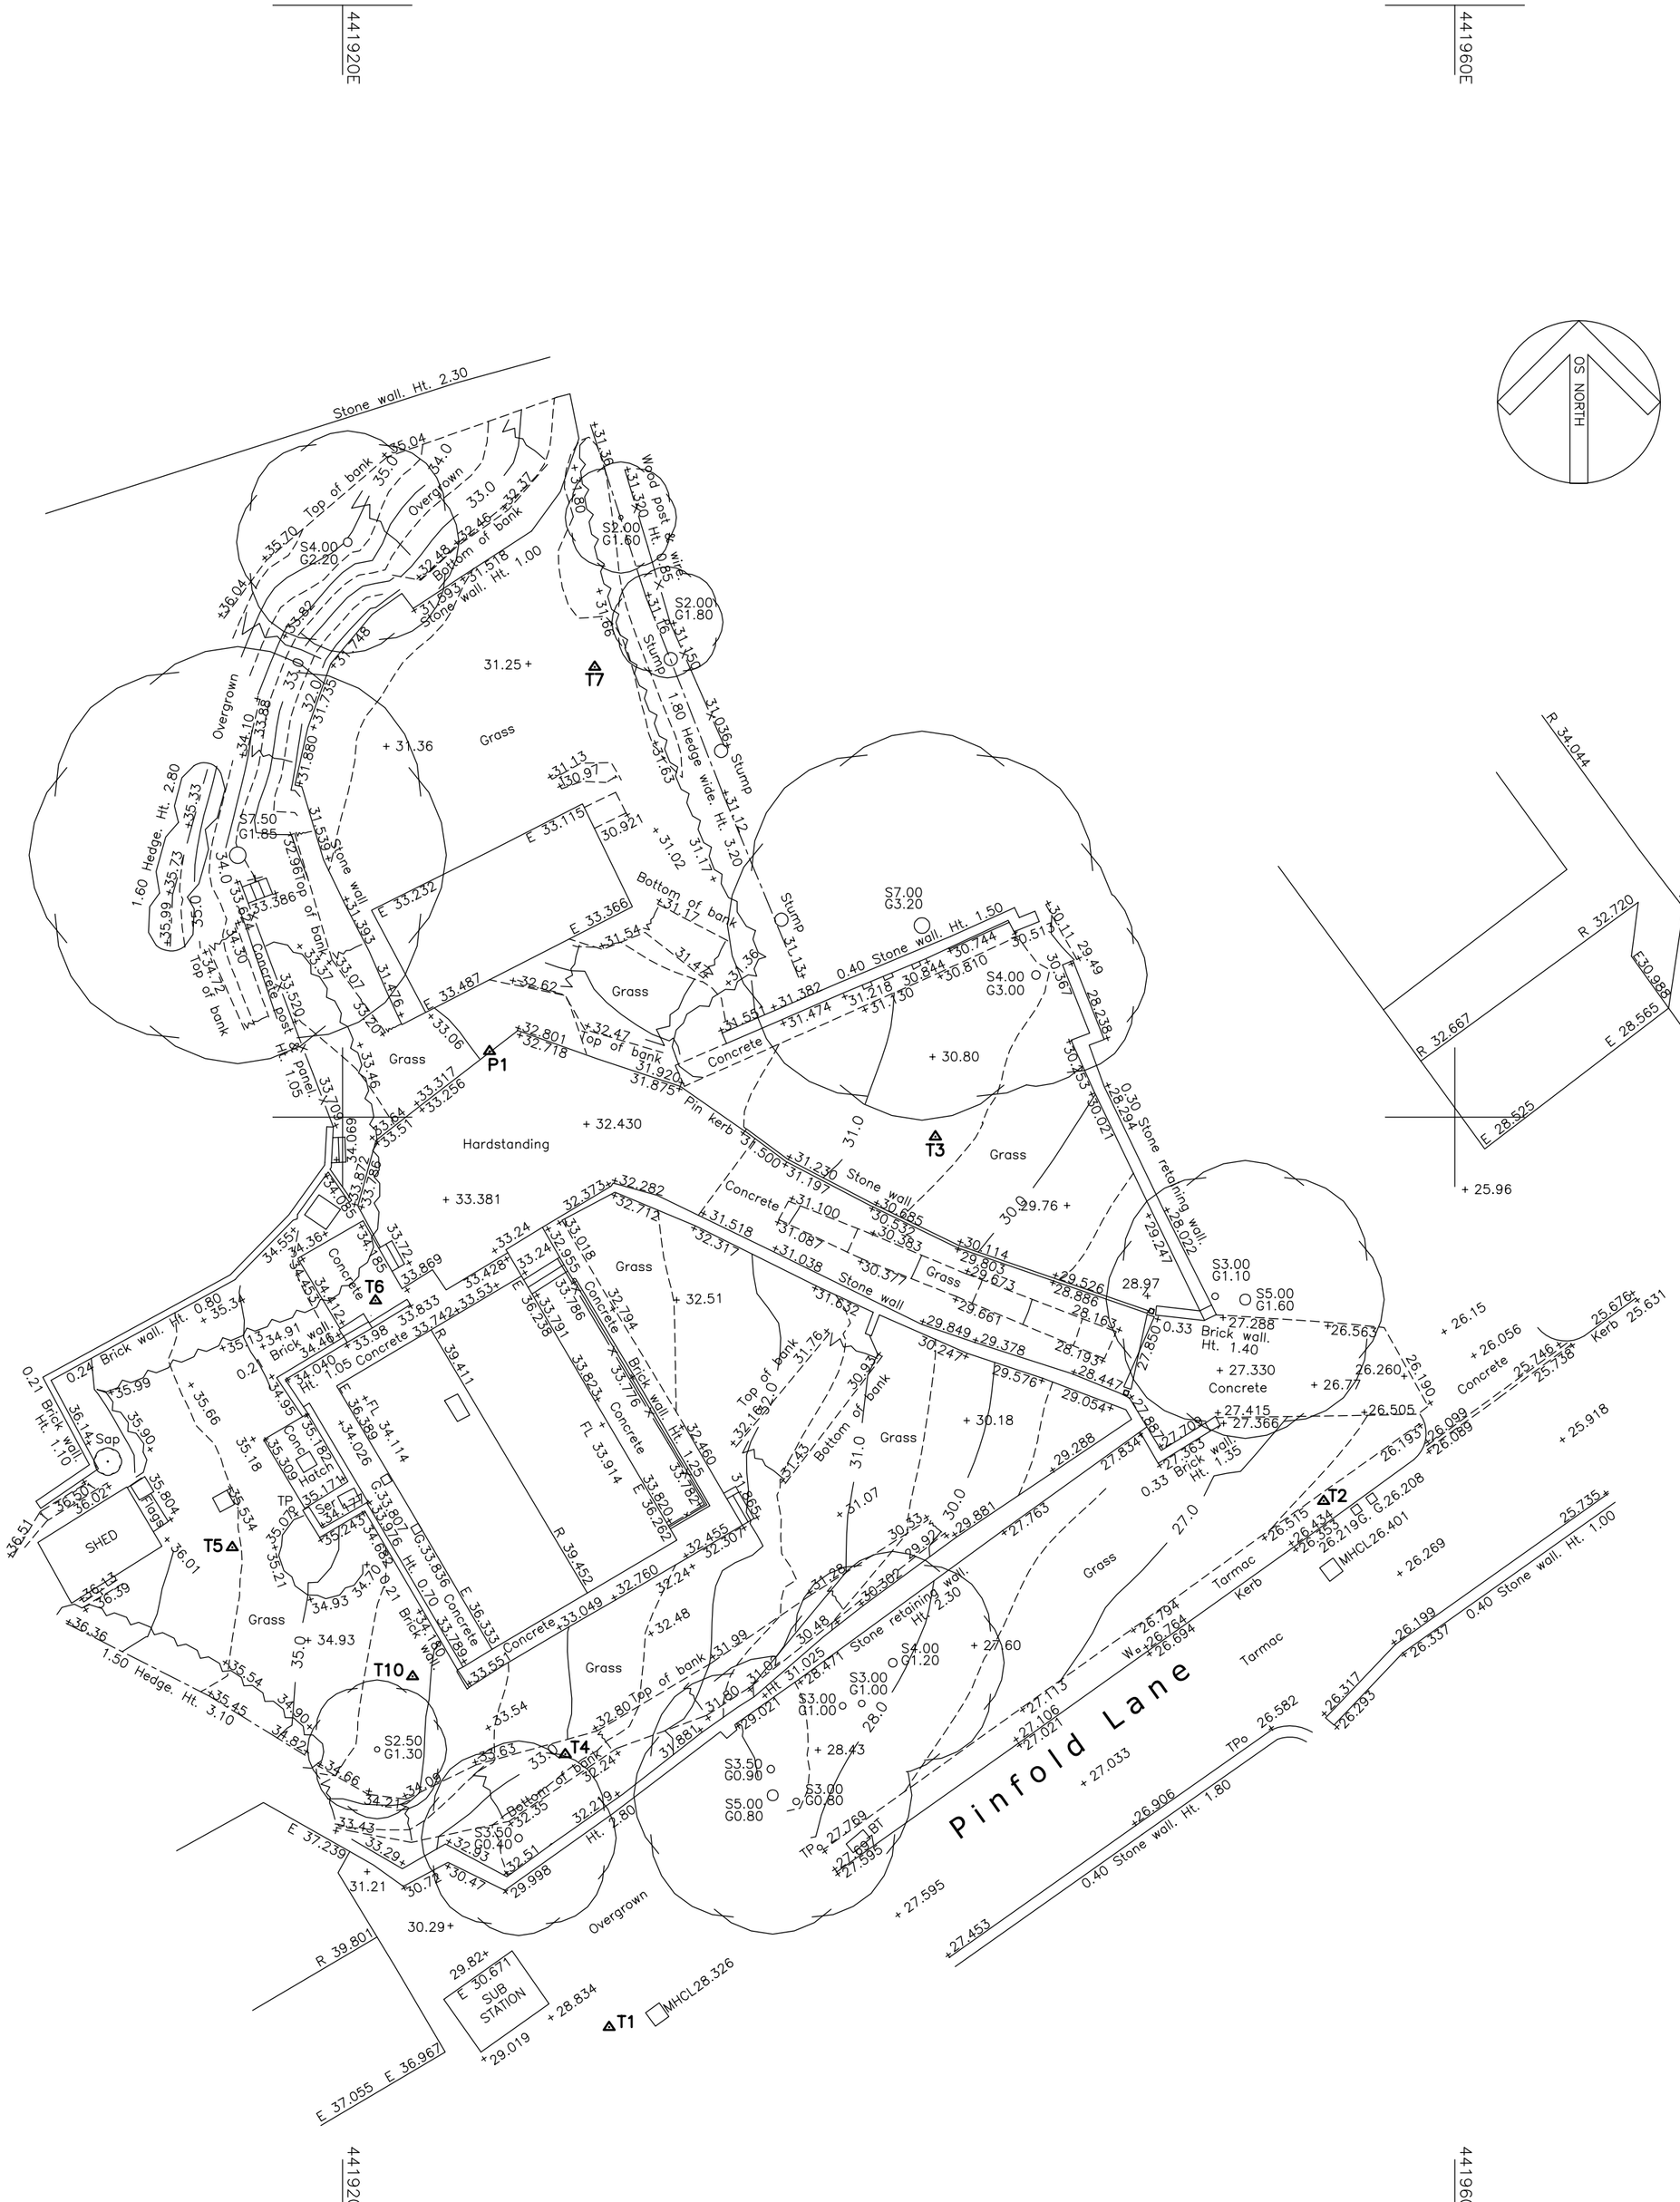

Haycock+Todd

Land Survey Consultants Architectural Surveyors

The Hollies, 43 Church Street, Royston, Barnsley. S71 4QU. T:01226 709630
E:info@land-surveying.co.uk W:land-surveying.co.uk

SITE SURVEY

'Benwin' Pinfold Lane Darfield

Sheet 1 of 1	Surveyed by TI
Datum	Drawn by TI
GRID– Related to Ordnance Survey using One Point Localisation on Station P1. Orientation at OS Grid North.	Date of Survey April 2021
	Scale 1/200
LEVEL– Related to Ordnance Survey by connection to the OS Active Network by G.P.S	Survey Job No. S9956

LEGEND

Manhole shown thus	MH	Floor Level	FL
Inspection Cover	IC	Height floor to ceiling	C
Lamp post	LP	Height floor to struct soffit	SS
Gully	G	Height floor to false ceiling	FC
Lampost	LP	Height floor to sill	SO
Telegraph Pole	TP	Height sill to window head	WI
Electricity Pole	EP	Height of Door	DI
Road Traffic Signs	RS	Height floor to underside	US
Traffic Lights	TL	Ceiling Slopes Up	CSU
British Telecom	BT	Height floor to Arch	Ar
Cable Television	CATV	Height floor to Arch Spring	Sp
Fire Hydrant	FH	Vent	VP
Safety Valve	SV	Fall Pipe	FP
Stop tap Water	W	Sky Light	SL
Stopcock Gas	Gas	Water Closet	WC
Unknown Stoptap	ST	Sink	S
		Boxed Column	

Station	Easting	Northing	Level
P1	441925.288	404562.367	32.895
T1	441929.590	404527.262	28.520
T2	441955.282	404546.187	26.362
T3	441941.321	404559.298	30.700
T4	441928.012	404537.079	32.937
T5	441916.037	404544.525	35.567
T6	441921.190	404553.403	34.260
T7	441929.073	404576.195	31.203
T10	441922.522	404539.878	34.187