




- KEY:**
- NEW TOPSOIL AND GRASS TURF
 - NEW TARMAC CONSTRUCTION
 - NEW PAVING SLAB CONSTRUCTION
 - NEW BLOCK PAVING CONSTRUCTION
 - EXISTING LEVELS
 - NEW LEVELS




Marshalls Charcoal 200x100x60mm Block paving on 30mm sand laying course and 150mm MOT Type 1 Sub-base



Marshalls Buff 450x450x50mm flag paving on 30mm sand laying course and 150mm MOT Type 1 Sub-base

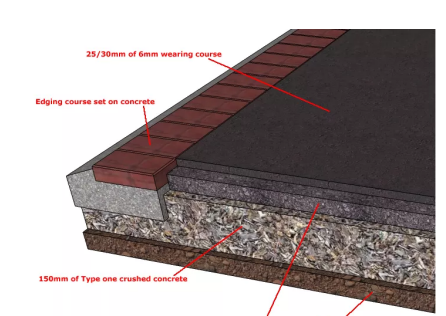

Macadam driveways - 6Dense wearing course, 20Dense Binder on 150mm MOT

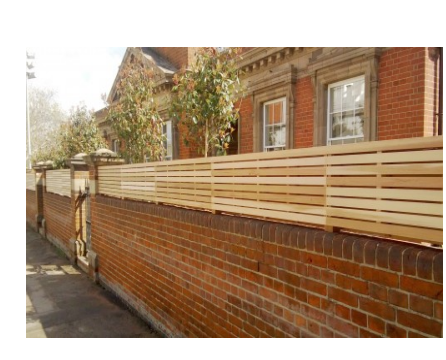

Brick Wall 1200mm Ave. height One brick thick wall with timber fence top

E	11/04/16	First floor plans shown. Additional annotation re: plot spacings. Dashed line for previous bungalow scheme omitted.	DJT
D	07/04/16	Plots 3 and 4 reduced in size, and relocated to provide 10m distance between Plot 3 bedroom window and site boundary.	DJT
C	03/03/16	Scheme adjusted to 2no. pairs of semi-detached dwellings.	DJT
B	29/02/16	Plot 3 split to form detached dwelling.	DJT
A	29/02/16	Garages omitted.	DJT
Ref	Date	Revision	Initial
Project / Client:			
RESIDENTIAL DEVELOPMENT LAND AT WHARNCLIFFE SILKSTONE WMC TANKERSLEY FOR OLIVER DEVELOPMENTS			
Drawing Title:			
PROPOSED SITE PLAN			
John Hill ASSOCIATES LTD Architectural & Surveying Consultants			
6 Shaw Wood Way Shaw Wood Business Park Doncaster DN2 5TB Tel: 01302 364565 Fax: 01302 364588 enquiries@j-h-a.co.uk			
Scale:	1:100 & 1:20	Date:	JANUARY 2016
Drawn By:	DJT	Checked By:	AH
Drawing No:			Sheet Size:
15/042/06E			A1