


FRONT VIEW OF PROPOSED
DOOR + WINDOW WITHIN THE
INTEGRAL GARAGE

SCALE 1:50

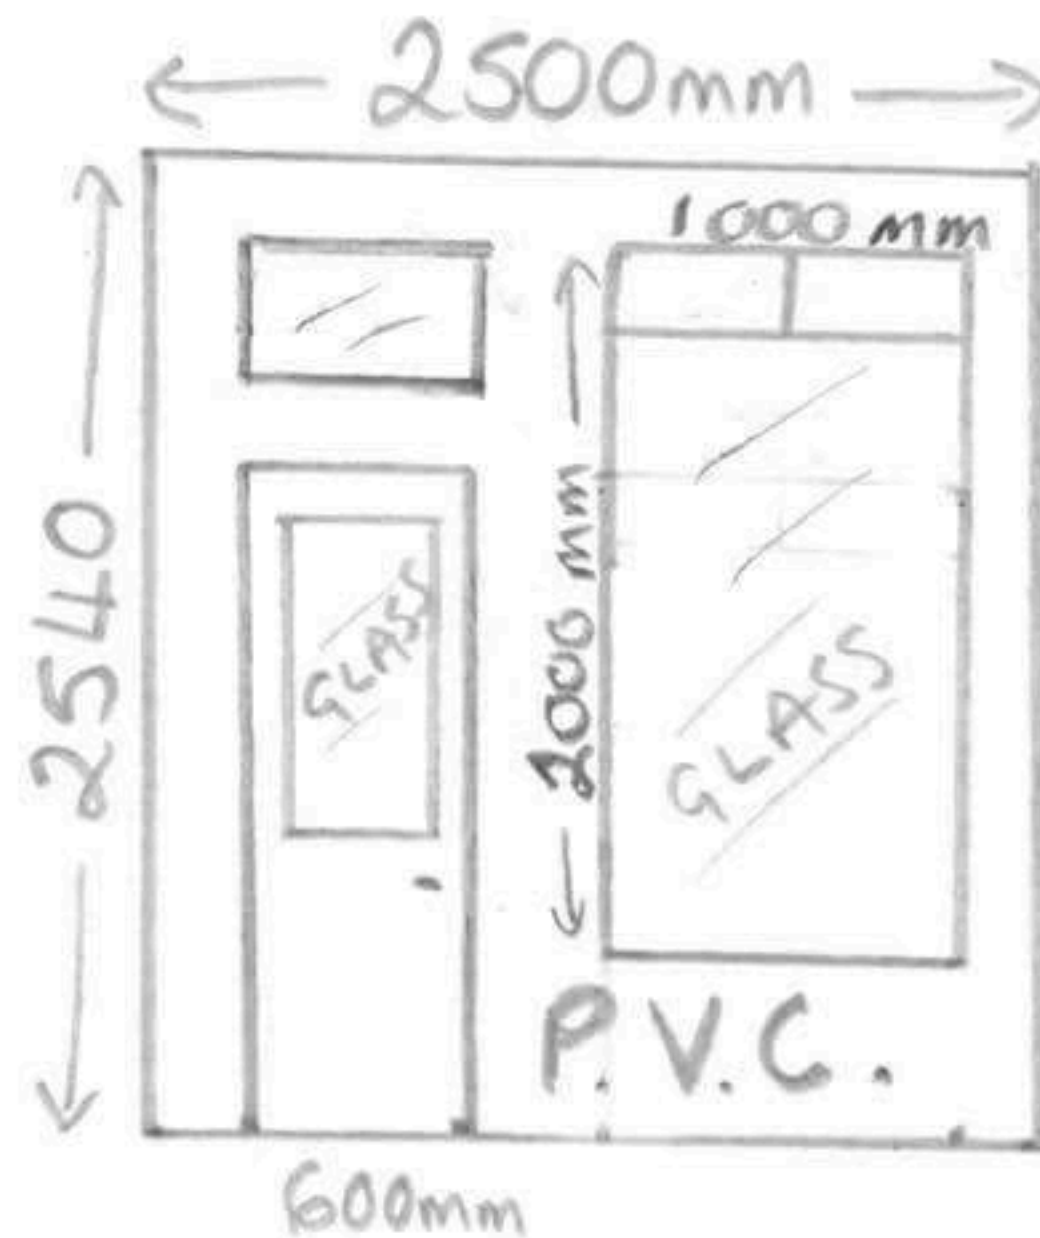

NB - THIS SCRUTURE IS TO BE SET BACK FROM THE GARAGE DOOR SO WE CAN KEEP THE GARAGE DOOR AS EXTRA SECURITY AND TO KEEP THE LOOK INKEEPING WITH THE REST OF THE HOUSES WHEN THE SALON IS CLOSED.

THERE WILL BE NO SIGNAGE USED.