


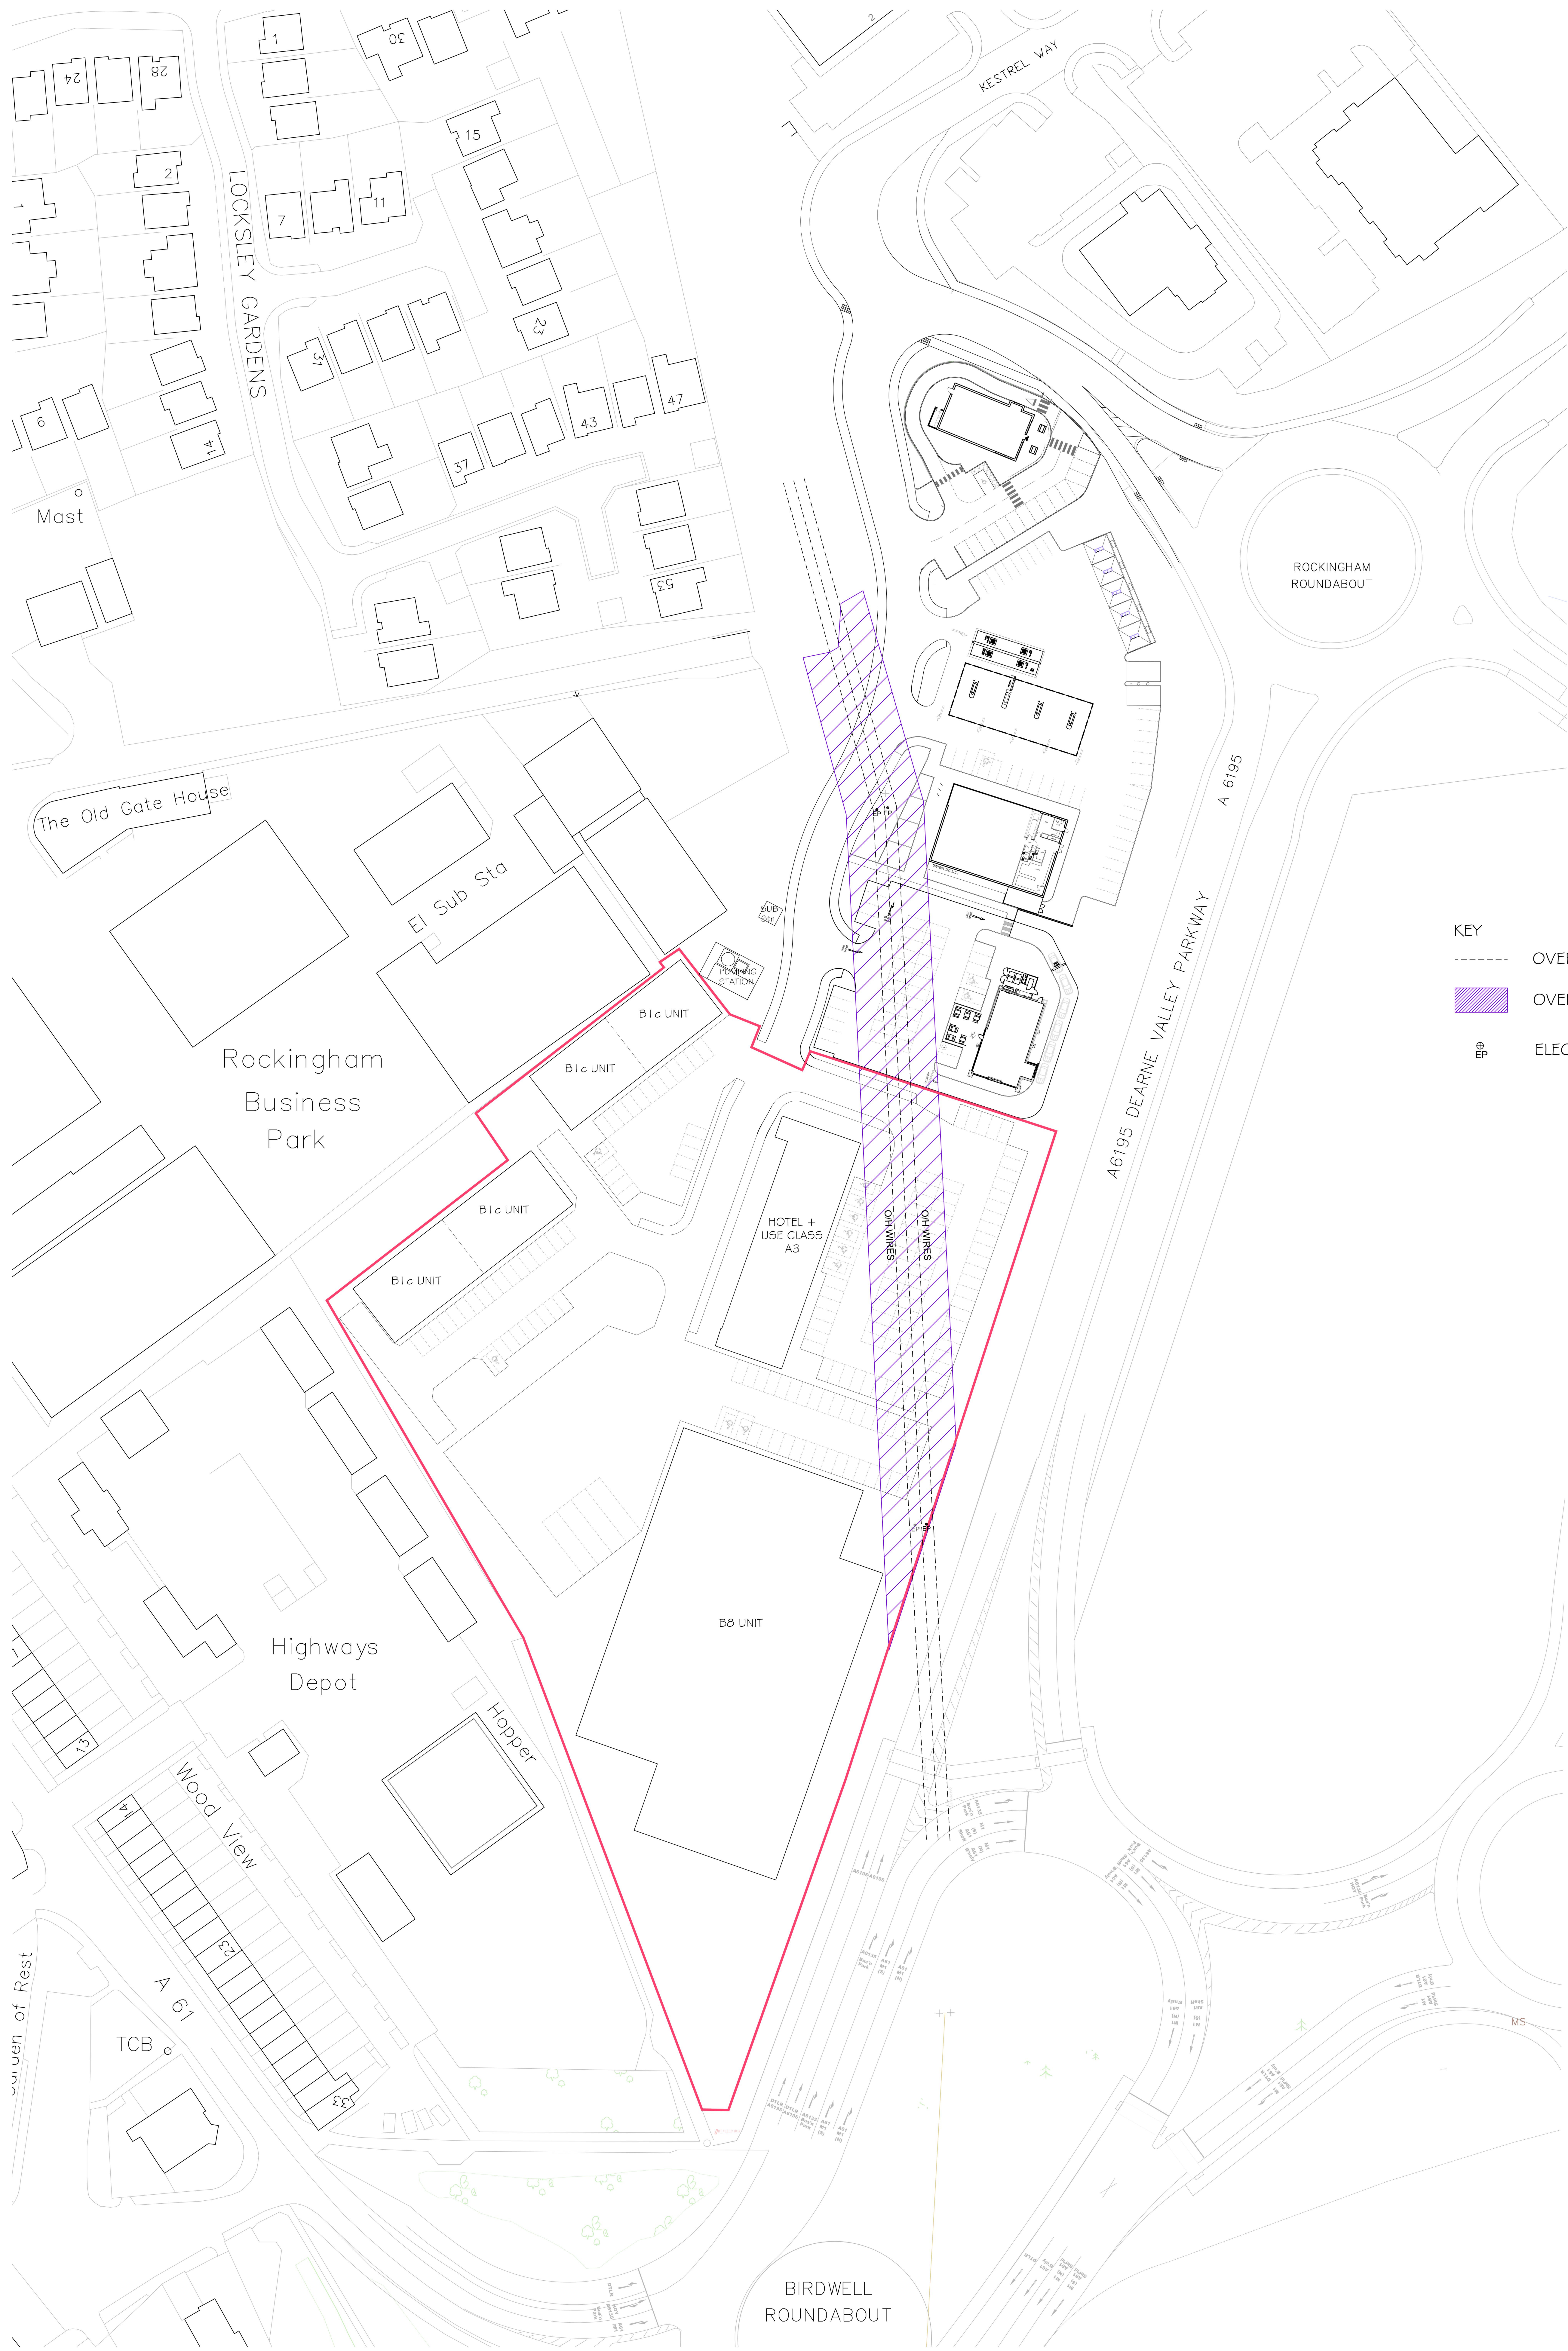

- KEY
- OVERHEAD CABLE
  - OVERHEAD CABLE EASEMENT
  - EP ELECTRIC PYLON

|   |          |                                                   |     |    |
|---|----------|---------------------------------------------------|-----|----|
| B | 01.03.19 | AMENDED IN ACCORDANCE WITH SMITH JENKINS COMMENTS | KJR | VS |
| A | 27.02.19 | AMENDED IN ACCORDANCE WITH SMITH JENKINS COMMENTS | KJR | VS |

| REV | DATE | DESCRIPTION | BY | CHECK |
|-----|------|-------------|----|-------|
|     |      |             |    |       |

1:500 SCALE

0m

10m

ARCHITECTURE | PLANNING | LANDSCAPE

CLIENT:  
HARTWOOD ESTATES

PROJECT:  
DEARNE VALLEY PARKWAY  
SHEPHERD ROAD

DRAWING:  
INDICATIVE SITE LAYOUT

DRAWING NUMBER:  
13 4806 103 - B

SCALE @ A4:  
1:500

DRAWN:  
KJR

CHECKED:  
VS

DATE:  
FEB 19

DATE:  
FEB 19