


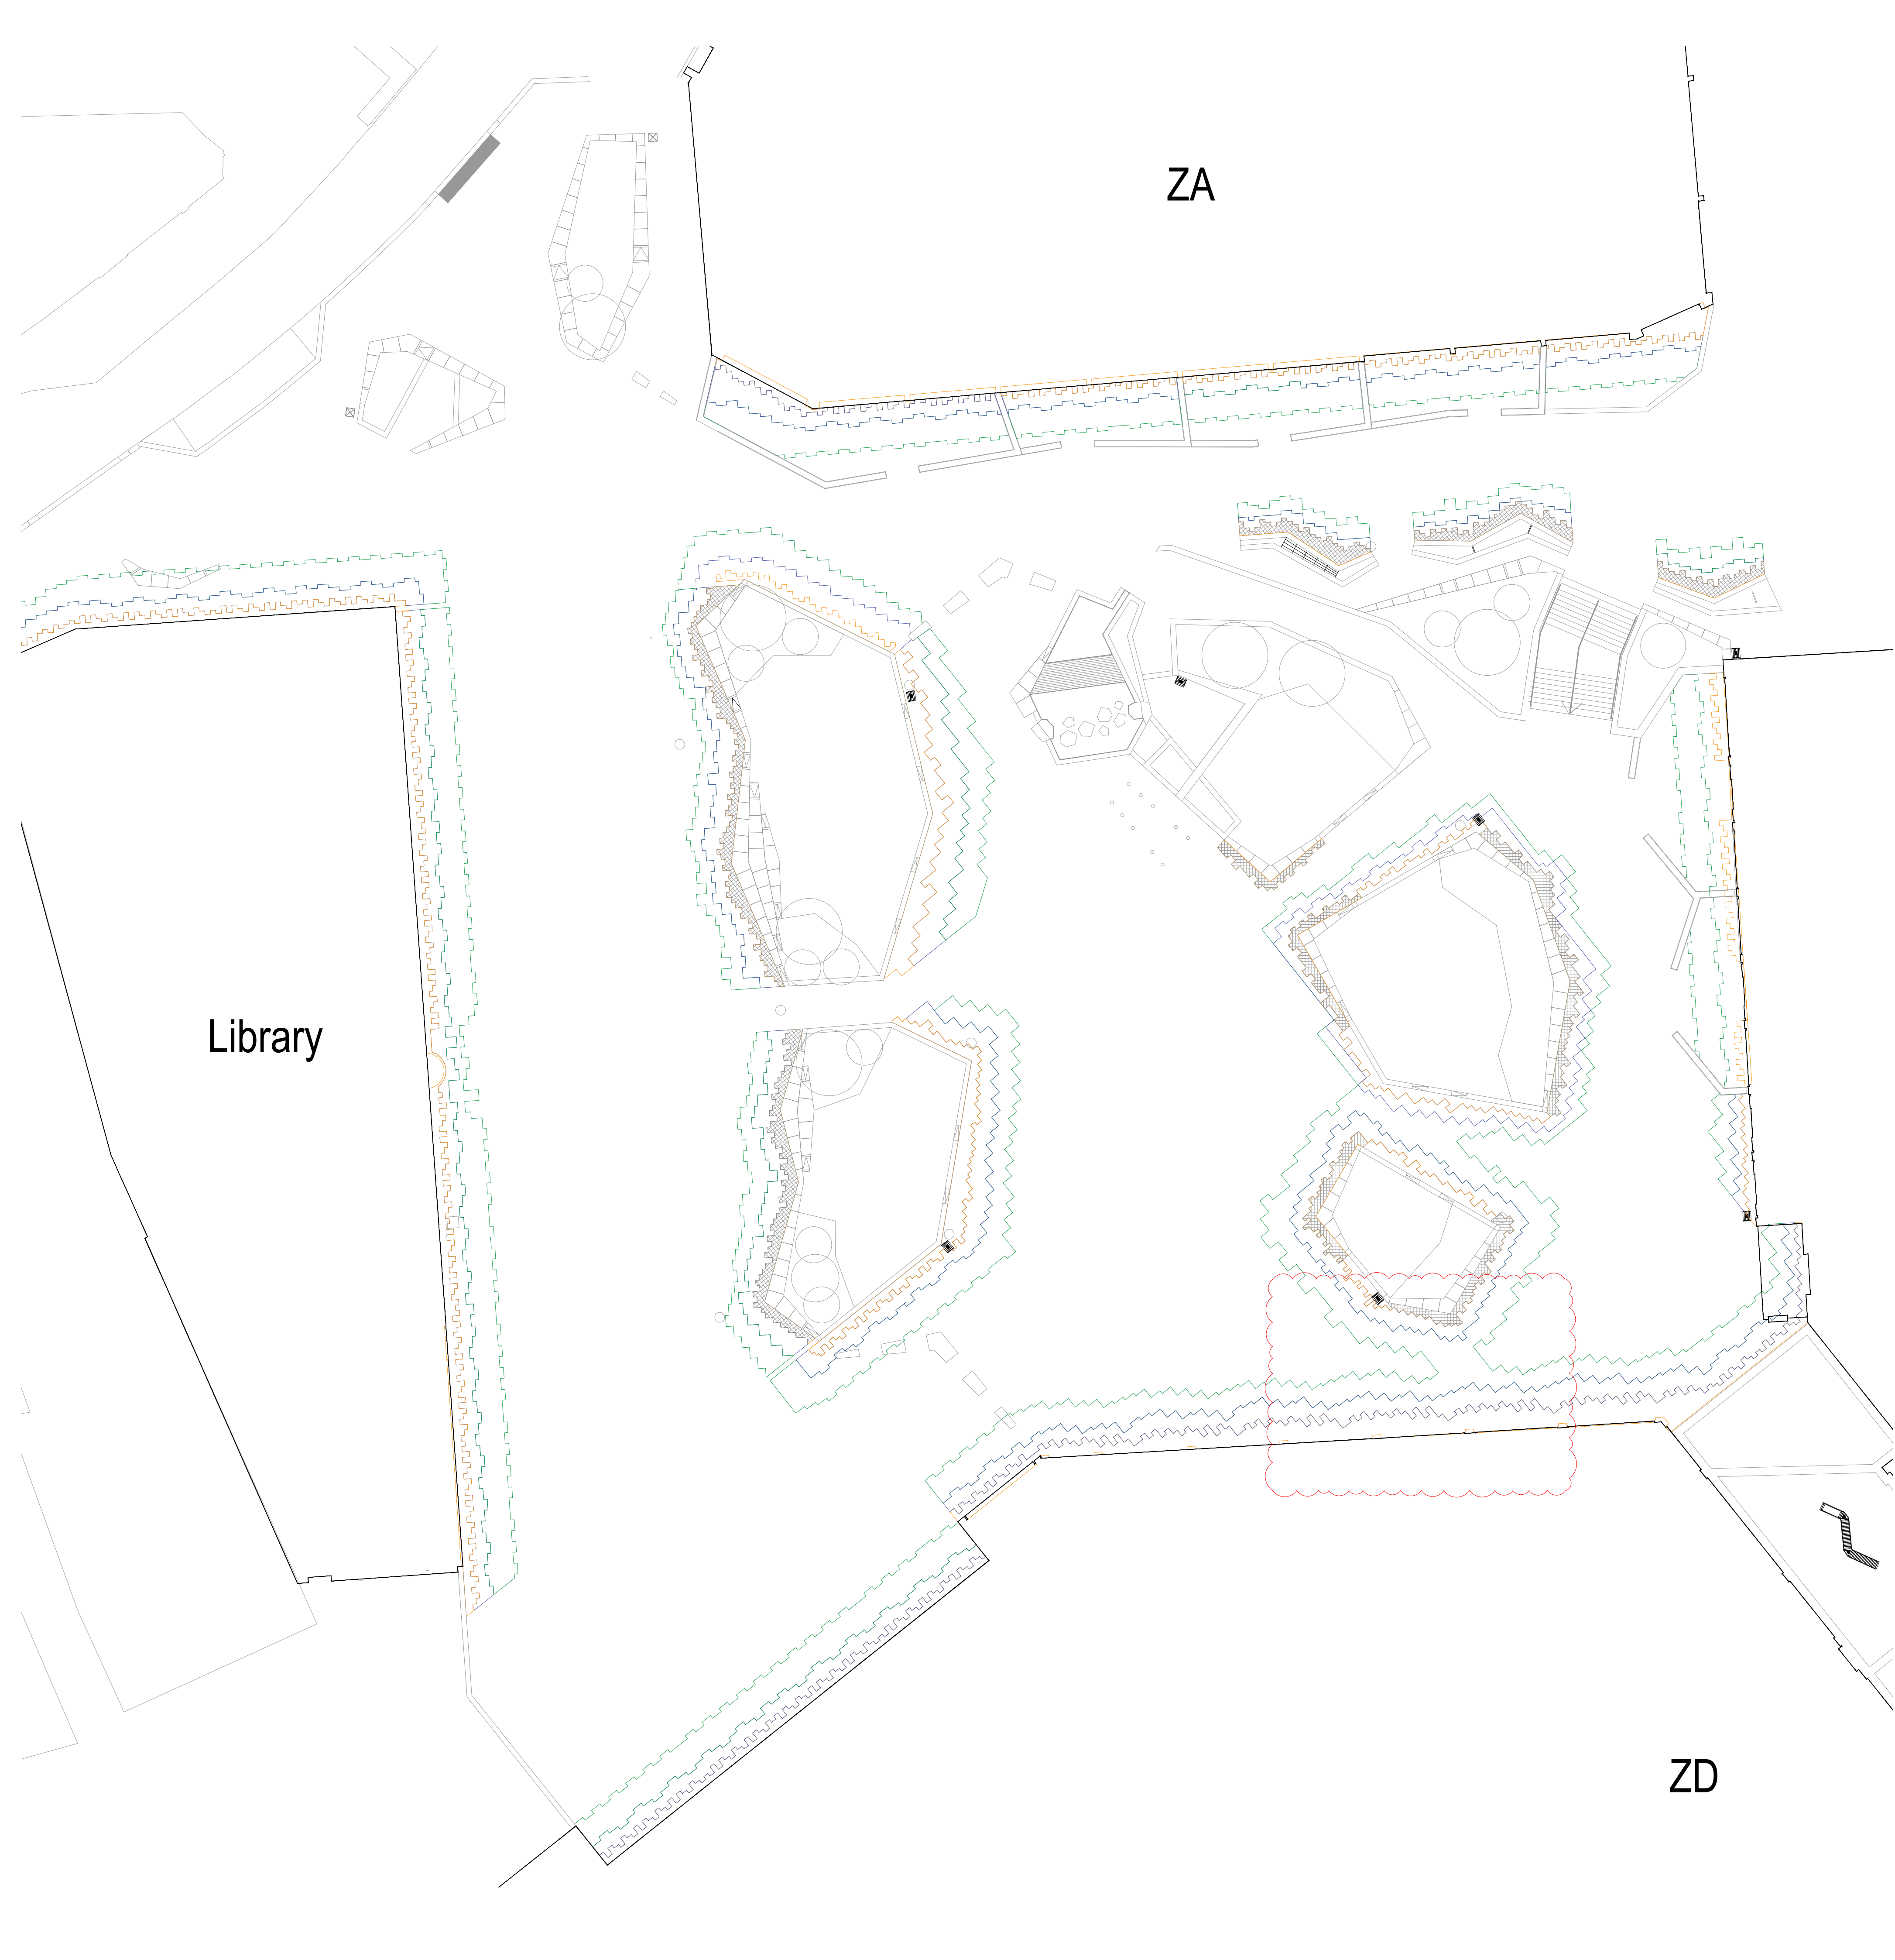

LEGEND

Paving Type 5 - Flag Units - RL (870mm - 1200mm) x 650mm (w) x 63mm (d)
NBS Q25 / 310

Paving Type 5 - Flag Units - 650mm (l) x 430mm (w) x 63mm (d)
NBS Q25 / 310

Paving Type 5 - Flag Units - 320mm (l) x 210mm (w) x 63mm (d)
NBS Q25 / 310

Paving Type 17 - Sett Units - 100mm (l) x 100mm (w) x 63mm (d)
NBS Q25 / 310E

Paving Type 6 - Sett Units - 100mm (l) x 100mm (w) x 63mm (d)
NBS Q25 / 330

Notes:

- This drawing is copyright.
- Do not scale dimensions from this drawing.
- This drawing is to be read in conjunction with all other relevant drawings.
- All discrepancies on this drawing are to be reported to the architect.
- Do not modify any element of this drawing.
- Use drawing only for purpose(s) issued.

North Sign / Key Plan

The following external model files are included within this drawing:

A	14/12/18	Status amended to Comment and Approval. Minor amendment to pattern bond layout as shown.	DW	DMCK
Rev	Date	Revision Notes	Dn	Rv
Client / Contractor				

IBI

Intelligence
Buildings
Infrastructure

www.ibigroup.com

Project
BARNSELY PUBLIC REALM

Drawing Title
PAVING PATTERN BOND - GLASSWORKS
SQUARE

Job Number 50035	Drawing Originated Date 24/08/2018	PAS 1192 Status Code -
Scale@A1 1:200	Purpose COMMENT AND APPROVAL	

Drawing Number BBTC_IBI_N1_L_G700_PL_00_04	Revision A
---	---------------