



ELEVATIONS 2 HILLTOP COTTAGES PARTY WALL

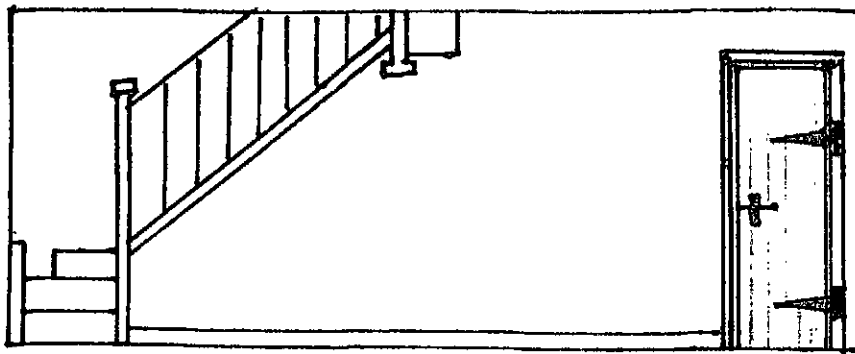

EXISTING ELEVATION OF
PARTY WALL 2 HILLTOP COTTAGES
SHOWING EXISTING DOOR TO
DOWNSTAIRS TOILET AND
WASH BASIN

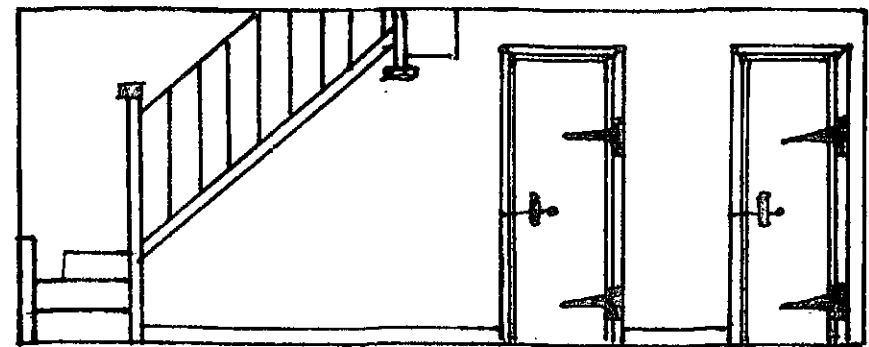


PROPOSED ELEVATION OF PARTY
WALL 2 HILLTOP COTTAGES SHOWING
NEW DOOR TO EXACTLY MATCH
ADJACENT DOOR

BOTH DOORS HOWDEN SOLID RUSTIC
OAK LEDGED DOORS (DIE 3460 (TRIMMED))
WITH 4CMS ALCHITRAVES AND BLACK
IRON DOOR FURNITURE. DOOR LININGS
AND CASINGS TO MATCH EXISTING.
MAKING GOOD ROUND PROPOSED DOORWAY
IN LIME MORTAR


SCALE 1:50

ELEVATIONS 3 HILLTOP COTTAGES PARTY WALL

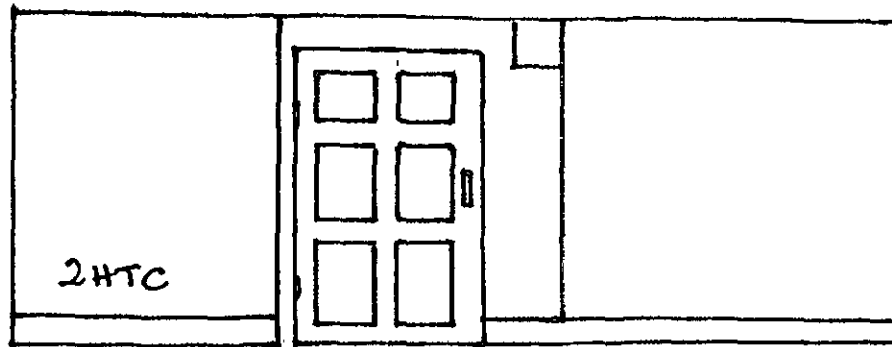

EXISTING ELEVATION OF
PARTY WALL 3 HILLTOP COTTAGES
SHOWING EXISTING 6 PANEL DOOR
TO WALK IN STORE, WITH DOWN
STAIRS TO KITCHEN AND WASH BAIN
(2HTC) ADJACENT. FLOOR PLAN
ALREADY SUPPLIED.

SCALE 1:50

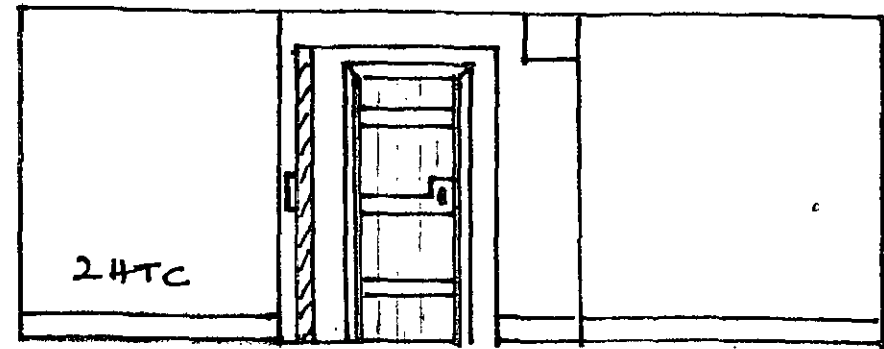

PROPOSED ELEVATION OF PARTY
WALL WITH EXISTING 6 PANEL
DOOR OPEN, SHOWING NEW PROPOSED
ACCESS DOOR TO 2 HILLTOP COTTAGES
AT REAR OF WALK IN STORE