




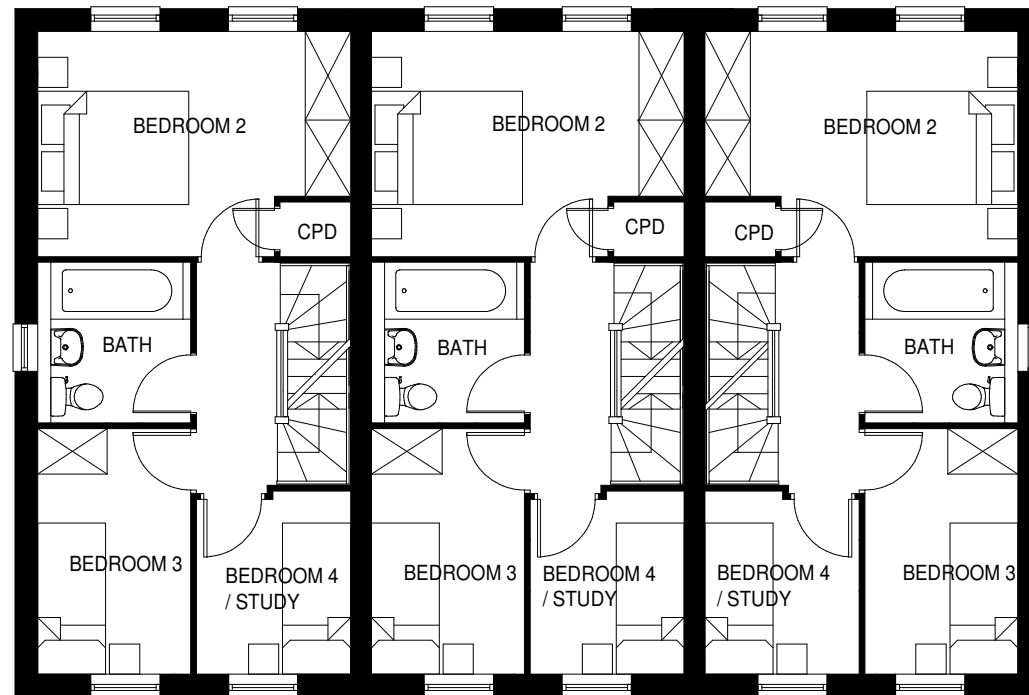

FIRST FLOOR PLAN

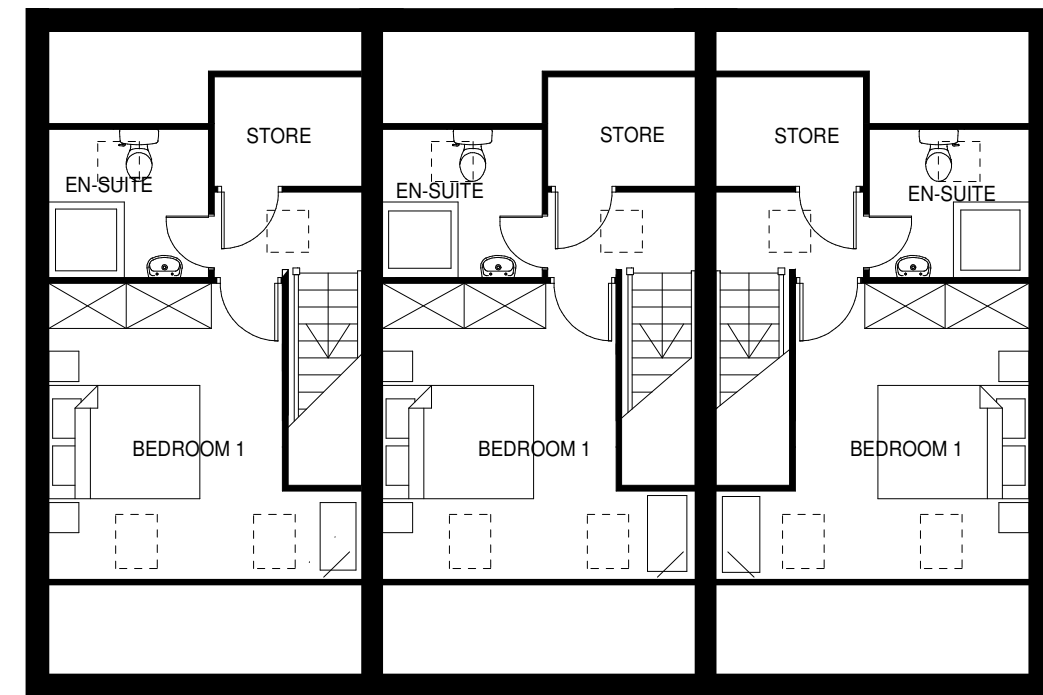

SECOND FLOOR PLAN

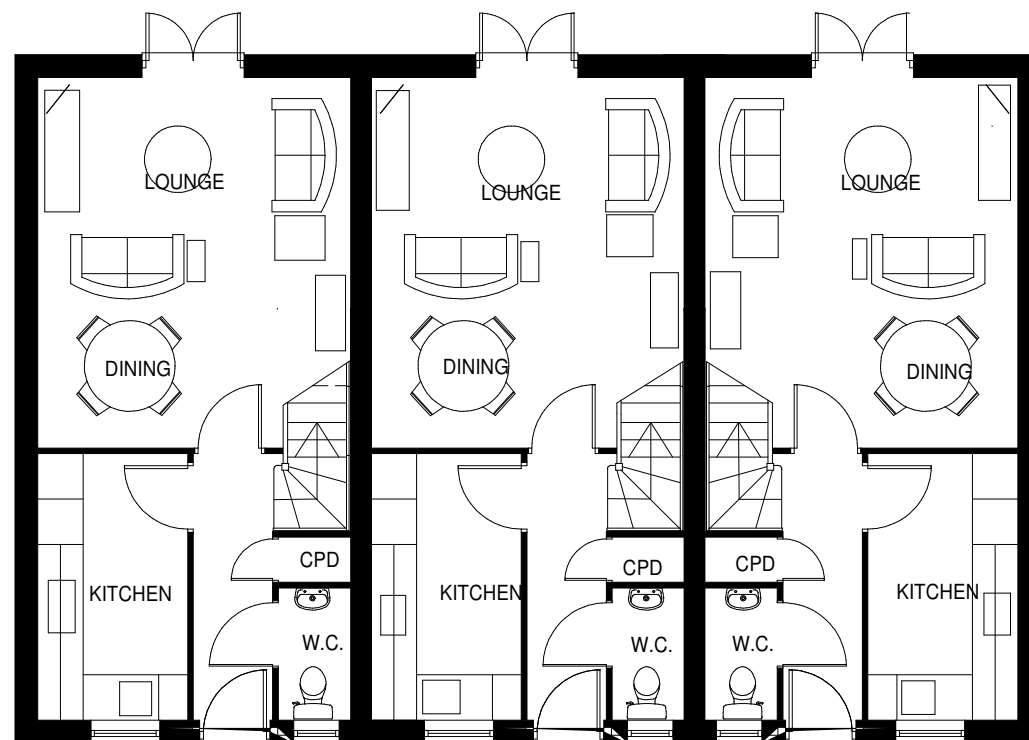

GROUND FLOOR PLAN



FRONT ELEVATION

TYPE F

PROPOSED RESIDENTIAL DEVELOPMENT
AT LAND OFF HAVELOCK STREET, DARFIELD

BARRATON DESIGN STUDIO LTD
68 BENTLEY ROAD,
DONCASTER,
SOUTH YORKSHIRE,
DN5 9TA

TEL: 01302 787387
EMAIL: ENQUIRIES@BARRATONDESIGN.CO.UK
WEB: WWW.BARRATONDESIGN.CO.UK



BARRATON
DESIGN STUDIO LIMITED