

THIS DRAWING IS COPYRIGHT.
It must not be reproduced or disclosed to third parties without our prior permission.


Do not scale from this drawing, or, interrogate and use electronic information. Use dimensioned information only.
Only information included in the registered issued drawing to be used.

Any discrepancies should be reported immediately.
This drawing is to be read in conjunction with all relevant consultants, specialist manufacturers drawings and specifications.

Any dimensions are in millimetres unless noted otherwise.
This drawing is to be read in conjunction with all relevant consultants, specialist manufacturers drawings and specifications.

For this drawing to be plotted as intended, the B3B format must be used as the plotting style must be used as included in the zip file.

PLOTTING

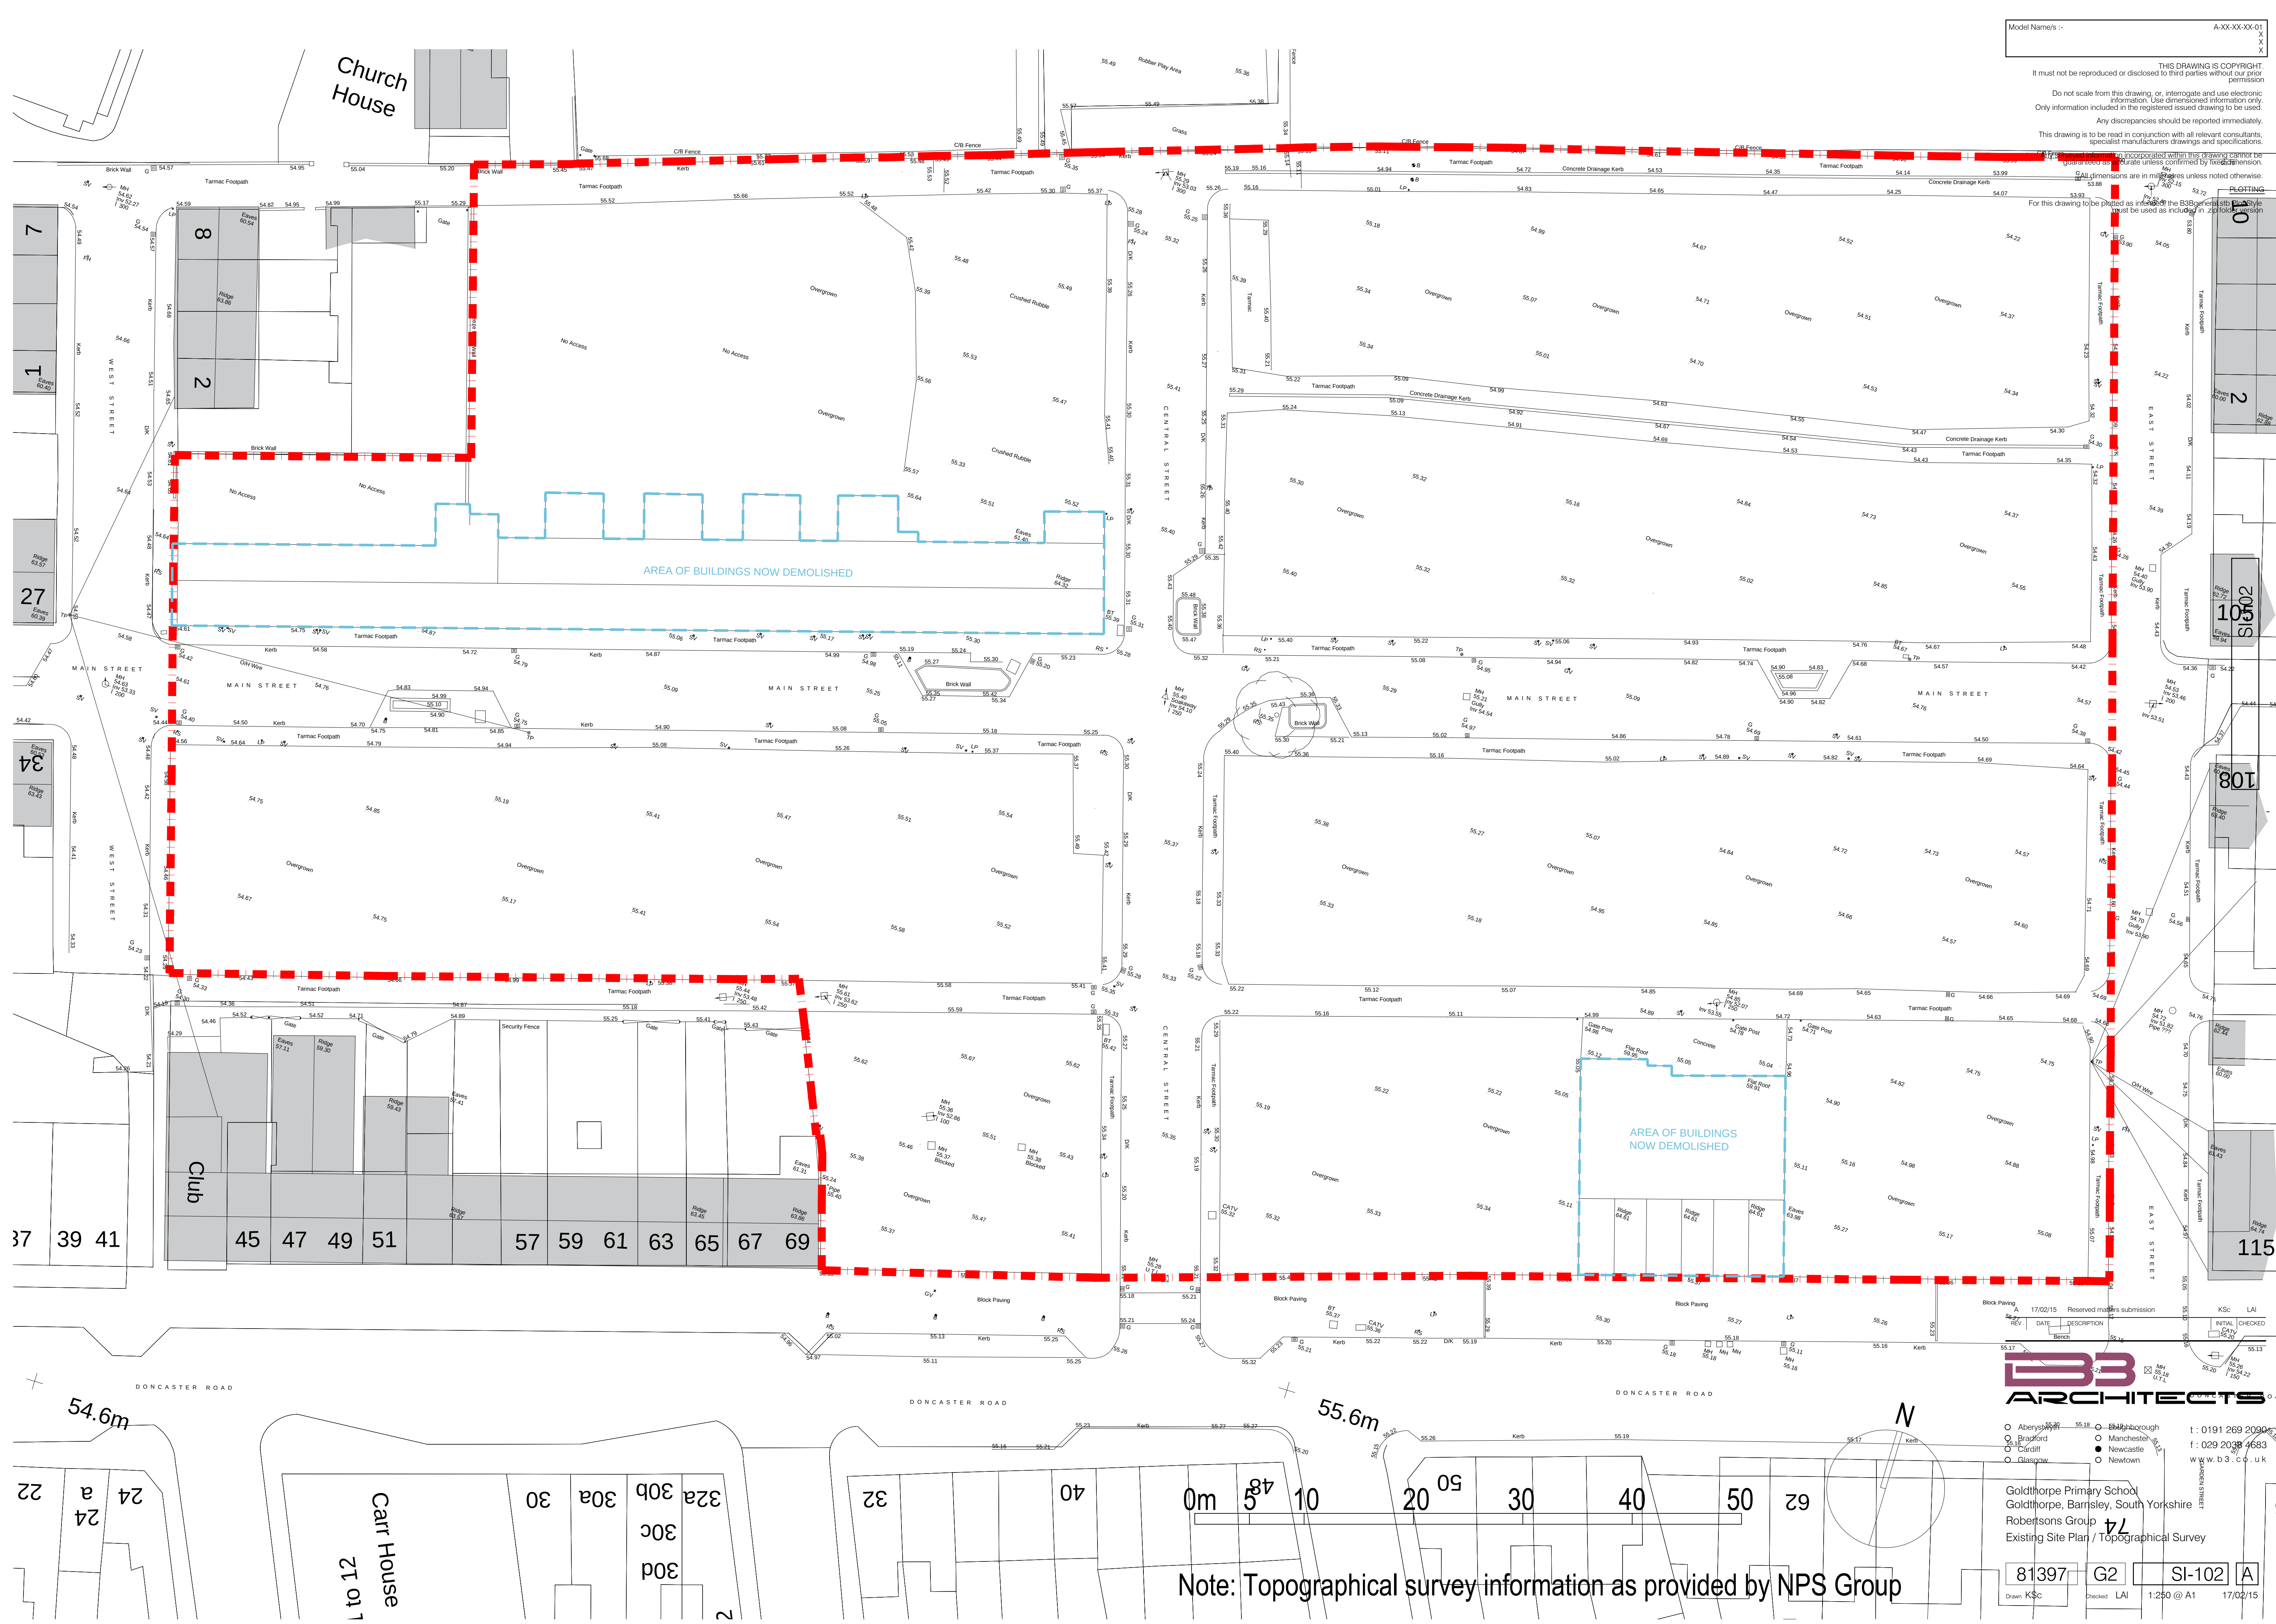

Note: Topographical survey information as provided by NPS Group