


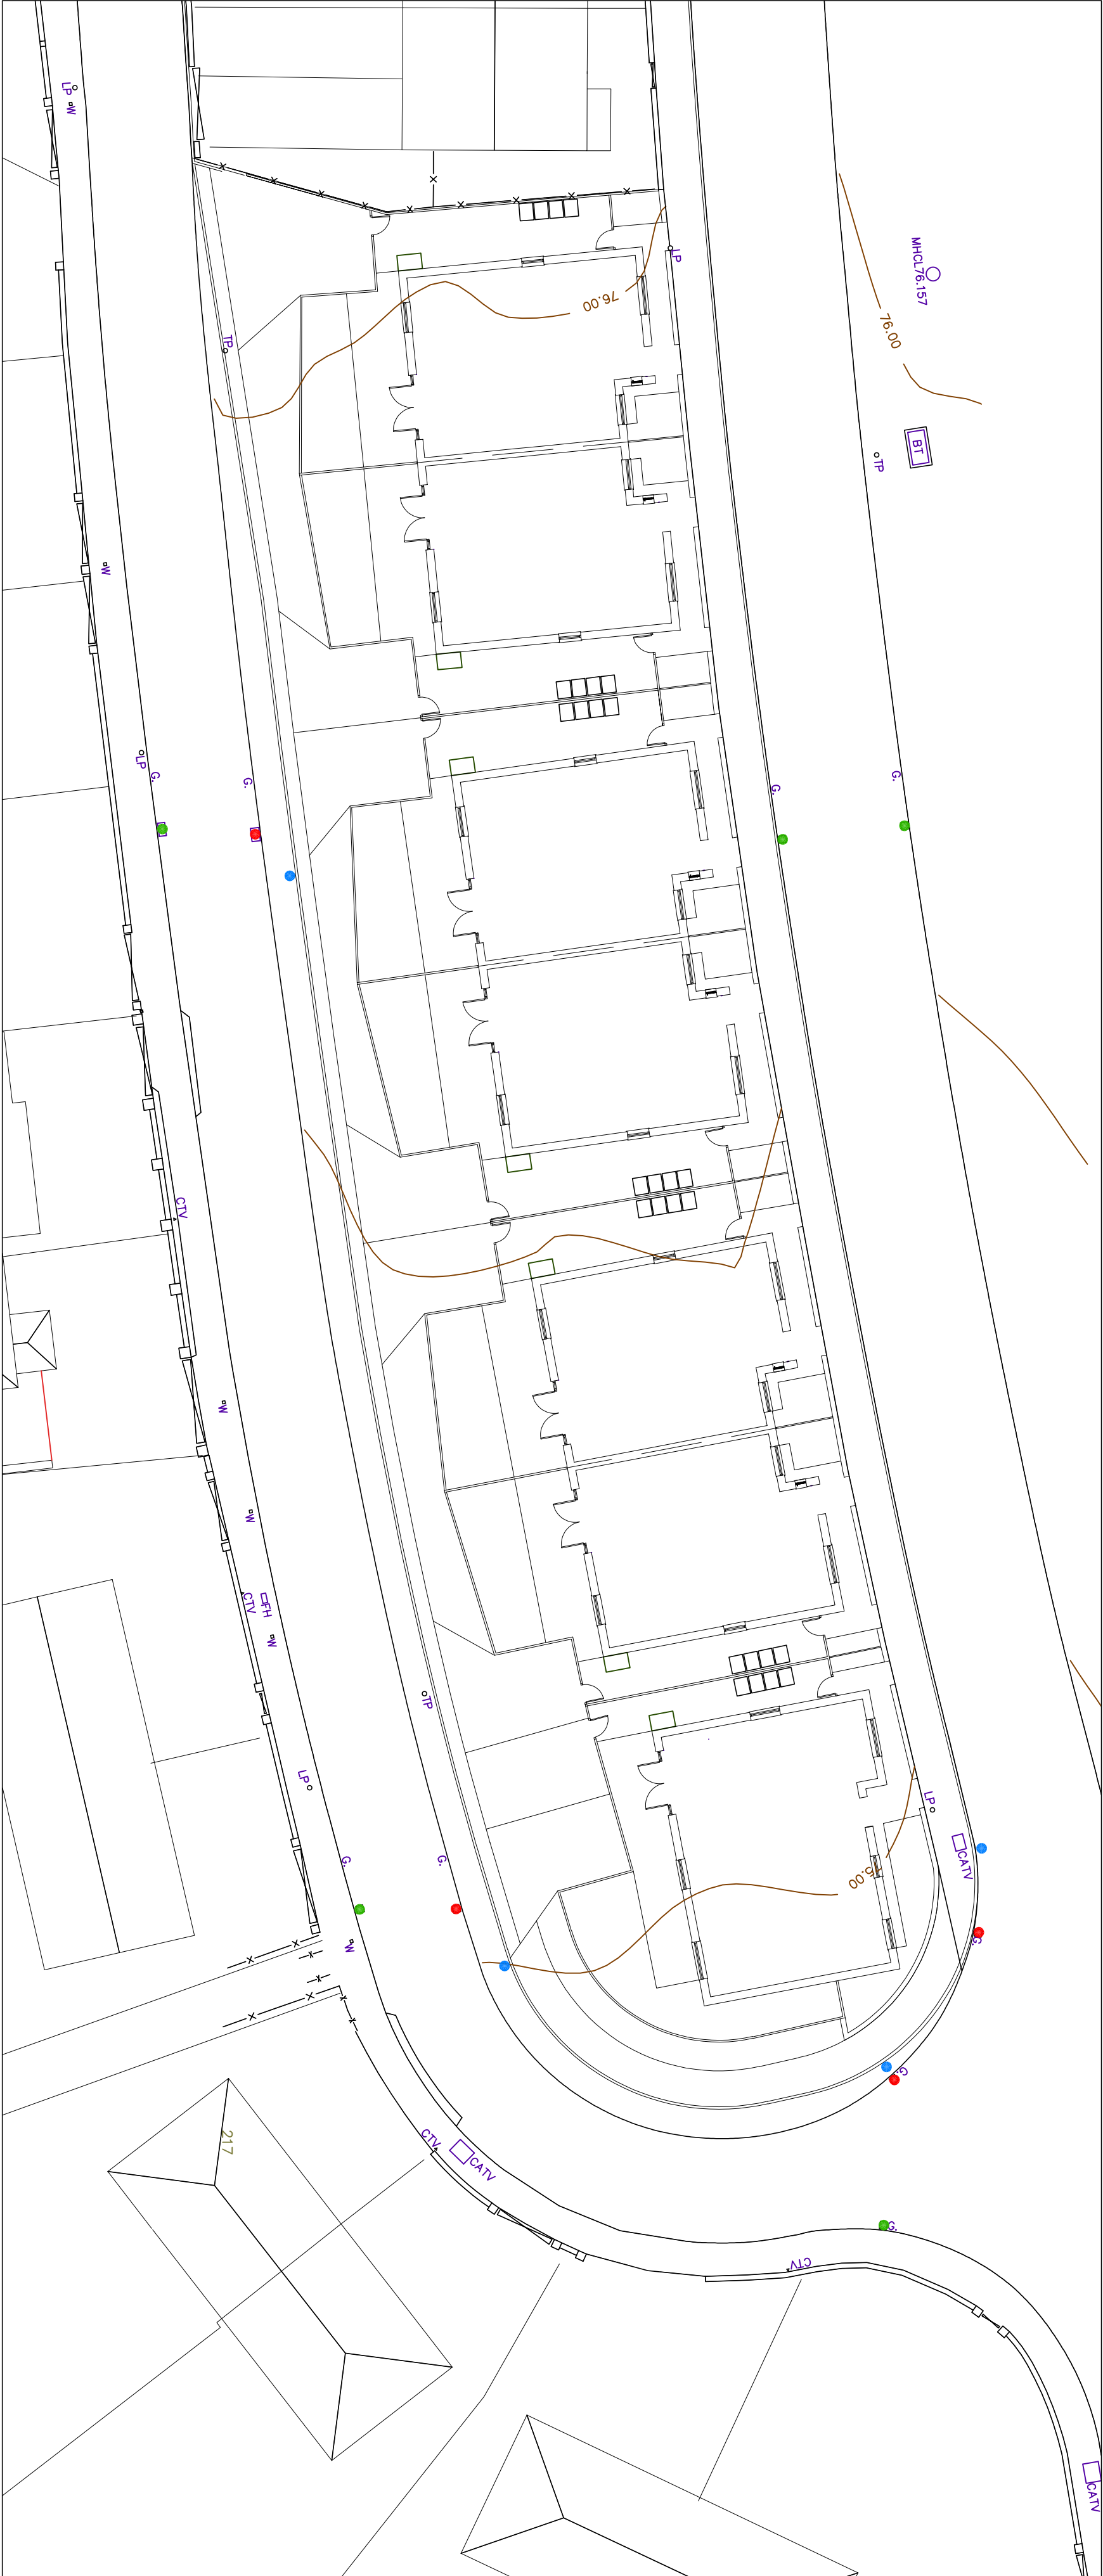

DRAINAGE KEY

- Proposed gully (Same outfall as existing gullies to be utilised)
- Existing gully to remain
- Existing gully to be removed and backfilled with concrete

WHITE LINING

Lining works to comply with DOT Traffic signs manual Chapter 5 2018



Preliminary

Rev	A	Amended following highway comments	10/11/21	AST
Details			Date	Drawn/Chk
NPS				
Lathes Close				
Athersley South, Barnsley				
Section 278 works				
Lining and Drainage				
Dwg No. : STE/20/18/11 A				
Date : 4-1-21				
Scale : 1:200				
Copyright © Shaun Tonge Engineering				
SHAUNTONGE ENGINEERING				
11 Broomfield Road, Wombwell, Barnsley, S73 3SA, Tel: 01282 755929, Mobile 07528 278070, Email Shauntongeengineering@yahoo.co.uk				