


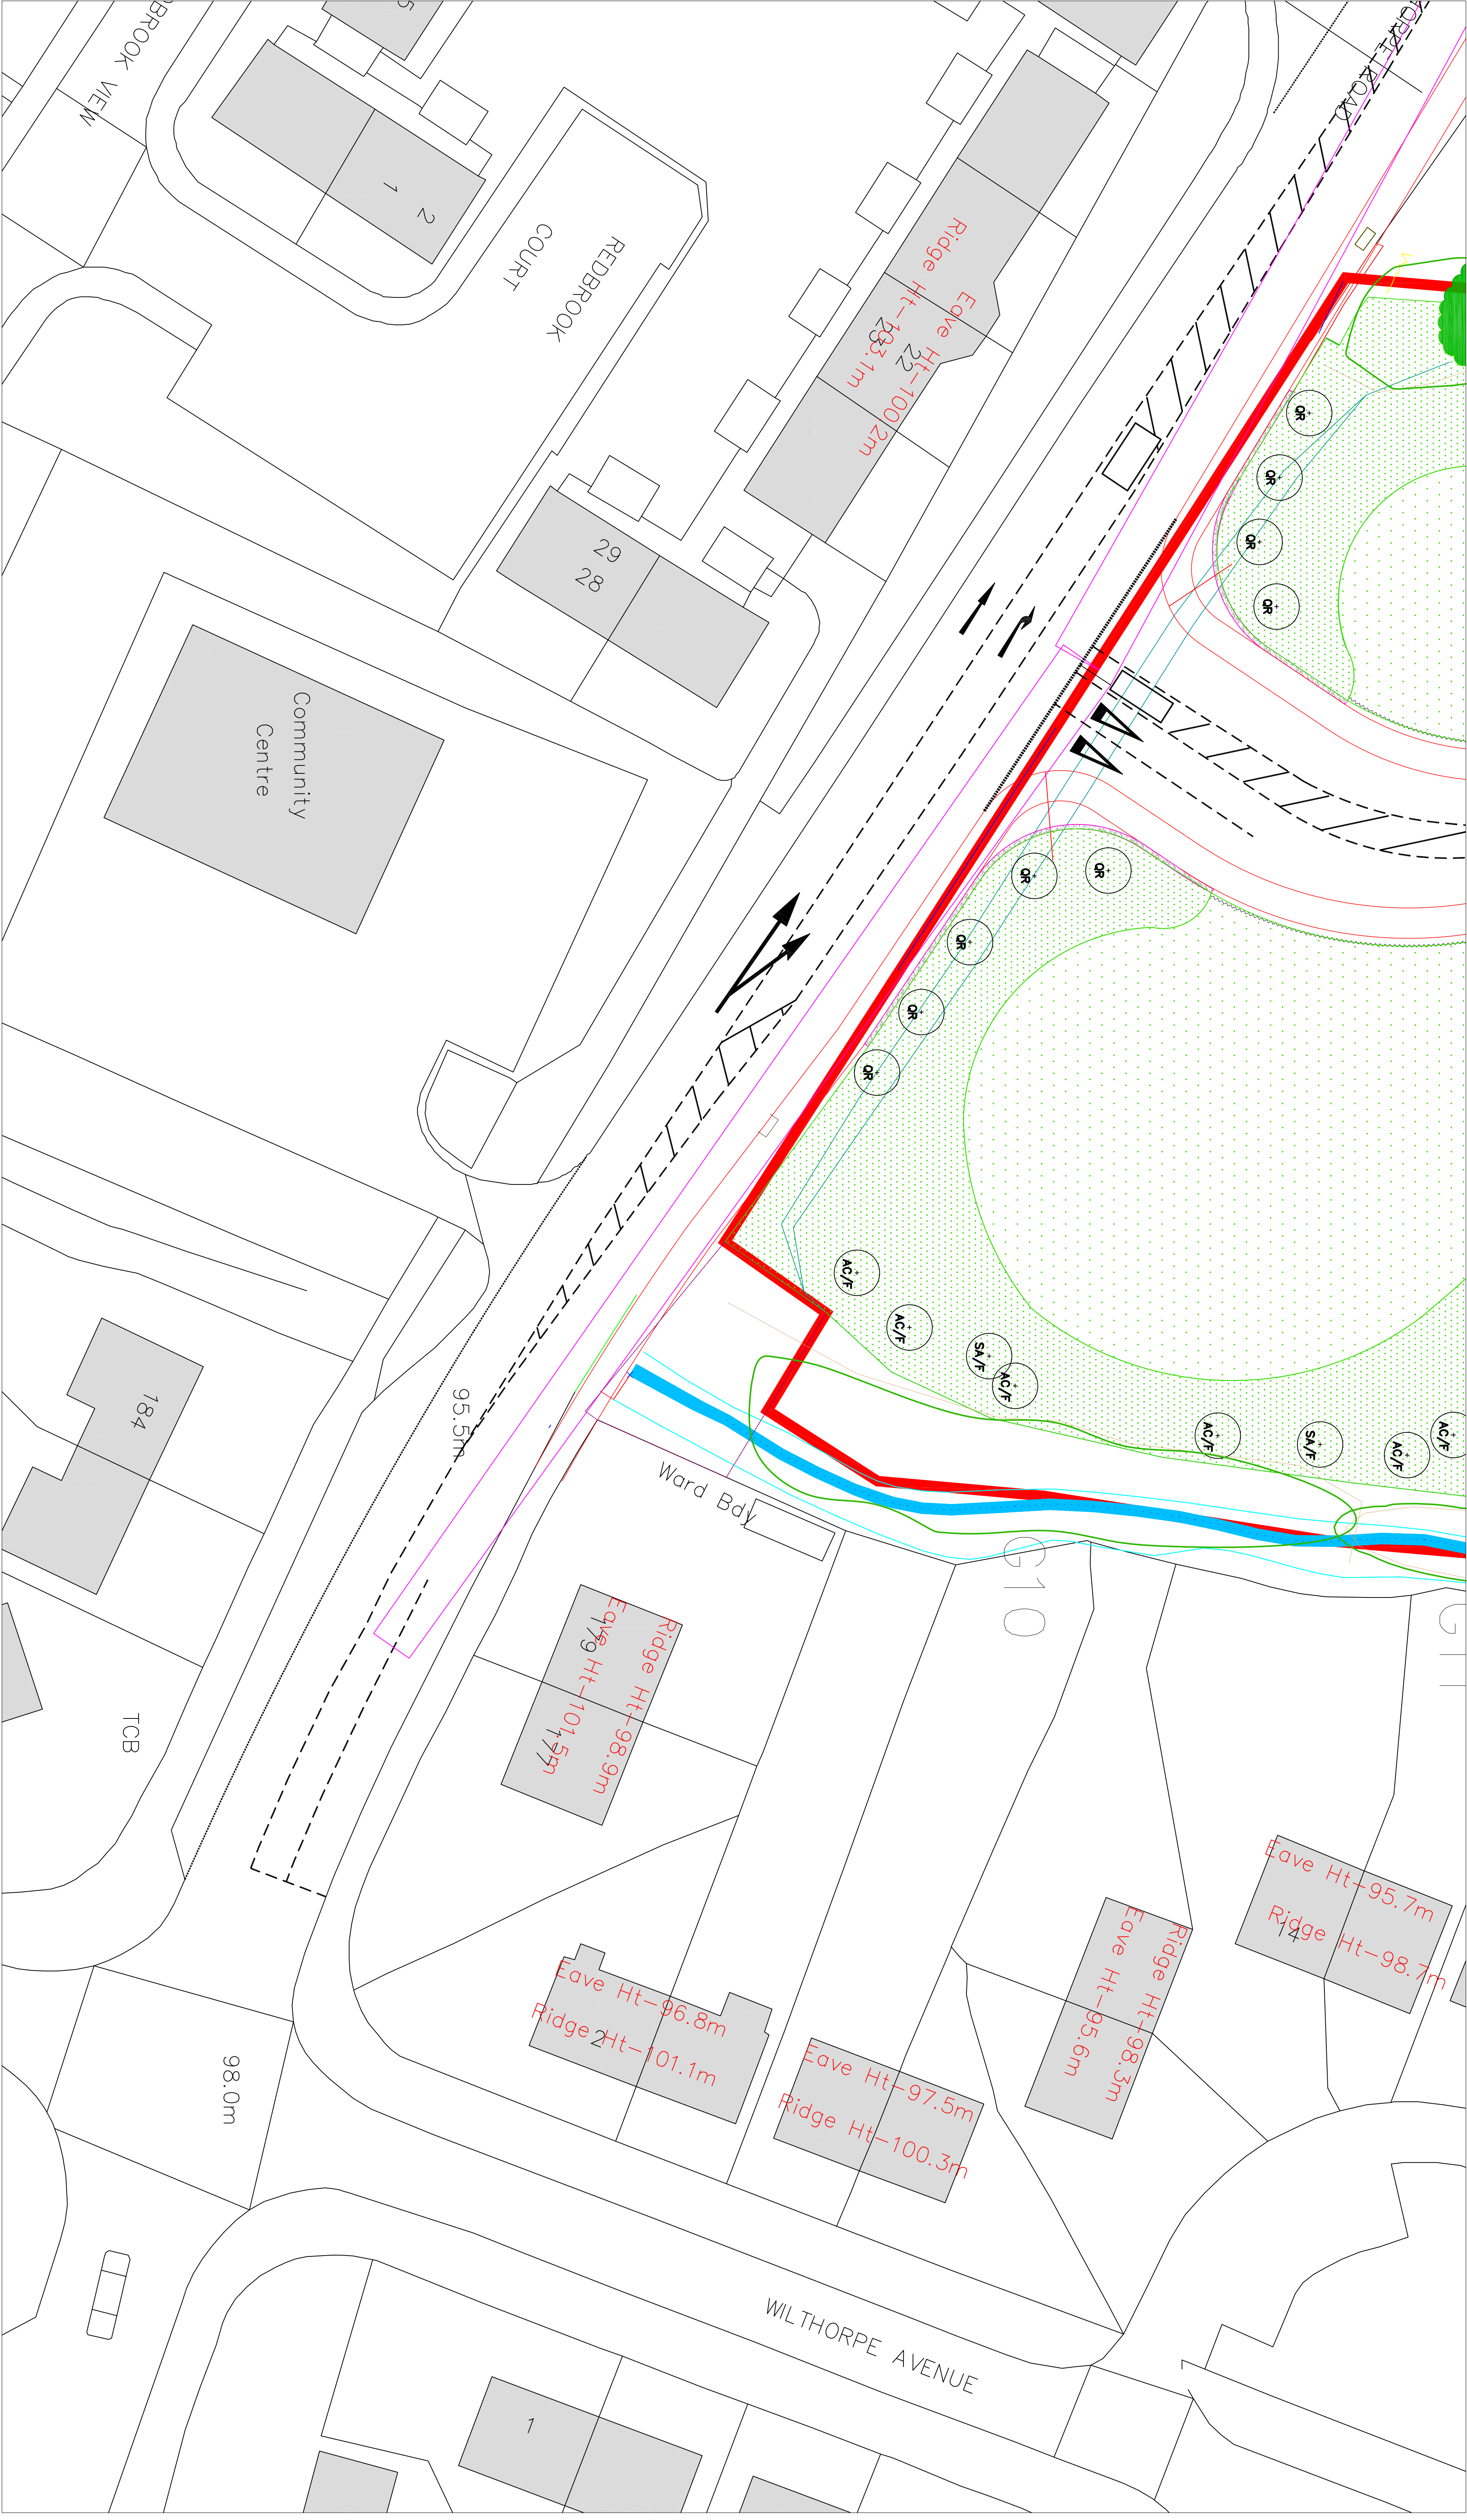

Existing Trees
Refer to drawing Appendix 4: Tree Protection
Plan Ref: 1310 for trees to be retained /
removed produced by AWA Tree Consultants

Proposed Hedges
H222

Proposed Shrub Beds
Wildflower Grass:
EMSF Mix by Emorsgate Seeds.
Sowing Rate: 1.5g/m²

Wildflower Grass:
ELIF Mix by Emorsgate Seeds.
Sowing Rate: 1.5g/m²

Amenity Grass:
A22 Mix by Germinal Seeds.
Sowing Rate: 50.00g/m²

Existing Watercourse.
Refer to Ecological Estates report EE-P-007-01
for recommendations to this area

Proposed Bulb Planting

Proposed Footpath

Proposed Trees

Wildflower Grass:
EMSF Mix by Emorsgate Seeds.
Sowing Rate: 1.5g/m²

Amenity Grass:
A22 Mix by Germinal Seeds.
Sowing Rate: 50.00g/m²

LOCATION PLAN

Note.
To be read in conjunction with
drawings 5685-93-014, 015, 016, 017

Robinson
Robinson, Landscape Design
The Studio, Hedgeley, North Bank
Haydon Bridge, Hexham, NE47 6LY
Tel: 01434 684 100
info@robinsonlandscapeesign.co.uk

Project	Willthorpe, Barnsley
Drawing Name	Planting Plan 13 of 13
Drawing No	5685-93-013
Scale of A1:	1:200
Drawn:	CJT
Checked:	TR
Date:	13-02-2015

Rev	Date	Description
G	08-08-12-2015	Plan updated with new housing layout
F	28-11-2015	Plan updated with new housing layout
E	02-02-2016	Wt Mix amended, root barrier added
D	02-02-2016	Amended in line with the new layout
C	08-07-2016	Layout updated following comments
B	23-08-2015	Layout updated following comments
A	24-02-2015	Layout updated following comments