

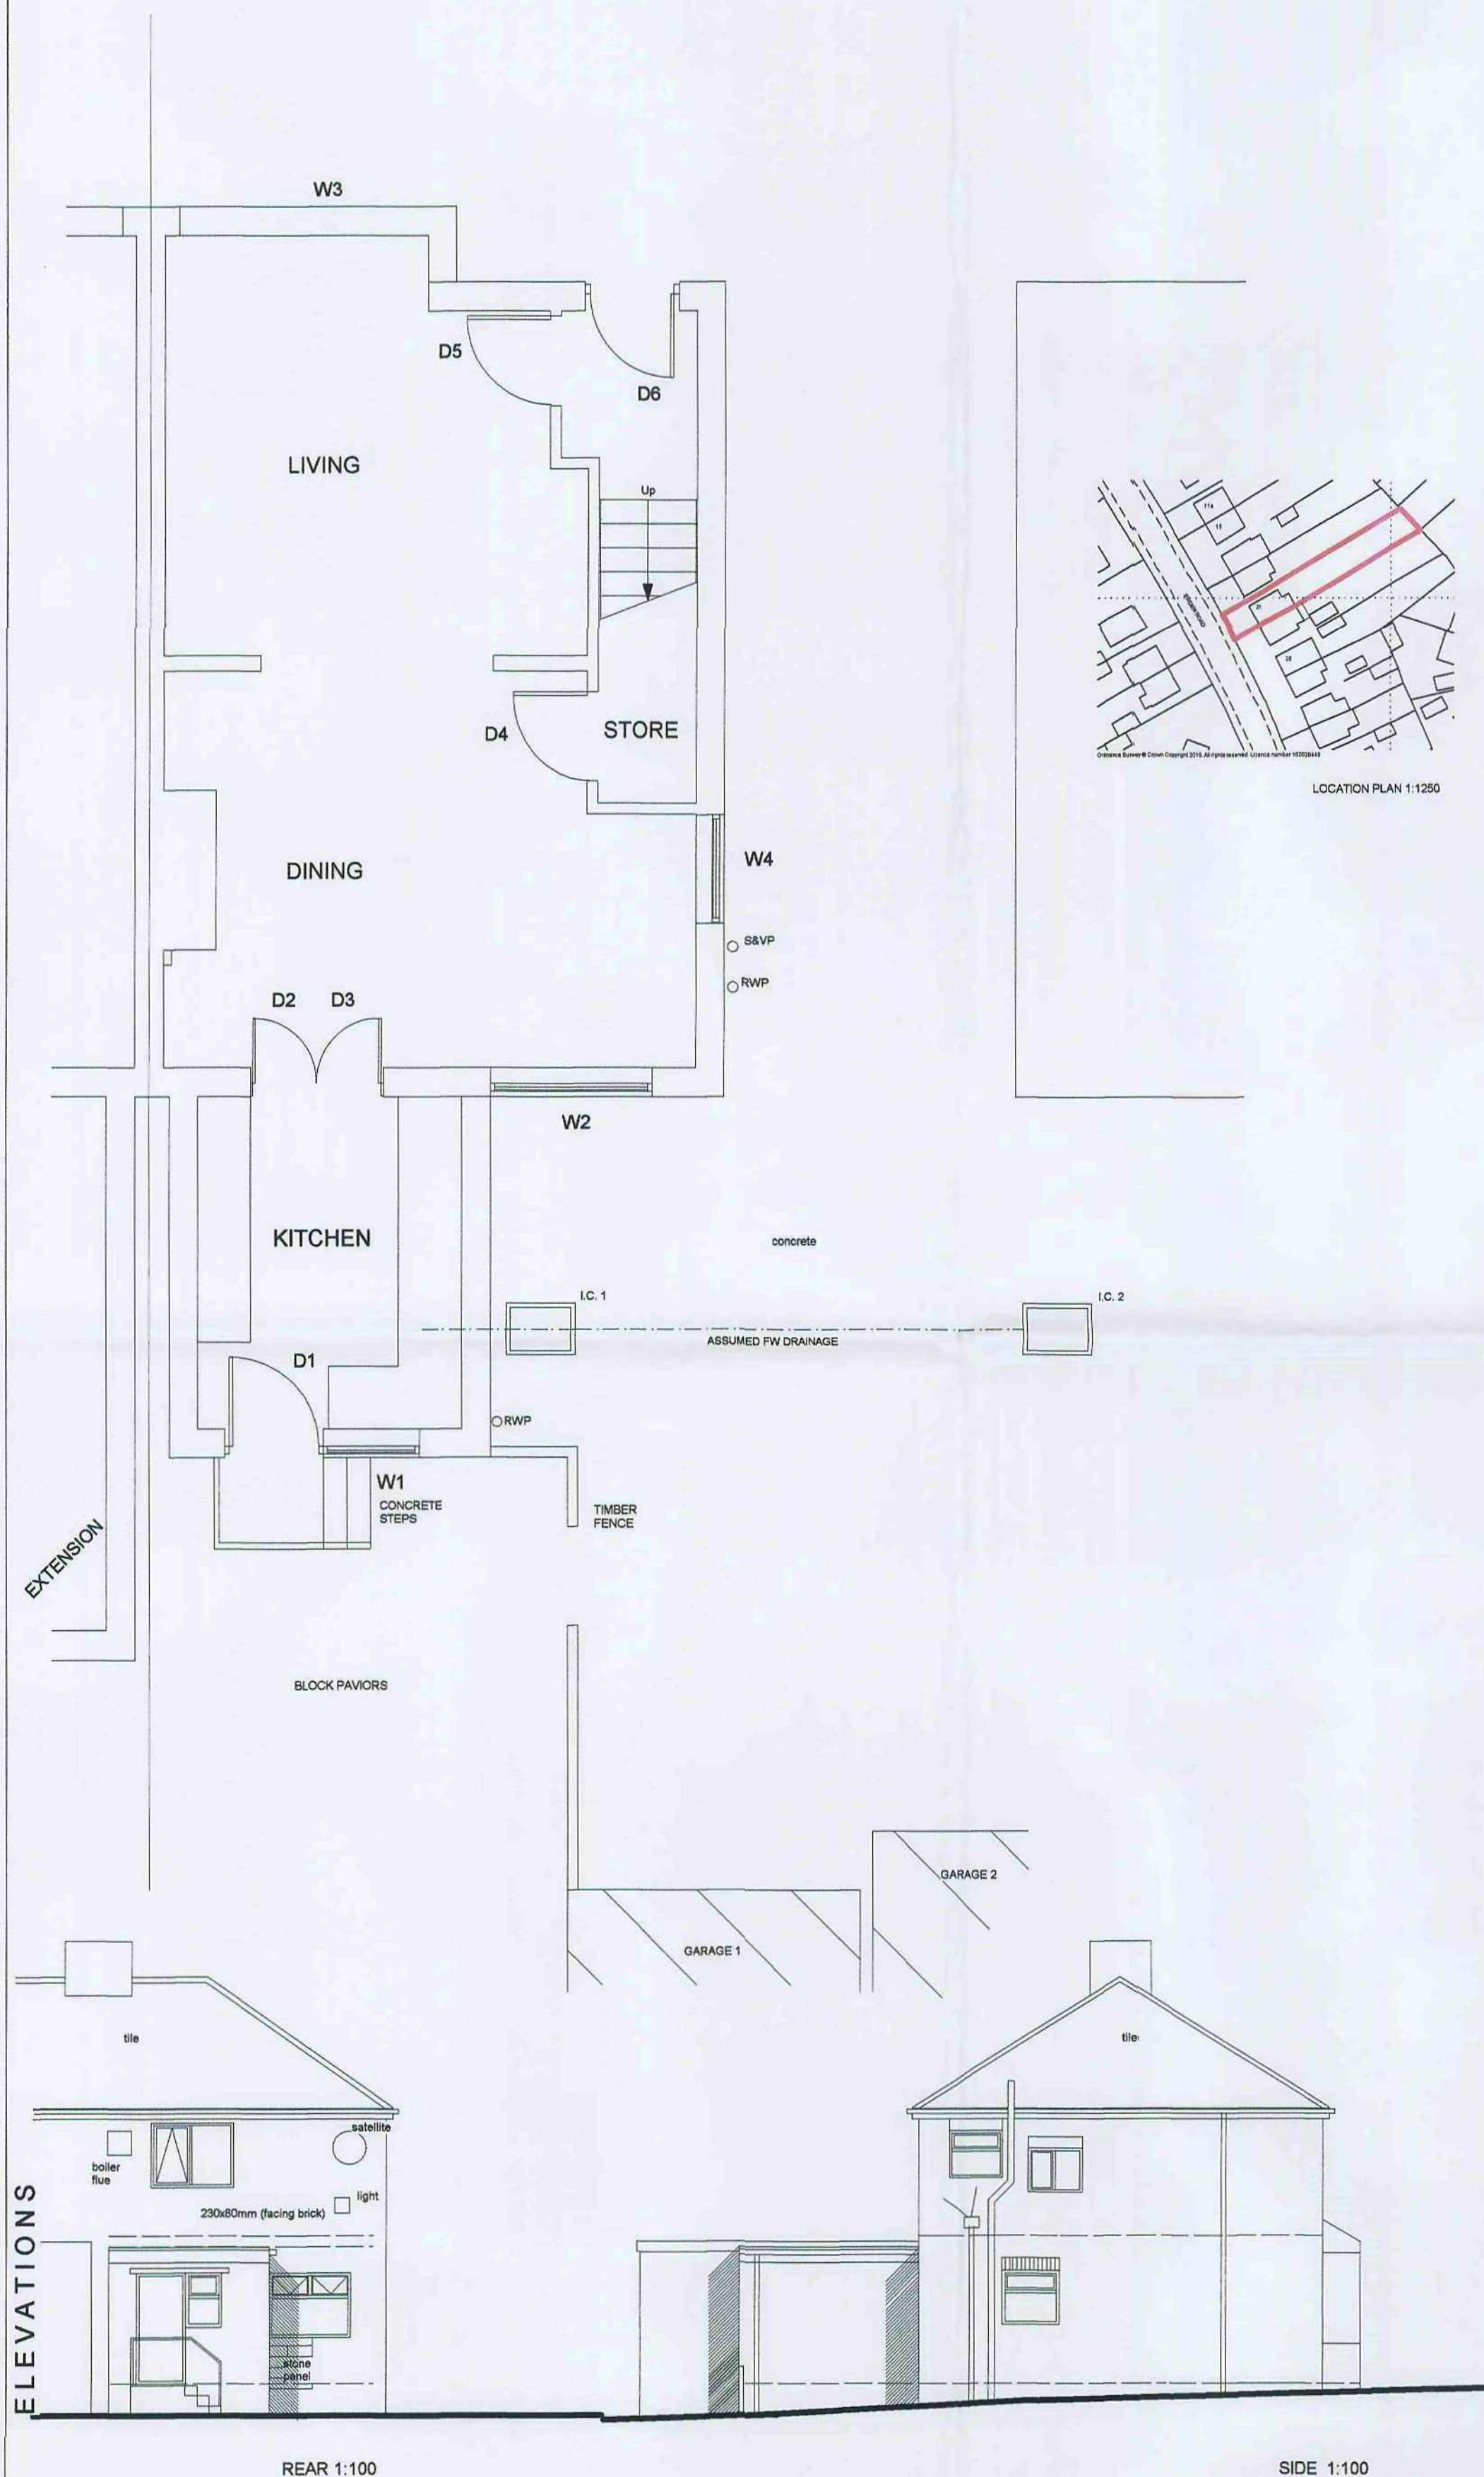


EXISTING

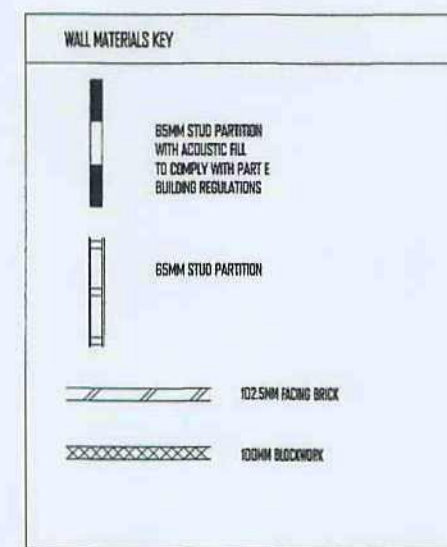

PROPOSED

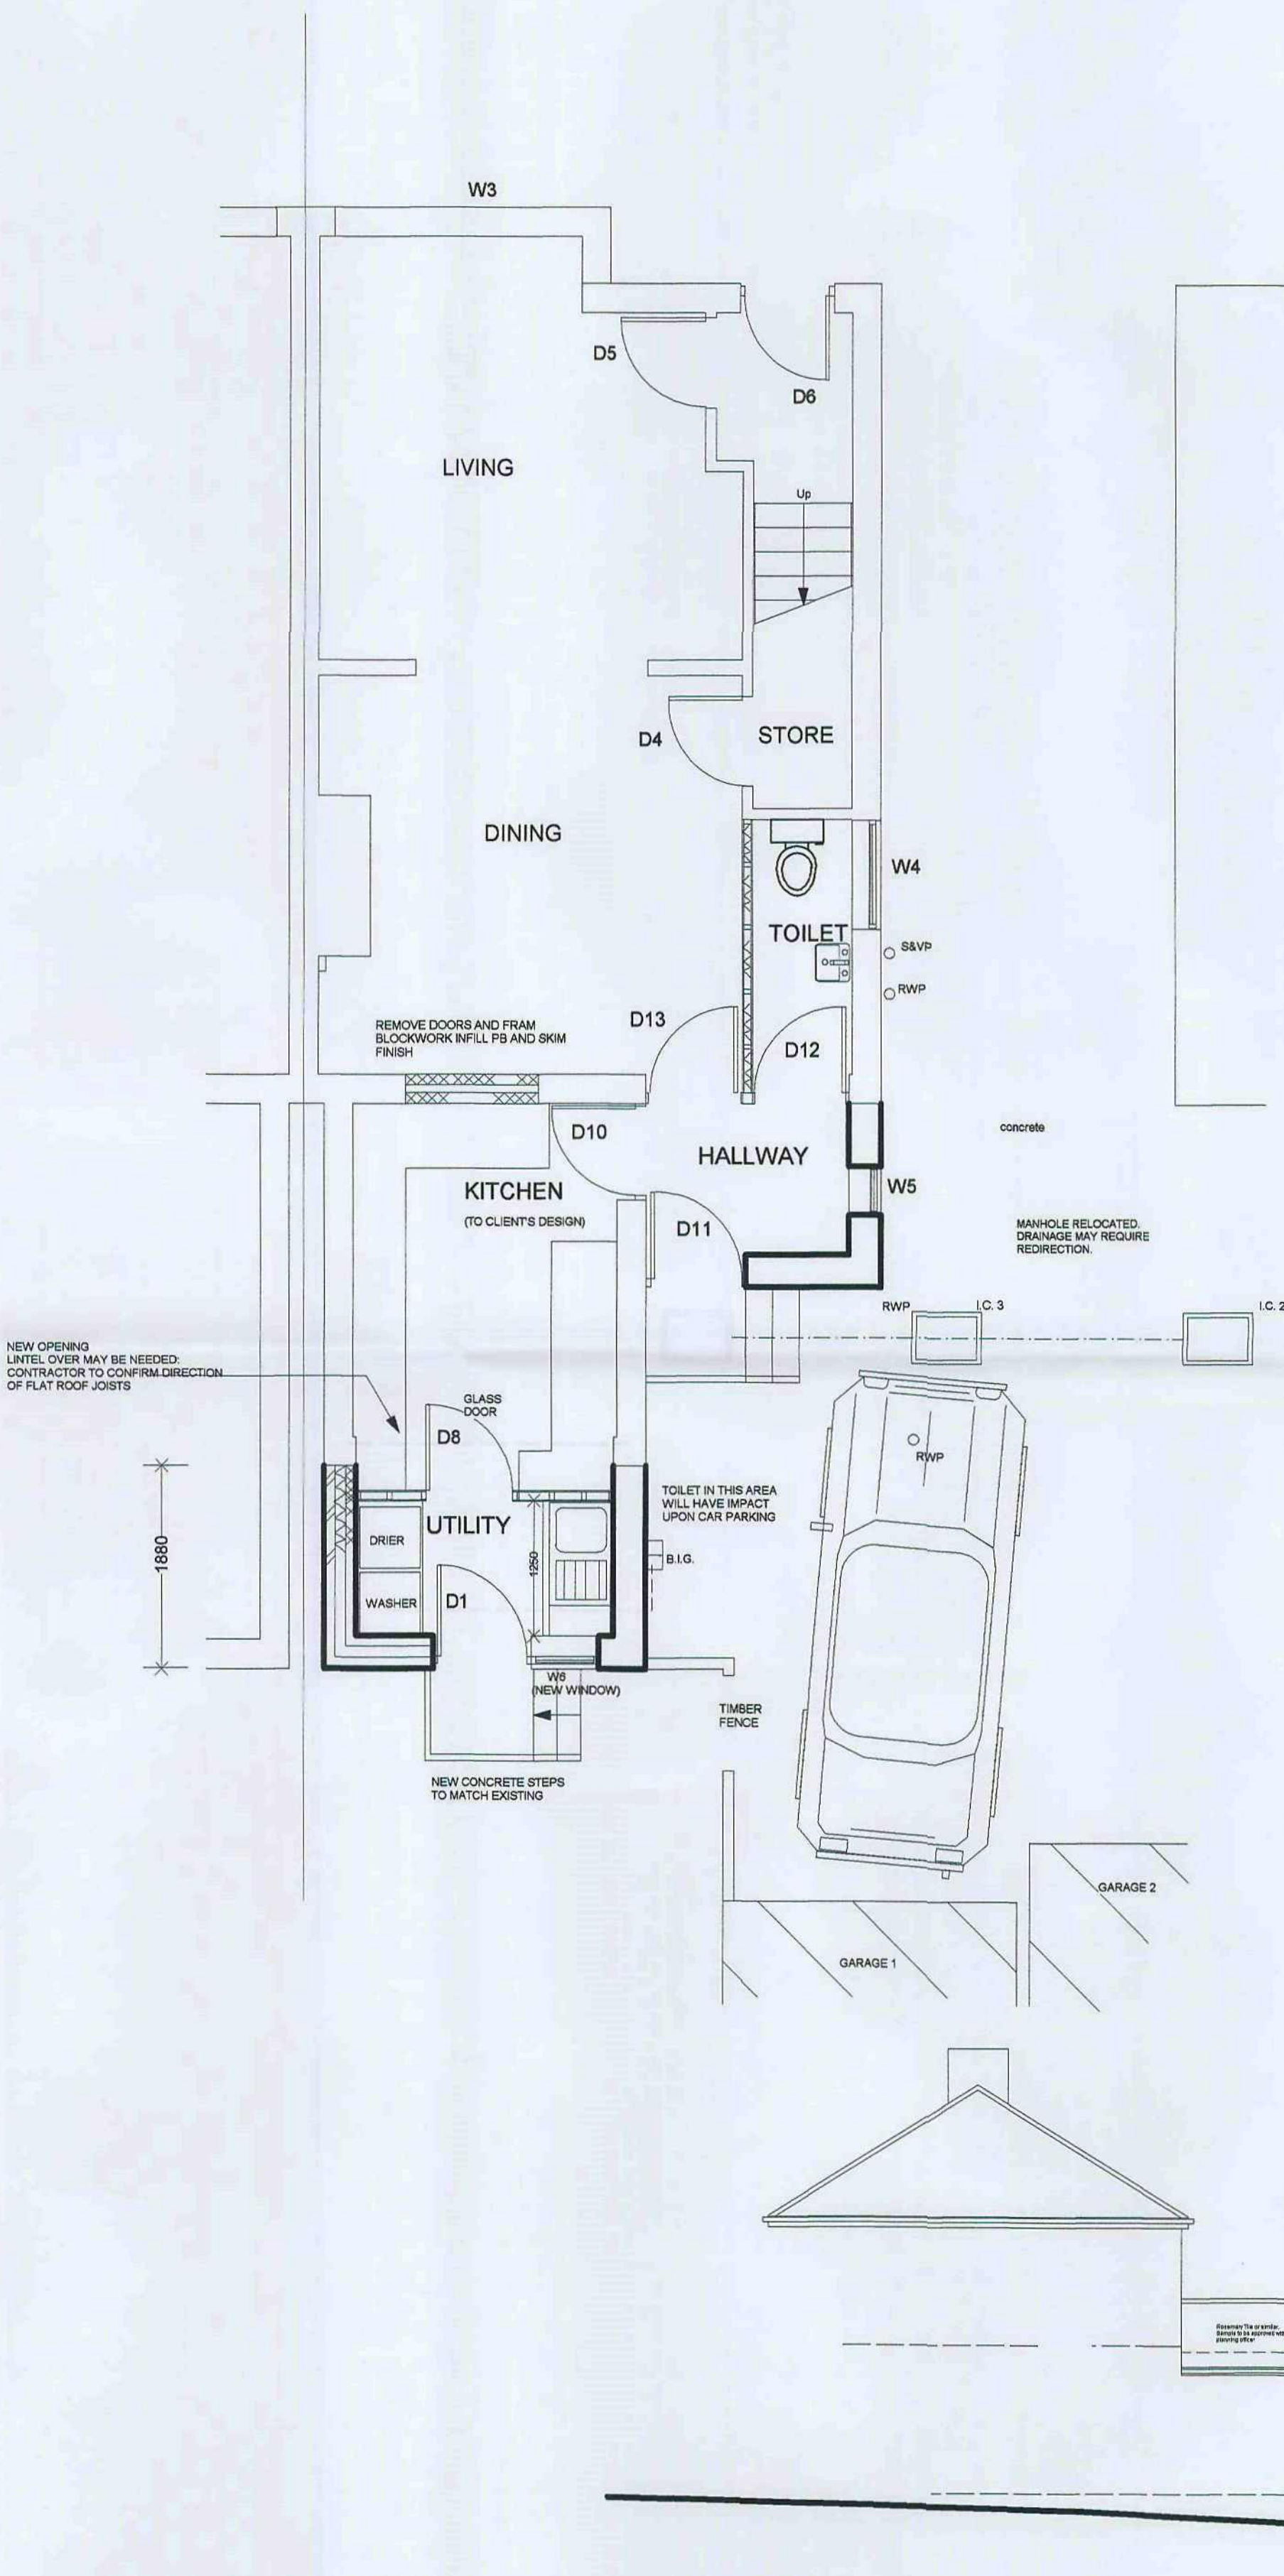

IT IS THE RESPONSIBILITY OF THE CONTRACTOR TO NOTIFY THE ARCHITECT OF ANY DISCREPANCIES ON THE DRAWING PRIOR TO CONSTRUCTION. ALL DIMENSIONS TO BE CHECKED ON SITE.

REVISIONS	Date
A	20.1.2010
B	5.3.2010



ANDREW BAILEY
Chartered Architect

PROJECT:
SINGLE STOREY
REAR EXTENSION
21 EWDEN ROAD
WOMBWELL
S73 0RF

CLIENT:
MR M. TODD

DRAWING:
PLANNING

DWG NO. JOB NO. 1:10/0001
01 REV. B DATE: JAN 2010

PAPER SIZE A1

NOTES

website
www.akbarchitects.webs.com

RECEIVED
01 MAY 2010
CORPORATE MAIL ROOM

Andrew Bailey
(BAILEY) DE ARCHITECTS
Glandover House,
85 LUNDY ROAD WOMBWELL
S73 0RL
T: 01226 732590
E: MAIL: AKBARCHITECTS@GMAIL.COM

NO DIMENSIONS TO BE SCALED FROM THIS DRAWING WHICH IS THE PROPERTY OF THE COMPANY. IT IS NOT TO BE USED OR DISCLOSED IN ANY WAY EXCEPT AS AUTHORIZED BY THE COMPANY. THE CLIENT IS RESPONSIBLE FOR PROVIDING ARCHITECT WITH CORRECT SITE BOUNDARY/OWNERSHIP DEFINITIONS AND ANY COVENANTS OR EASEMENTS RELATING TO THE SITE. ARCHITECT WILL ASSUME SITE BOUNDARIES AS CLEARLY DEFINED, UNLESS OTHERWISE INFORMED BY CLIENT. NO WORK TO BE CARRIED OUT WITHOUT PLANNING PERMISSION AND UNTIL A BUILDING REGULATIONS APPLICATION HAS BEEN SUBMITTED. ANY WORK CARRIED OUT BEFORE BUILDING REGULATIONS APPROVAL HAS BEEN GRANTED WILL BE STRICTLY AT CLIENT'S OWN RISK.
ANY BUILDING WORKS WITHIN 6M OF A NEIGHBOURING HOME'S FOUNDATIONS MAY REQUIRE YOU TO NOTIFY THE OWNER OF THAT PROPERTY OF YOUR INTENTIONS AT LEAST ONE MONTH BEFORE YOU START WORK.
WORK TO AN EXISTING PARTY WALL REQUIRES YOU TO GIVE AT LEAST TWO MONTHS NOTICE OF YOUR INTENTIONS. IF CONSENT TO CARRY OUT WORK CANNOT BE REACHED PROCEDURES DEALING WITH AN DISPUTE SHOULD BE FOLLOWED (THE PARTY WALL ACT 1996).

NOTES

