

SITE: COXBENCH HOUSE, 60 DONCASTER ROAD, DARFIELD, BARNSELY S73 9HX

DATE OF SURVEY: 5 OCTOBER 2010

Tree No.	Species	Height m	Stem diameter mm	Branch spread m	Crown clearance m	Age Class	Physiological condition	Category grading	Life Expectancy	Notes/Structural condition	Preliminary management recommendations
T1	Sycamore	11	580	N 4 E 5 S 6 W 4	2	O/M	F	B	3	Reasonable shape, few minor lopping butts	No action
T2	Sycamore	11	600	N 5 E 6 S 6 W 6	2	O/M	F	B	3	Fork and slight bend at 3m	No action
T3	Sycamore	9	570	N 4 E 4 S 4 W 4	3	O/M	F	B	3	Fairly good shape, minor die back in crown	No action
T4	Thorn	7	500	N 2 E 3 S 4 W 2	2	M	P	C	2	Reasonable shape	No action
T5	Holly	7	260	N 2 E 2 S 2 W 2	2	M	P	C	2	Good shape	No action
T6	Holly	6	480 at g/l	N 1 E 1 S 2.5 W 2.5	3	M	P	C	2	Split at g/l but in reasonable condition	No action

Tree No.	Species	Height m	Stem diameter mm	Branch spread m	Crown clearance m	Age Class	Physiological condition	Category grading	Life Expectancy	Notes/Structural condition	Preliminary management recommendations
T7	Holly	6	240	N 2 E - S 2 W 2	2	M	P	C	2	Poor shape, no value	No action
T8	Yew	7	340	N 4 E 3 S 4 W 3	2	M	F	B	4	Damage at 1m but appears sound	No action
T9	Yew	6	410 at g/l	N 3 E 1 S 3 W 3	2	M	F	B	4	Appears sound	No action
T10	Yew	6	340 at g/l	N 3 E 2.5 S 2 W 2	1.5	M	F	B	4	Appears sound	No action
T11	Ash	10	380	N 6 E 2 S 2.5 W 5	3	M	F	C	3	Some damage at 1m, die back in crown, poor shape	No action
T12	Ash	9	200	N 4 E 1.5 S - W 1	4	M/A	P	R	3	Thin growth, excessive lean, poor shape	Remove
T13	Cherry	9	320	N 8 E 2 S 1 W 2	4	M	F	C	3	Split at 3m, leans and very one-sided	No action

Tree No.	Species	Height m	Stem diameter mm	Branch spread m	Crown clearance m	Age Class	Physiological condition	Category grading	Life Expectancy	Notes/Structural condition	Preliminary management recommendations
T14	Beech	10	470	N 6 E 2 S 3 W 3	4	M	F	B	4	Minor decay from lopping butts	No action
T15	Cherry	10	240	N 5 E 1 S 3 W 1	6	M	P	R	3	Poor thin growth, no value	Remove to benefit adjoining trees
T16	Cherry	10	540 at g/l	N 6 E 4 S 3 W 3	3	O/M	F	B	4	Split at 1m, some dead wood in crown	No action
T17	Ash	8	200	N 5 E 3 S 3 W 1	4	M/A	F	C	3	Thin tree, appears sound	No action
T18	Ash	8	190	N 4 E 1.5 S 1 W -	5	M/A	P	R	2	Substantial die back, no value	Remove
T19	Sycamore	10	600 at g/l	N 1 E 3 S 3 W 3	4	O/M	P	R	3	Ivy covered, dead wood in crown, remove to benefit neighbours	Remove
T20	Sycamore	10	600 at g/l	N 5 E 2 S 1.5 W 3	4	O/M	P	R	3	Poor shape, minor die back in crown, no value	Remove

Tree No.	Species	Height m	Stem diameter mm	Branch spread m	Crown clearance m	Age Class	Physiological condition	Category grading	Life Expectancy	Notes/Structural condition	Preliminary management recommendations
T21	Sycamore	9	300	N 1 E 1.5 S 5 W 1.5	5	M	P	R	3	Poor shape, minor die back in crown, no value	Remove
T22	Scots Pine	10	280	N 3 E 1 S 0.5 W 1	5	M	F	C	3	One sided due to adjacent sycamore, deteriorating	No action
T23	Sycamore	11	700 at g/l	N 1 E 3 S 5 W 3	6	O/M	F	B	3	Poor shape, some dead wood in crown, growing over neighbour's roof	Consider removal to benefit neighbour
T24	Sycamore	11	300	N 2 E 2 S 1 W 1	6	M	P	C	3	Poor shape but appears sound	No action
T25	Sycamore	12	580	N 5 E 5 S 2 W 5	2.5	O/M	F	B	4	Some dead wood in crown, ivy covered	Remove ivy
T26	Thorn	5	160	N 4 E 1.5 S 1 W 1.5	3	O/M	P	R	2	Poor shape, insignificant tree	Remove

Tree No.	Species	Height m	Stem diameter mm	Branch spread m	Crown clearance m	Age Class	Physiological condition	Category grading	Life Expectancy	Notes/Structural condition	Preliminary management recommendations
T27	Sycamore	12	700	N 5 E 4 S 5 W 5	3	O/M	F	B	4	Some dead wood in crown	No action
T28	Sycamore	11	730 at g/l	N 3 E 3 S 3 W 1	5	O/M	F	C	4	Some dead wood in crown	No action
T28a	Sycamore	6	220	N 2 E 1 S 3 W 1	4	M/A	P	R	2	Small poor tree	Consider removal to benefit neighbour
T29	Thorn	8	Double trunk 220 & 200	N 3 E 3 S 2 W 3	3	M	F	C	3	Reasonable shape	No action
T30	Sycamore	9	Double trunk 320 & 350	N 4 E 4 S 5 W 4	4	M	F	C	4	Reasonable shape but growing over neighbour's roof	Consider removal to benefit neighbour
T31	Sycamore	9	400	N 4 E 5 S 4 W 4	2	M	F	C	4	Split trunk at 3m, some die back in crown	No action
T32	Sycamore	8	300	N - E 1 S 3 W 2	3	M/A	P	C	3	Leans over adjacent property	No action

Tree No.	Species	Height m	Stem diameter mm	Branch spread m	Crown clearance m	Age Class	Physiological condition	Category grading	Life Expectancy	Notes/Structural condition	Preliminary management recommendations
T33	Sycamore	8	4880 at g/l	N 5 E 3 S 2 W 3	3	M	F	C	3	Appears sound	No action
T34	Sycamore	8	500 at g/l	N 4 E 4 S 2 W 3	3	M	F	C	3	Leans over adjacent property	No action
T35	Cherry	8	230	N - E 1 S 4 W 4	2	M	F	B	3	Appears sound	No action
T36	Cherry	8	230	N - E 3 S 3 W 1	2.5	M	F	B	3	Appears sound	No action
T37	Cherry	8	230	N 2 E 1 S 1.5 W 4	6	M	F	B	3	Appears sound	No action
T38	Cherry	8	230	N 1 E - S 1 W 1.5	5	M	F	B	3	Appears sound	No action
T39	Cherry	8	230	N 3 E 1 S 2 W 5	2	M	F	B	3	Appears sound	No action

Tree No.	Species	Height m	Stem diameter mm	Branch spread m	Crown clearance m	Age Class	Physiological condition	Category grading	Life Expectancy	Notes/Structural condition	Preliminary management recommendations
T40	Cherry	8	230	N 5 E 3 S 2 W 5	3	M	F	B	3	Appears sound	No action
T41	Cherry	8	230	N 4 E 4 S 2 W 3	2	M	F	B	3	Appears sound	No action
T42	Apple	5	360	N 3 E 3 S 3.5 W 3	1.5	O/M	P	R	2	Extensive rot	Remove
				N E S W							
				N E S W							
				N E S W							
				N E S W							


EXPLANATION OF TERMS AND ABBREVIATIONS

Height	Estimated approximately in metres
Stem diameter	Measured at 1.5 metres above ground level in millimetres
Branch spread	Measured at the crown's widest point in metres
Crown clearance	Estimated in metres above adjacent ground level
Age Class	Y – Young MA – Middle Aged M – Mature O/M – Over-mature V – Veteran
Physiological condition	Tree's Condition G – Good F – Fair P – Poor
Category grading	A – High quality and value B – Moderate quality and value C – Low quality and value R – Trees for removal
Life Expectancy	Tree's Expected Remaining Life 1 – 0 - 10 years 2 – 10 - 25 years 3 – 25 - 50 years 4 – 50+ years
Notes/Structural condition	eg, description of tree, collapsing, decay, physical defect, sound
Preliminary management recommendations	eg. further investigations, prune, remove dead wood, no action

TREE PRESERVATION ORDER NUMBER: 1.2003

NAME: REAR OF 60 DONCASTER ROAD, DARFIELD

SCALE: 1:500

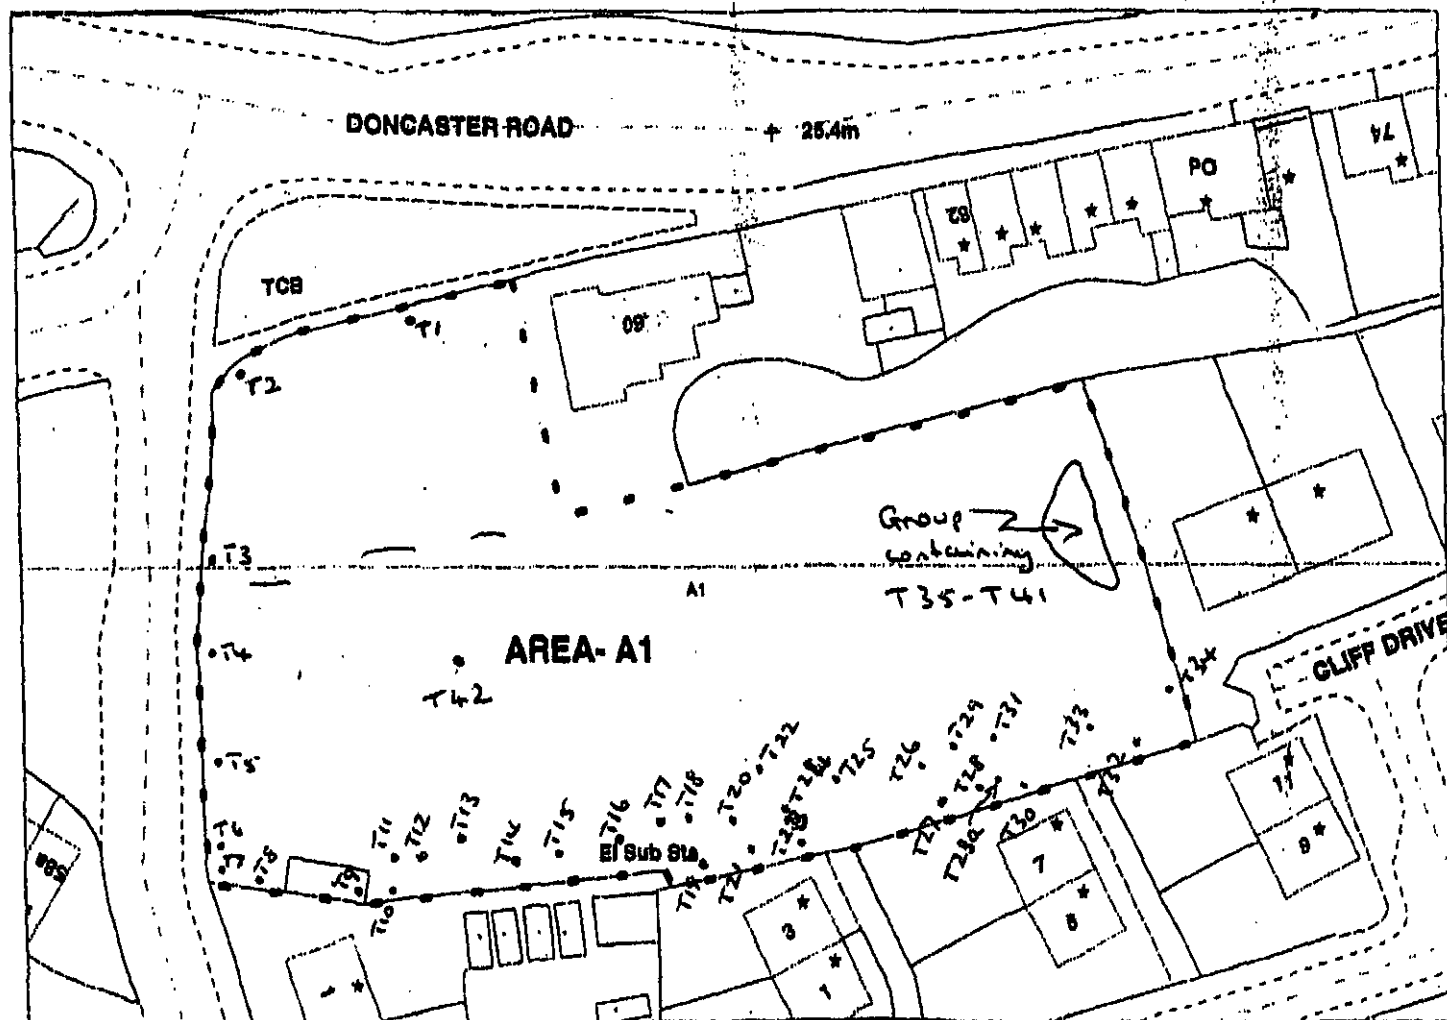

TPO_No	YEAR	LOCATION	TOWN	TREE_No	DESCRIPTION	FILE_No
1	2003	REAR OF 60 DONCASTER ROAD	DARFIELD	A1	AREA OF TREES CONTAINING SYCAMORE, HOLLY, YEW, ASH, BIRCH, SCOTS PINE AND THORN	