




FRONT ELEVATION

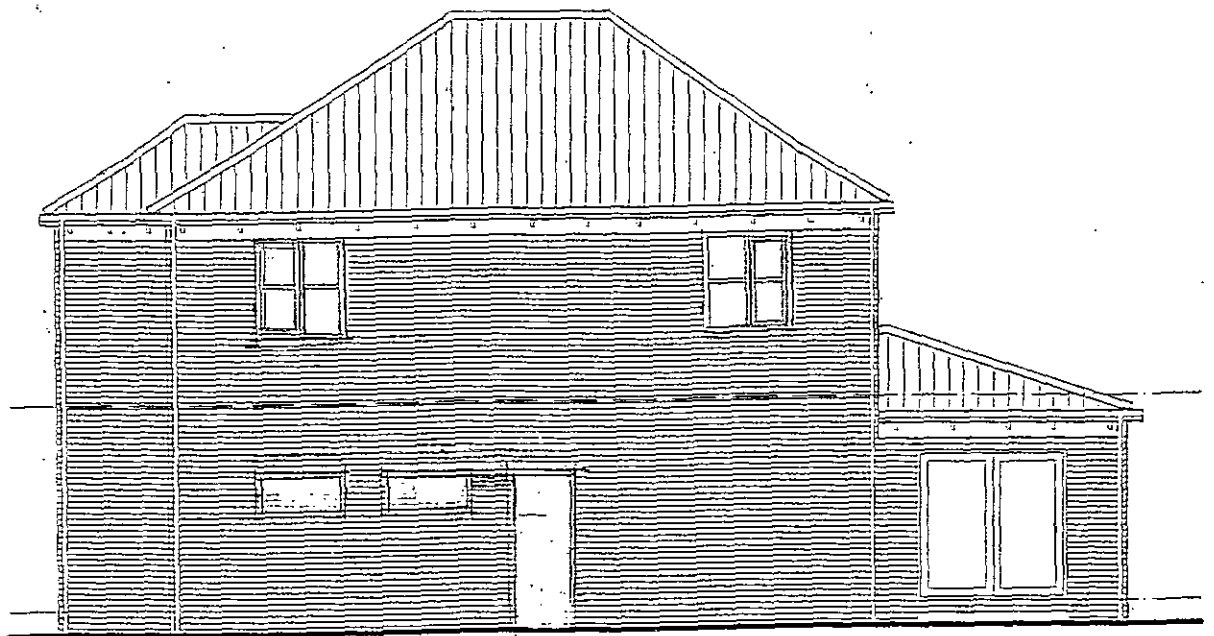


SIDE ELEVATION

12.8.14  
JBA.3330.SK 1

JOHN BOX ASSOCIATES  
DETAIL SHEET

# GROUND FLOOR LAYOUT

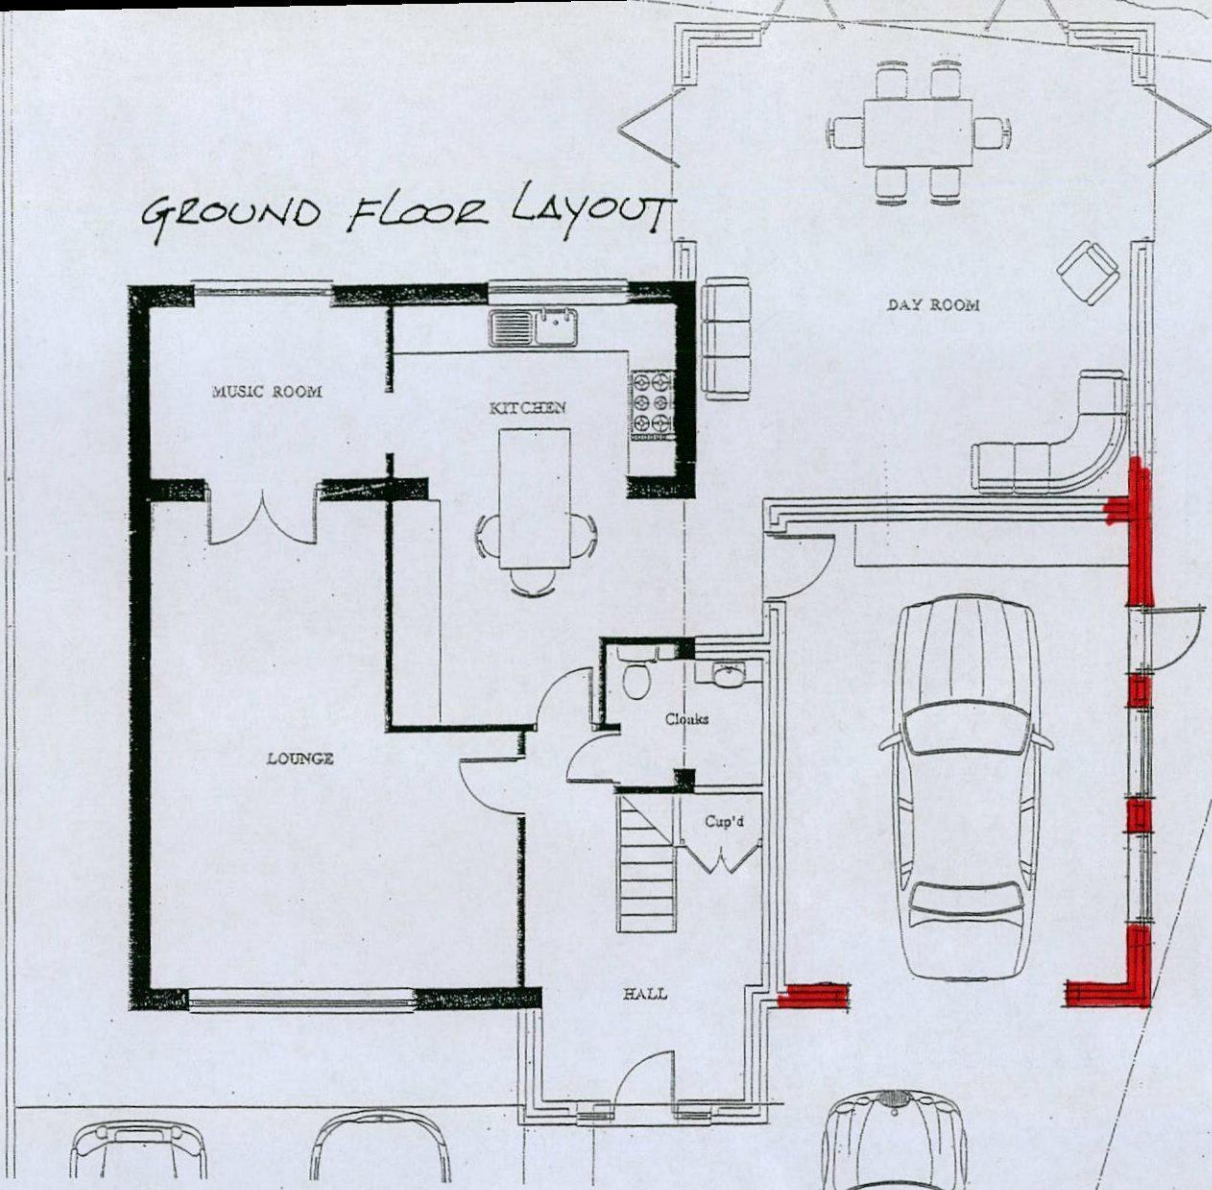

# FIRST FLOOR LAYOUT.

