


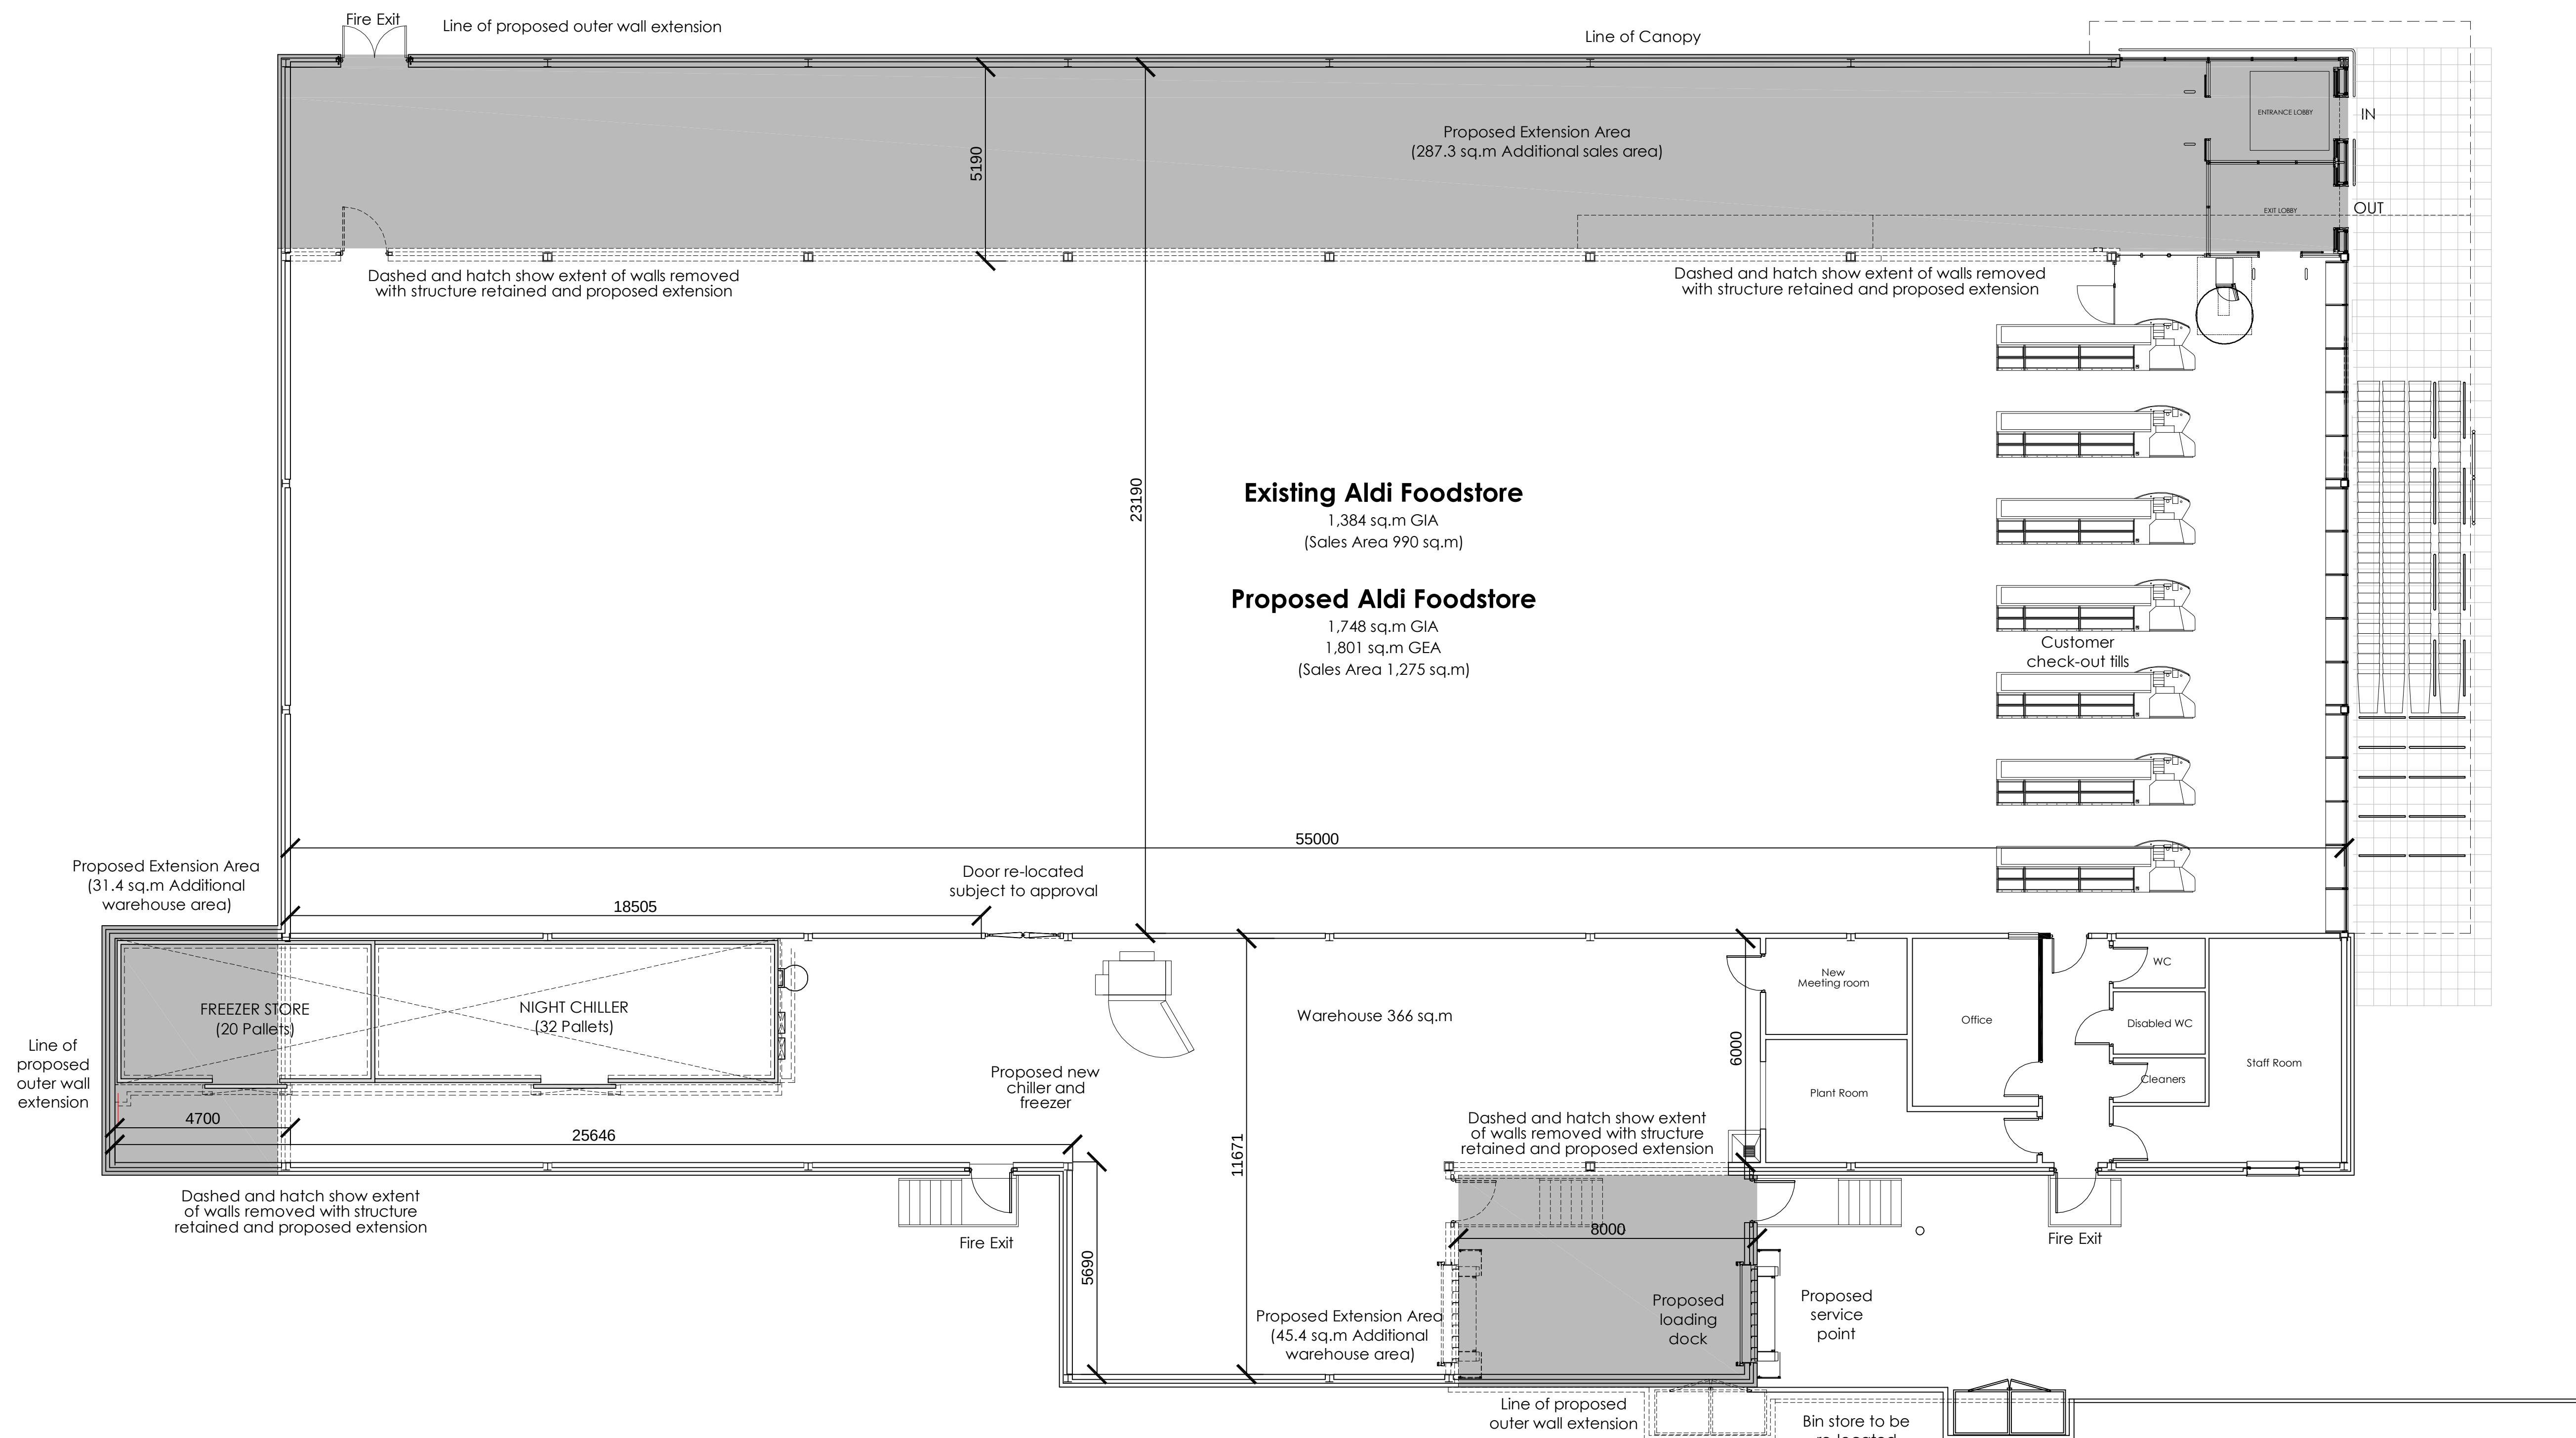

A	13.06.18	Warehouse extension amended - free info added	BL	JDB
Rev	Date	Description	Rev By	Cn'd
Project Title				
Proposed Foodstore Extension				
Claycliffe Road Barugh Green BARNLEY				
Client				
Aldi Stores Ltd.				
Status				
Planning				
Scale		1:100	Drawing Size	
			A1	
Date	01.2018	Drawn By	BL	Checked NJC
Drawing Title				
Proposed GA Layout				
Job-Dwg No		2285-105	Rev	A
2 St. Johns North, Wakefield, WF1 3QA t. 01924 291800				
Canvers Warehouse, 77 Dale Street, Manchester, M1 2HG t. 0161 2388555				
The Old Rectory, 79 High Street, Newport Pagnell, MK16 8AB t. 01908 211577				
101 London Road, Reading, RG1 5BY t. 0118 9507700				
10 Gees Court, 51 Christophers Place, London, W1U 1JJ t. 0207 4091215				
THE HARRIS PARTNERSHIP				
ARCHITECTS				
www.harrispartnership.co.uk				