
YORKSHIRE WATER REF
H-3-XXX-XXX

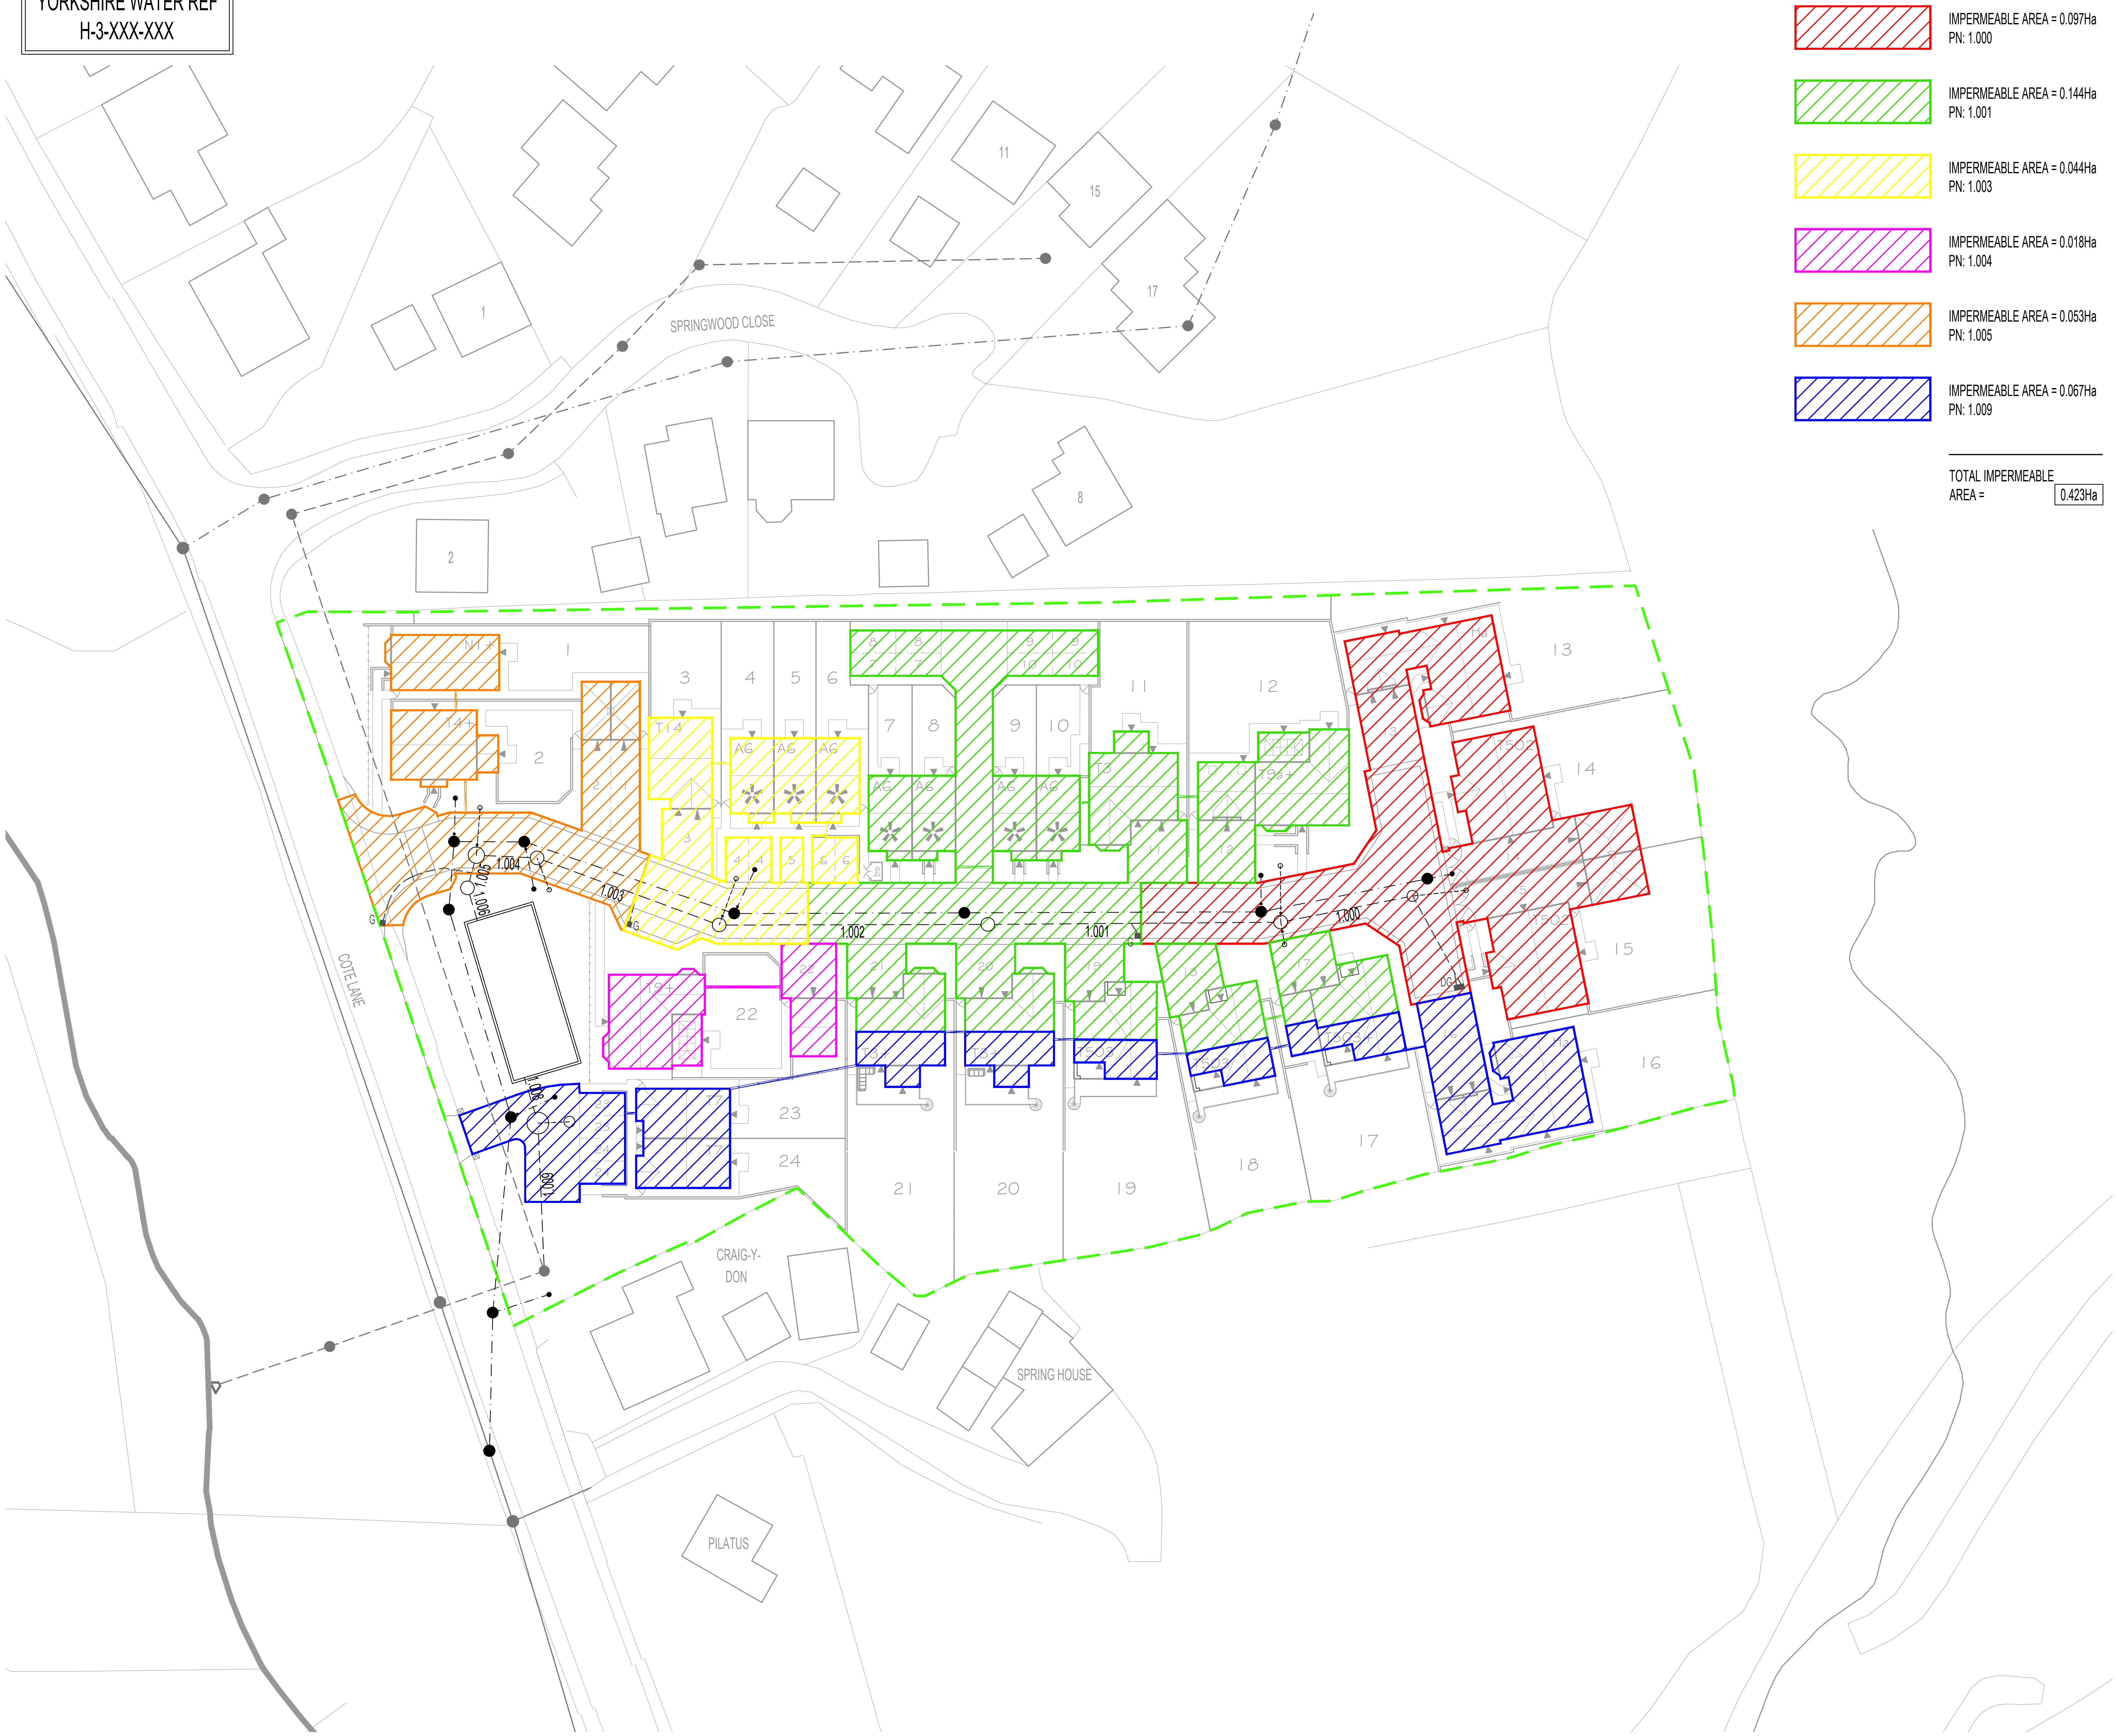

KEY:

Red hatch	IMPERMEABLE AREA = 0.097Ha PN: 1.000
Green hatch	IMPERMEABLE AREA = 0.144Ha PN: 1.001
Yellow hatch	IMPERMEABLE AREA = 0.044Ha PN: 1.003
Magenta hatch	IMPERMEABLE AREA = 0.018Ha PN: 1.004
Orange hatch	IMPERMEABLE AREA = 0.053Ha PN: 1.005
Blue hatch	IMPERMEABLE AREA = 0.067Ha PN: 1.009

TOTAL IMPERMEABLE AREA = 0.423Ha

N

NOTES:

1. THIS DRAWING IS BASED ON JRP PROPOSED SITE LAYOUT DRAWING P17:5149:01 REV N, CSL SURVEYS TOPOGRAPHICAL SURVEY DRAWING 10432-01 DATED JANUARY 2018, YORKSHIRE WATER RECORD DRAWINGS RECEIVED 14/12/2017, G.P. DRAIN SUREVYS CCTV DRAINAGE SURVEY DATED 13/02/2018 AND ORDINANCE SURVEY DATA.

2. TOTAL SITE AREA 0.992 Ha.

3. THIS DRAWING SHOULD BE READ IN CONJUNCTION WITH THE WINDES MICRO DRAINAGE SURFACE WATER DRAINAGE CALCULATIONS.

DRAWING SUBJECT TO THE APPROVAL OF YORKSHIRE WATER

Rev	Date	Amendments	By

Drawing Status.
TENDER PACK

FORTEM

FORTEM Civil Engineering Consultants Ltd
T. 07377 556170 / 07748982468
E. info@fortemconsultants.co.uk
W. www.fortemconsultants.co.uk

Client
ALFA HOMES

Project
COTE LANE, THURGOLAND

Drawing Title.
DRAINAGE CATCHMENT PLAN

Drawn: PB
Checked: RD
Scale: 1:500 @ A2
Date: JAN 2019

Drawing No.
1018 - 101

Rev.
-

C:\Users\peter\OneDrive\FORTEM RICK\1018 - Cote Lane, Thurgoland\2. Drawings\1. FORTEM\2. Drawings\1. Current\1018 - 101 Drainage Catchment Plan.dwg 04 Jan, 2019 - 12:13pm