



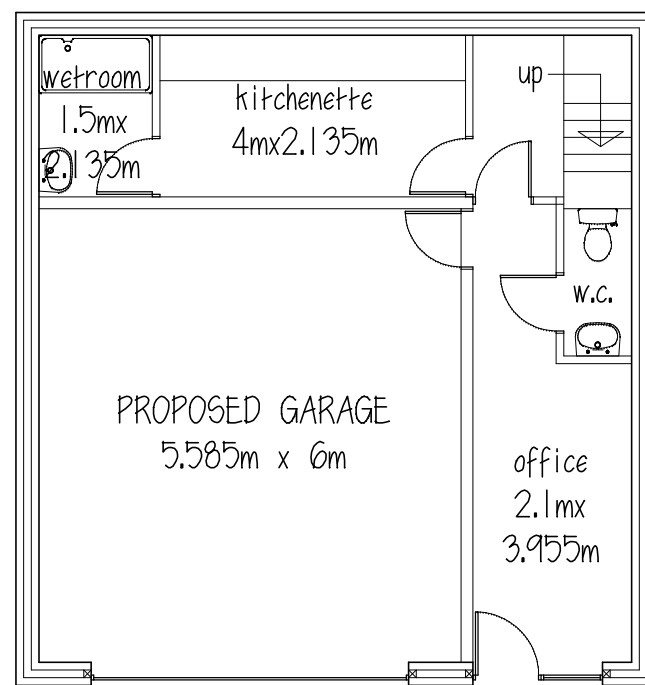


PLAN

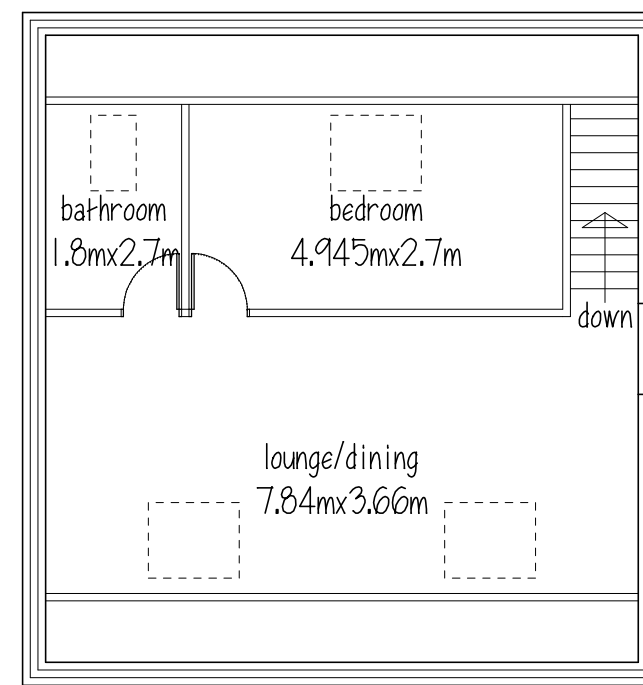


ATTIC


ROOF - concrete interlocking tiles to match dwelling
WALLS - brickwork to match dwelling

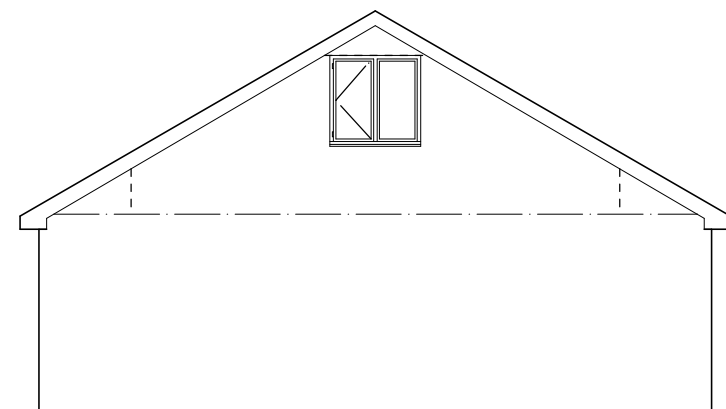

SIDE ELEVATION

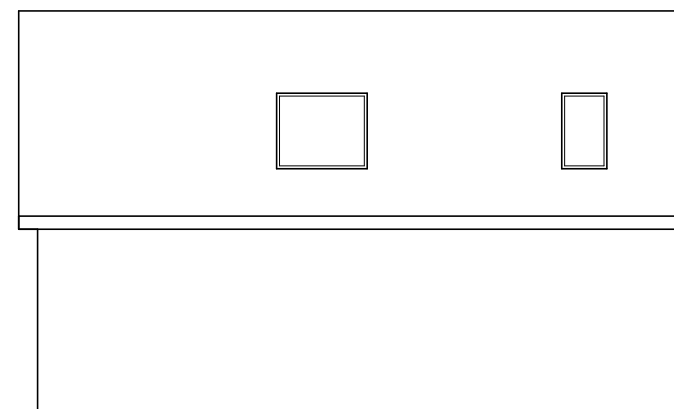


REAR ELEVATION

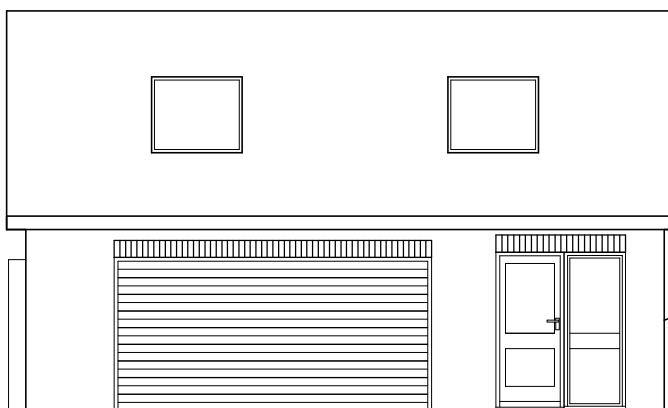

FRONT ELEVATION

garage to be dug into garden
approx 1.2m, level with access road

1200

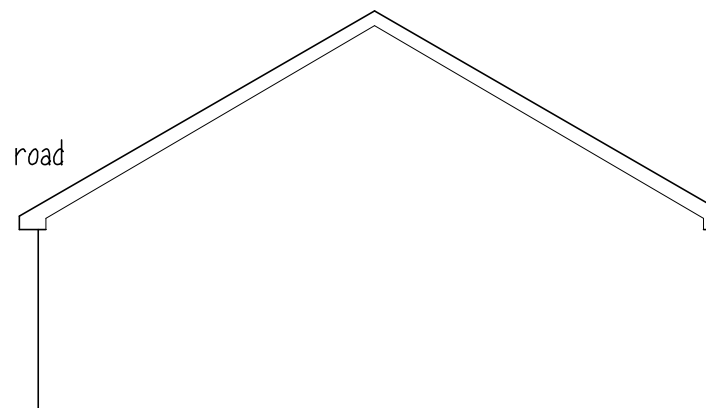

SIDE ELEVATION

Mr G WALKER

PROPOSED GARAGE
343 DARTON LANE
MAPPLEWELL

PLAN & ELEVATIONS

1:500@A3 OCT.12 Rev B

Peter Thompson M.C.I.A.T.
Linwood
Barnsley Road tel & fax
Dodworth 01226
Barnsley S753JR 201391