


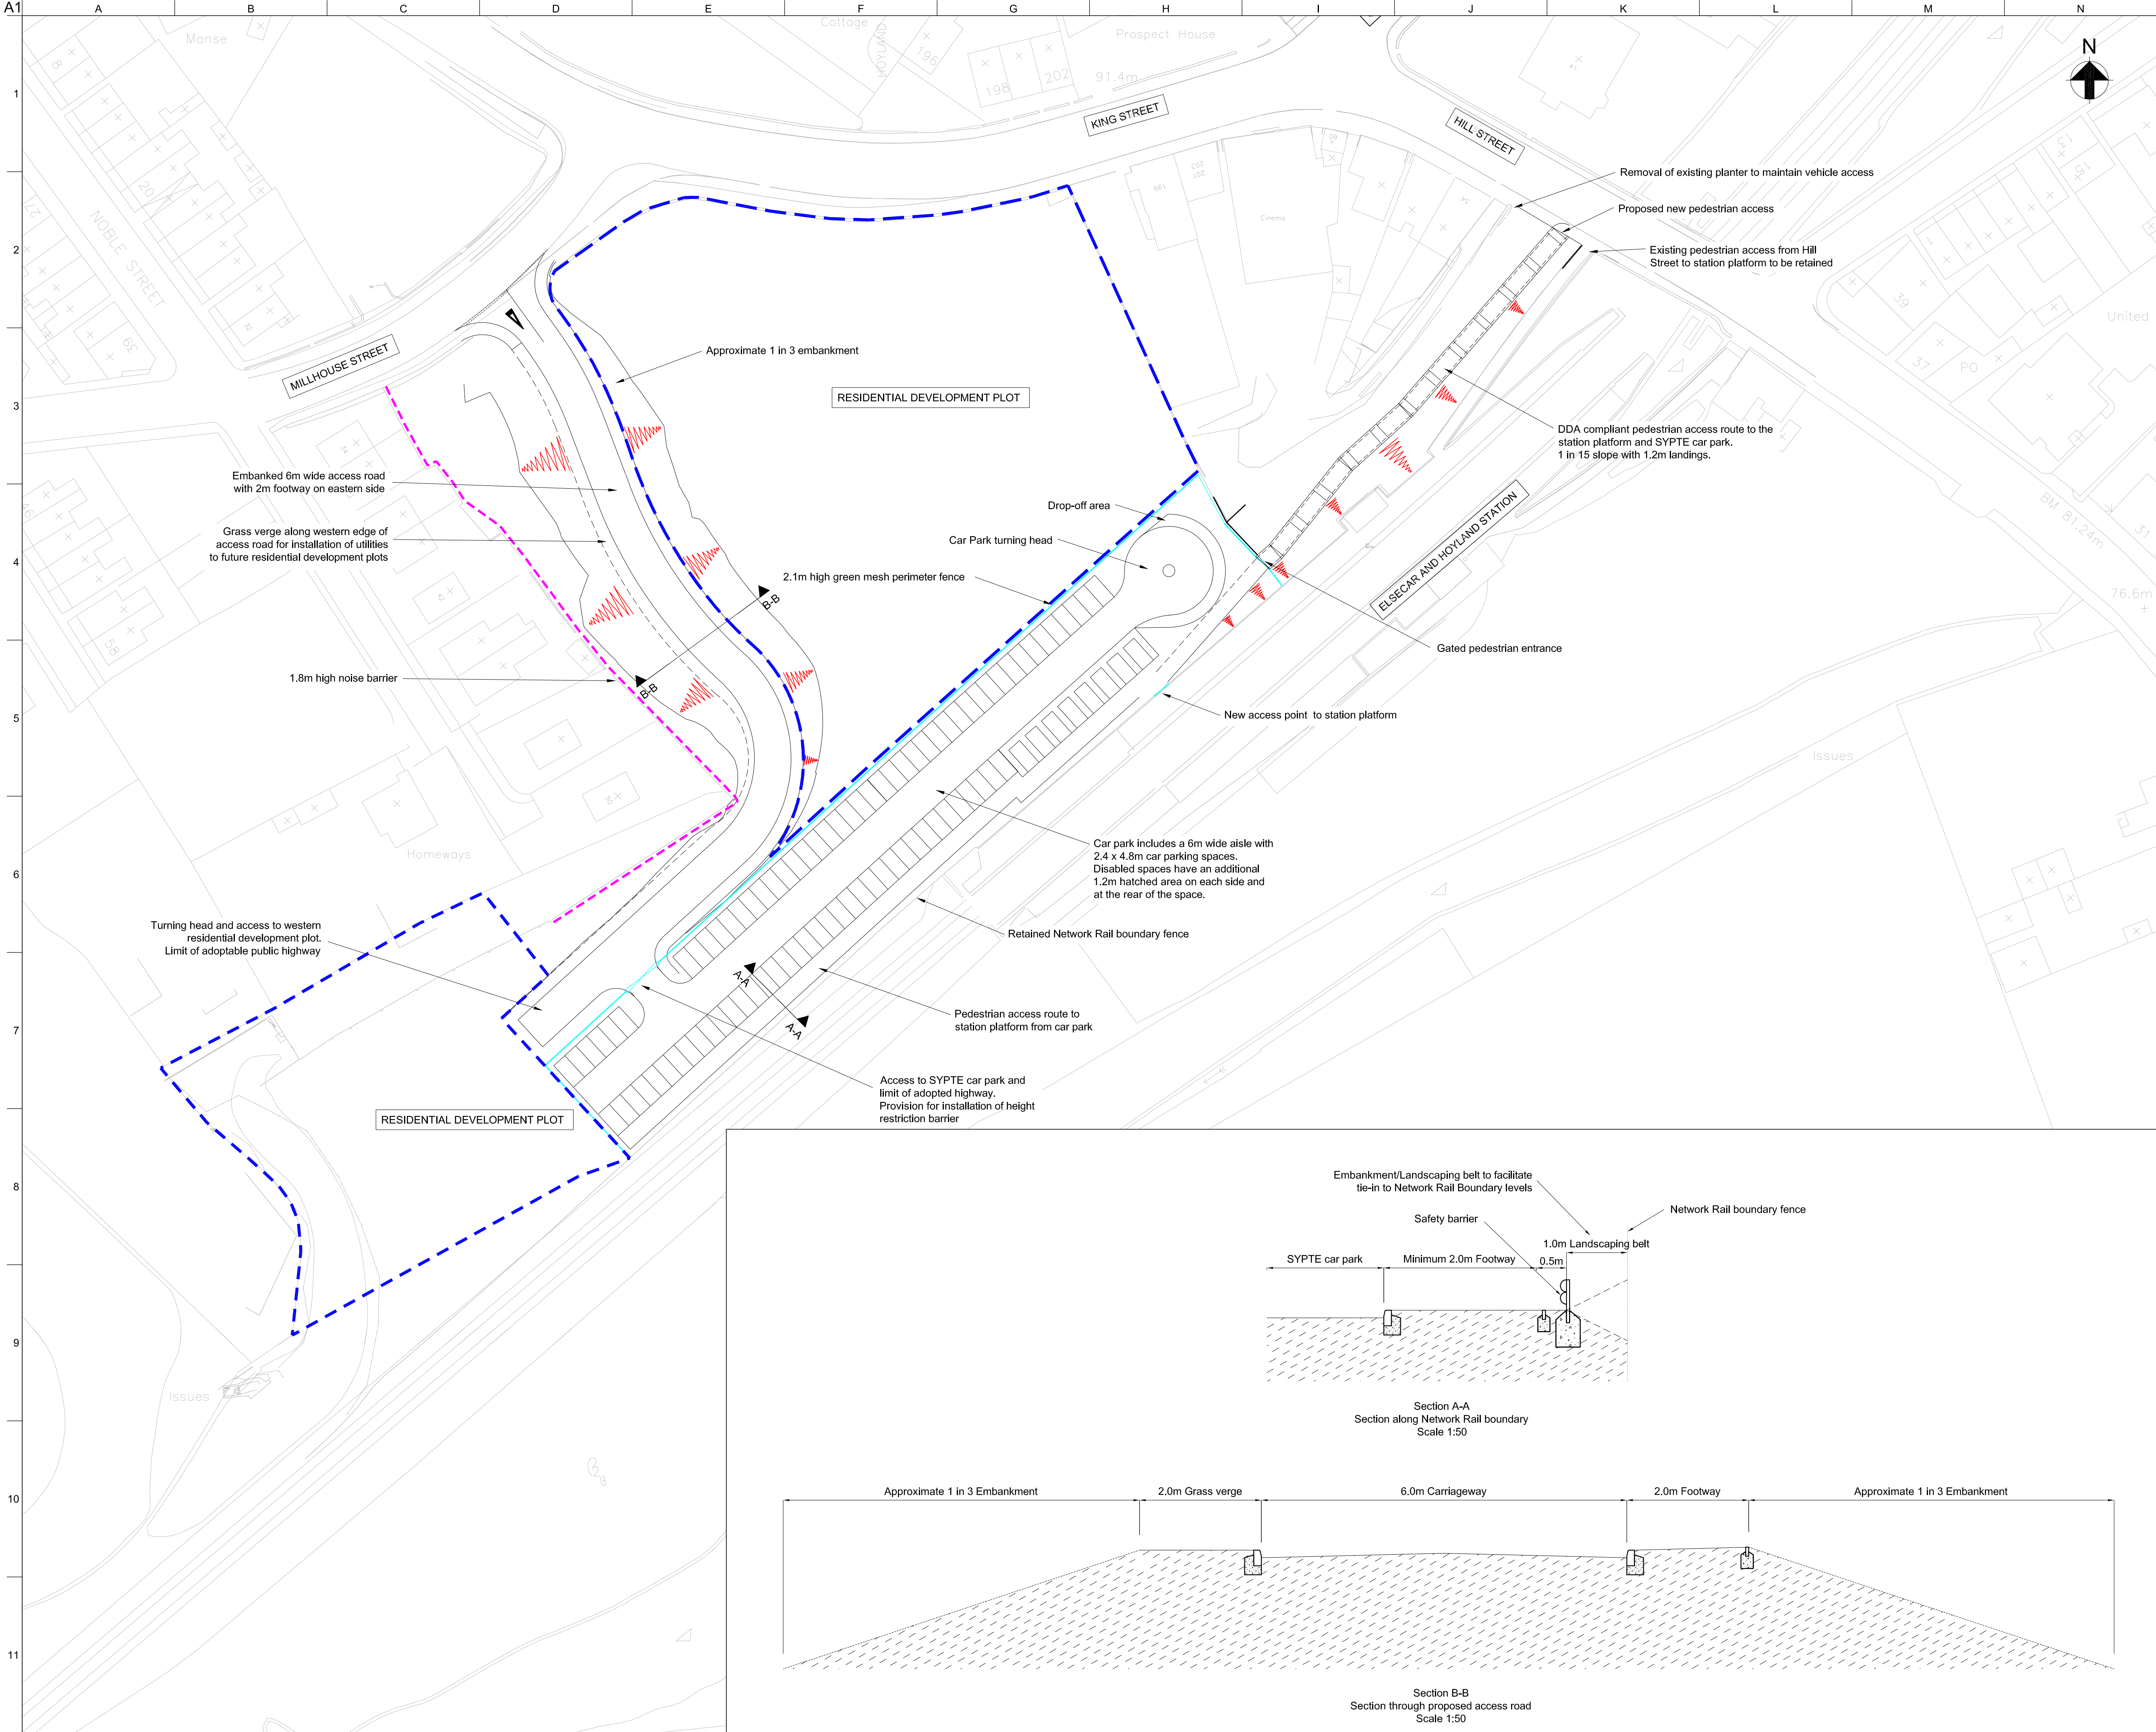

- Notes**
- Approximate site grid reference: 437973, 400384
 - The SYPTE car park has 82 car parking spaces and 8 disabled spaces. (Total provision 90 spaces)
- Key**
- Ordnance Survey Base/Topographical Survey
 - General Arrangement and key boundary interfaces
 - Residential development plots
 - Proposed 2.1m high green mesh fence
 - Proposed gate/access point
 - Proposed embankment
 - Noise Barrier

P1	02/07/10	MFS	CW	PI
Planning Submission				
P0	30/06/10	MFS	CW	PI
Draft Planning Submission				
Issue	Date	By	Chkd	Appd

ARUP
Rose Wharf 78 East Street
Leeds LS9 8EE
Tel +44 (0)113 242 8498 Fax +44 (0)113 242 8573
www.arup.com

Client
Barnsley MBC

Job Title
Elsecar Rail Station

Drawing Title
General Arrangement

Scale at A1 1:500

Drawing Status ISSUED FOR PLANNING		
Job No 213305	Drawing No EL-PL-001	Issue P1