



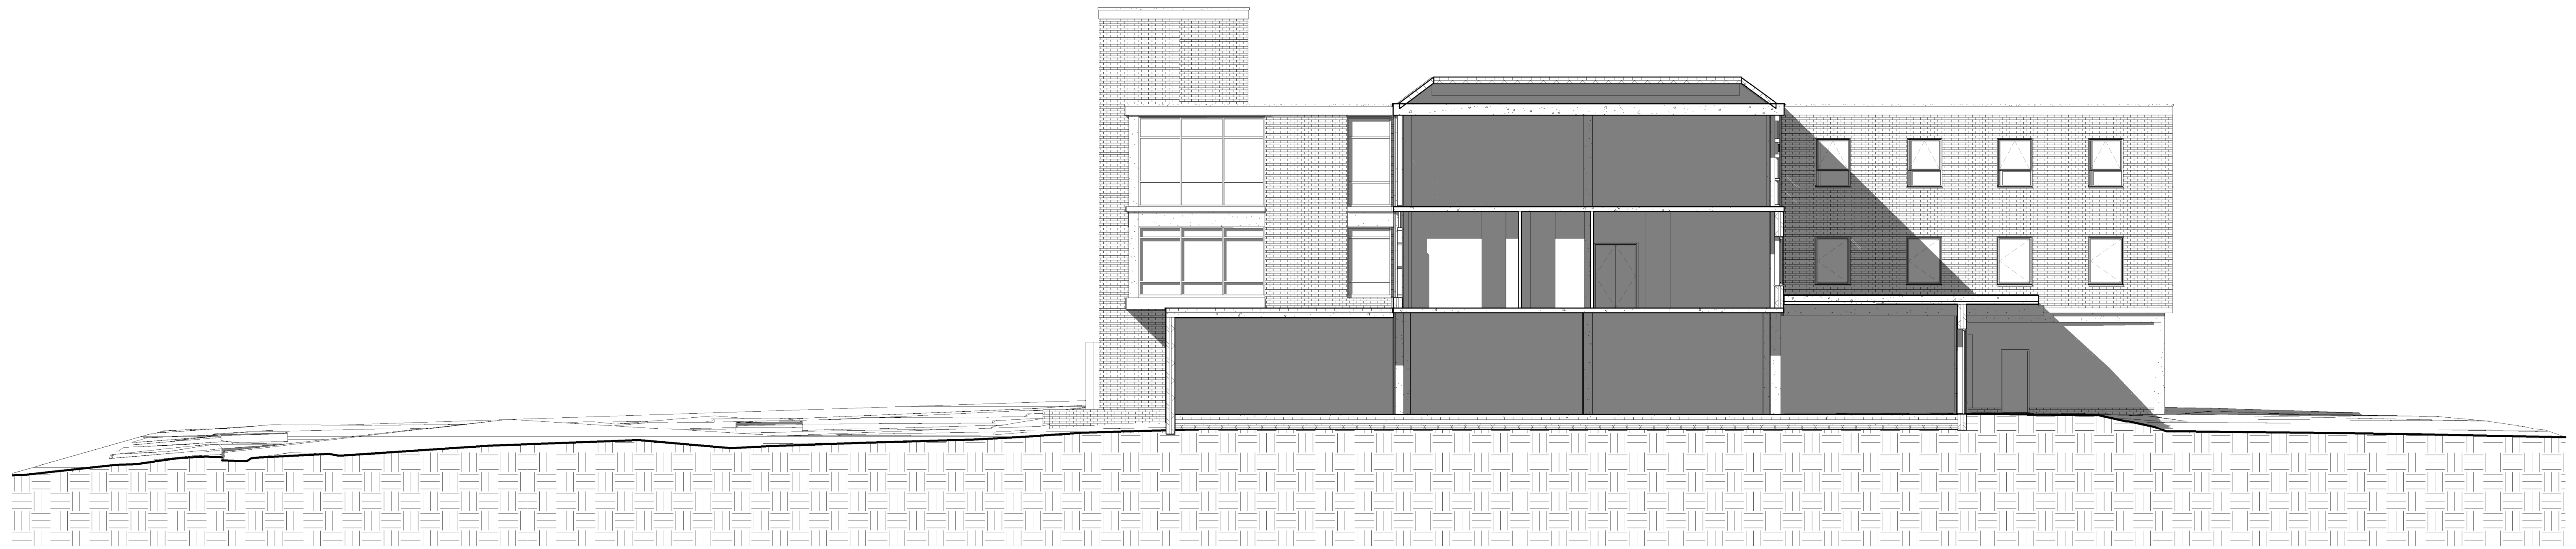


1 Floor Level Section As Existing
1 : 100



2 Floor Level Section As Proposed
1 : 100

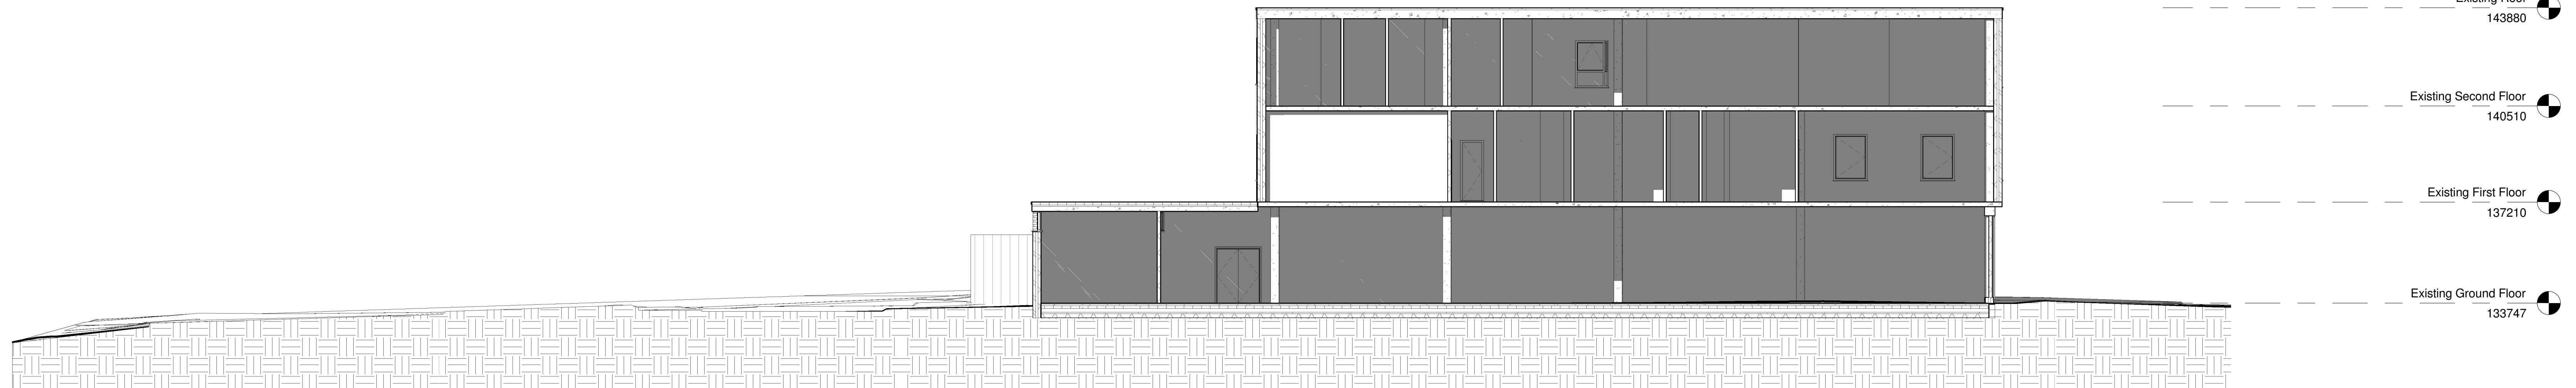

3 Floor Level Section 2 As Existing
1 : 100

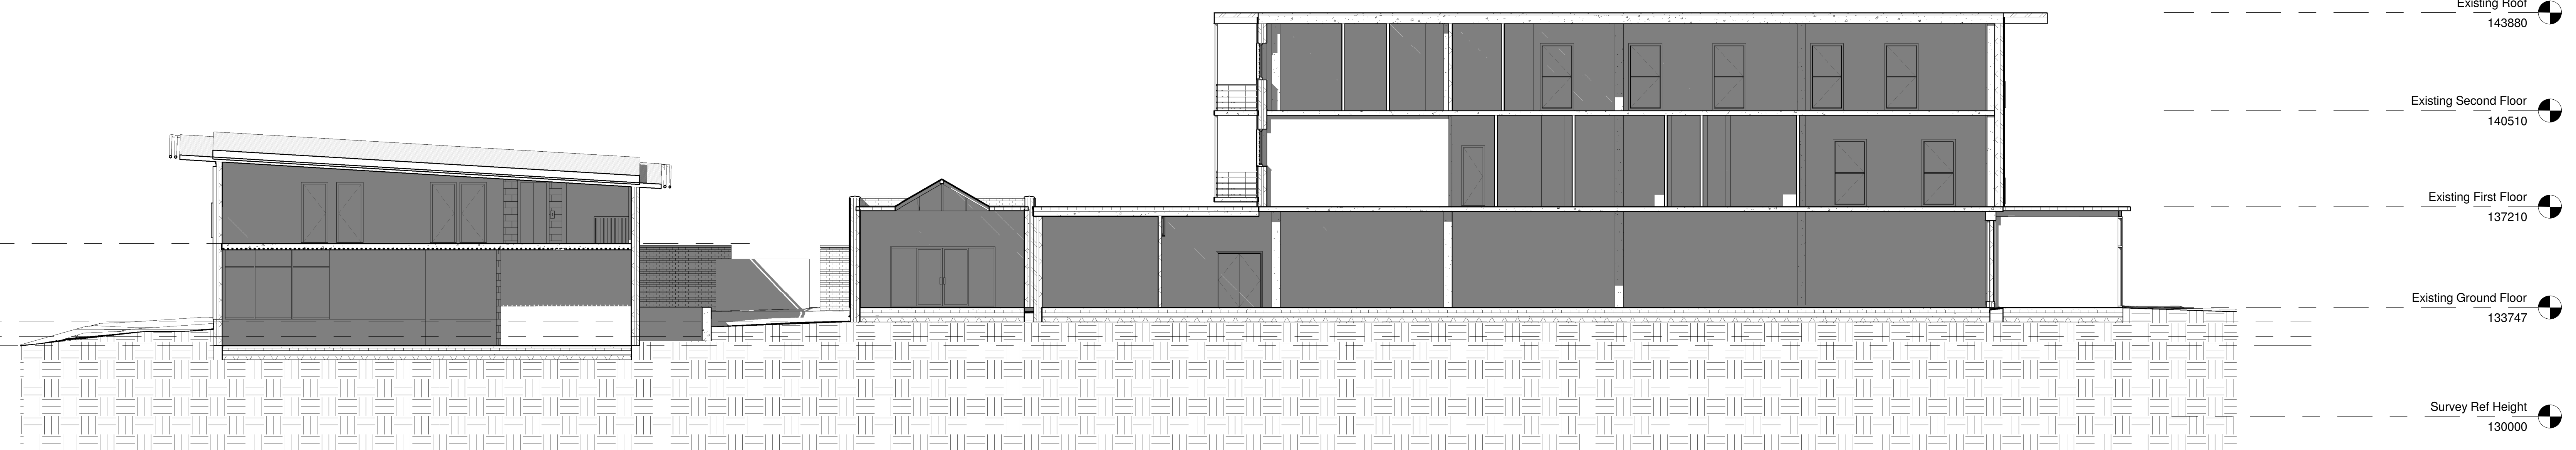


4 Floor Level Section 2 As Proposed
1 : 100

Existing Roof
143880

Existing Second Floor
140510

Existing First Floor
137210

Existing Ground Floor
133747

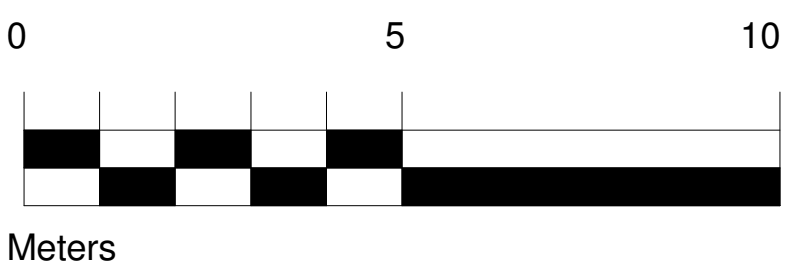

Rev.	Date	Drawn	Description

WhiteDesign

Client:
RESILIENT1

Project:
HOYLAND SITE C

Title:
Existing & Proposed Sections

Scale:
1 : 100

Drawn:
SL

Date:
09/06/2025 9:57:36

Checked:
KU

Drawing no:
0013.10.02 130

Rev:

The White House, 24-26 St Andrews Road, Sheffield, S1 9AL,
T: 0114 224 1255 F: 0114 224 1256
E: office@whitedg.co.uk W: www.whitedg.co.uk