




Information within this drawing is not necessarily produced to scale.
Always use figured dimensions and co-ordinates - if in doubt, ask.

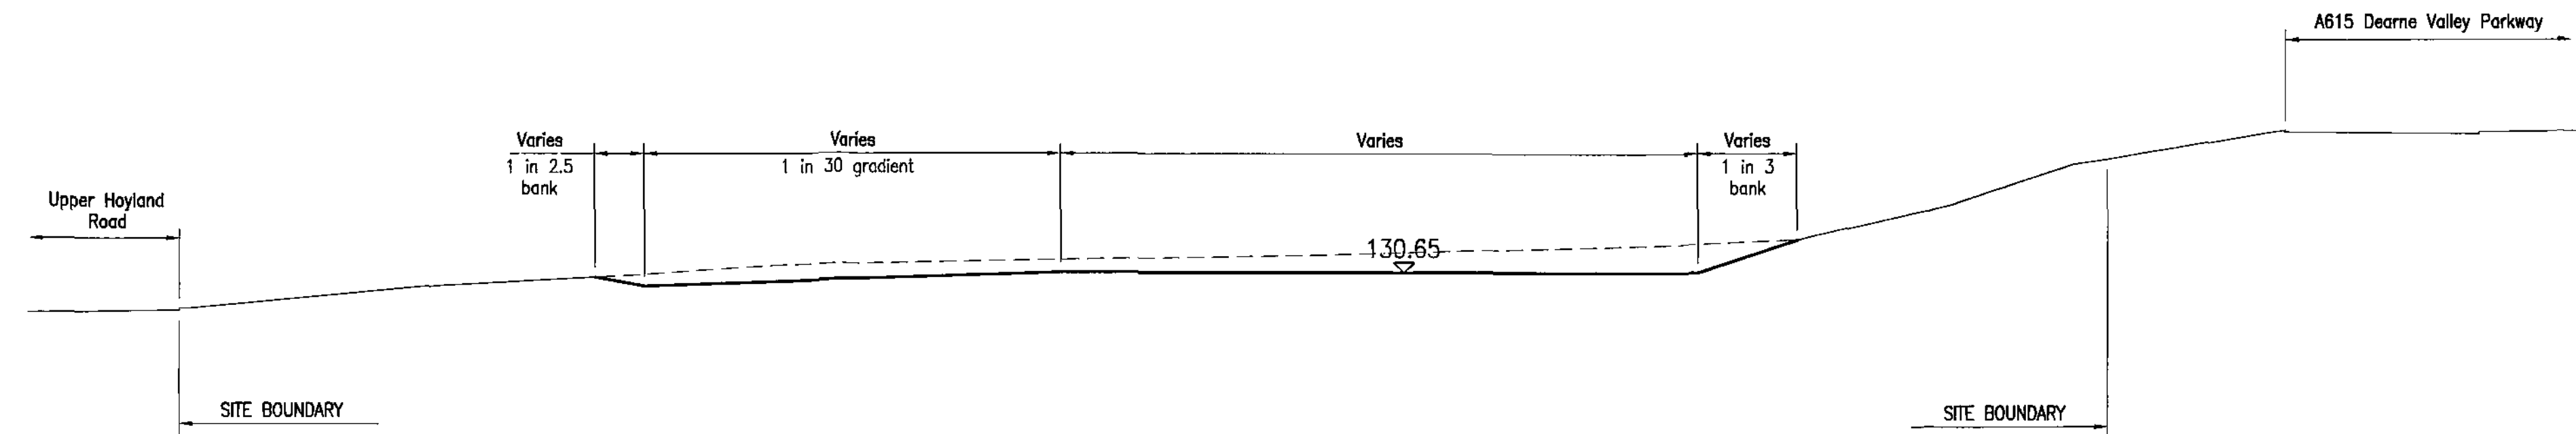


SECTION A - A

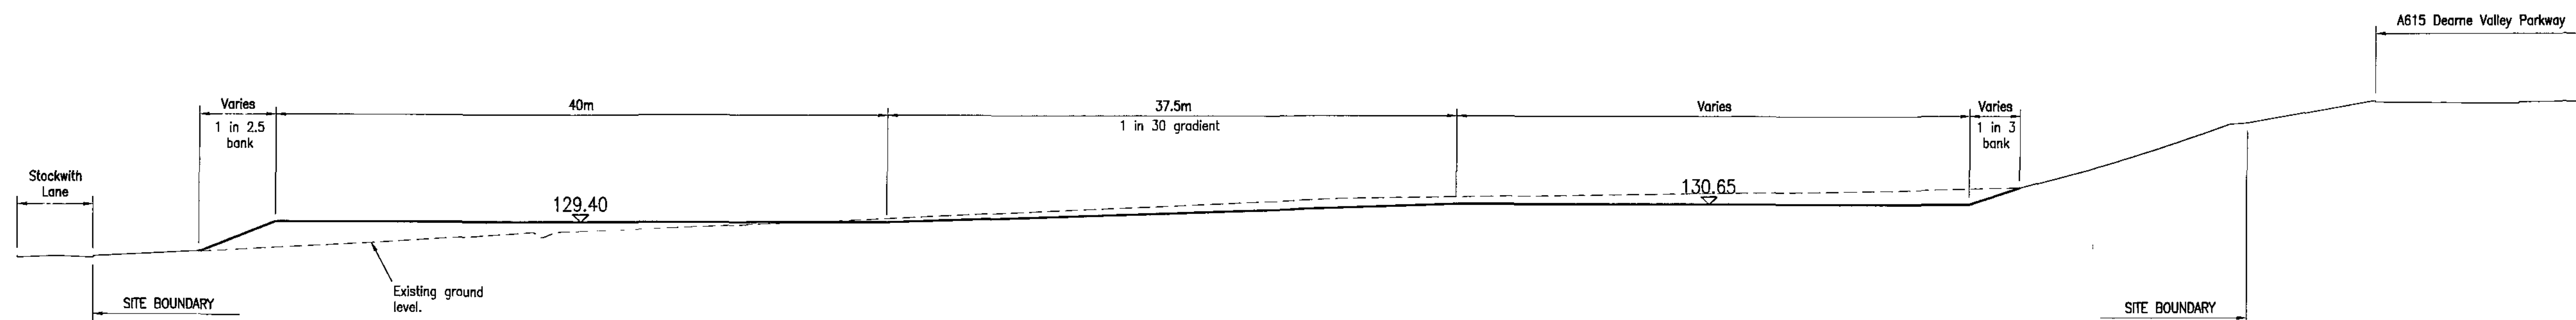

SECTION B - B

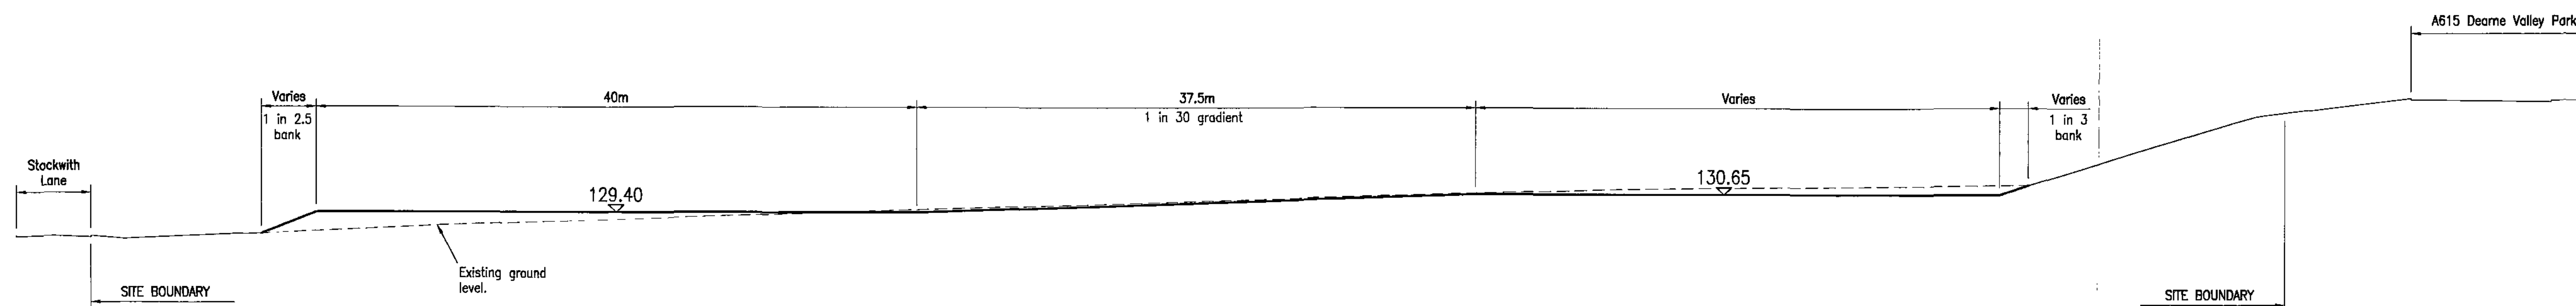

SECTION C - C

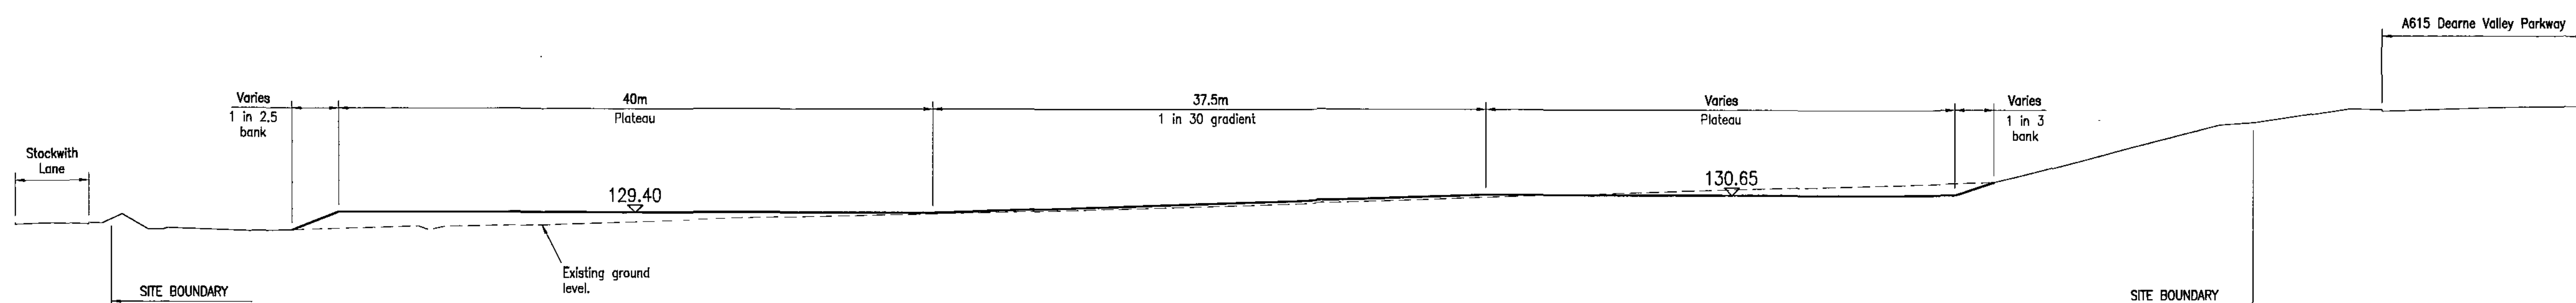

SECTION D - D

1. This drawing to be read in junction with Drg. No. 34072/008.

NOTES

REV	DESCRIPTION	SIG	CHK	DATE
A	First Issue.			


E.V. WADDINGTON LTD.

SHORTWOOD BUSINESS PARK,
HOYLAND

PROPOSED EARTHWORK SECTIONS

Eastwood & Partners
CONSULTING ENGINEERS
St. Andrew's House
23 Kingfield Road
Sheffield
S11 9AS
Tel 0114 255 4554
Fax 0114 255 4330
mail@eastwoodandpartners.com
www.eastwoodandpartners.com

SCALE WHEN PLOTTED AT A1			DRAWING STATUS	
1:250			PRELIMINARY	
DRAWN	CHECKED	DATE	DRAWING NUMBER	REV
NW	GMS	27-06-12	34072/009	A

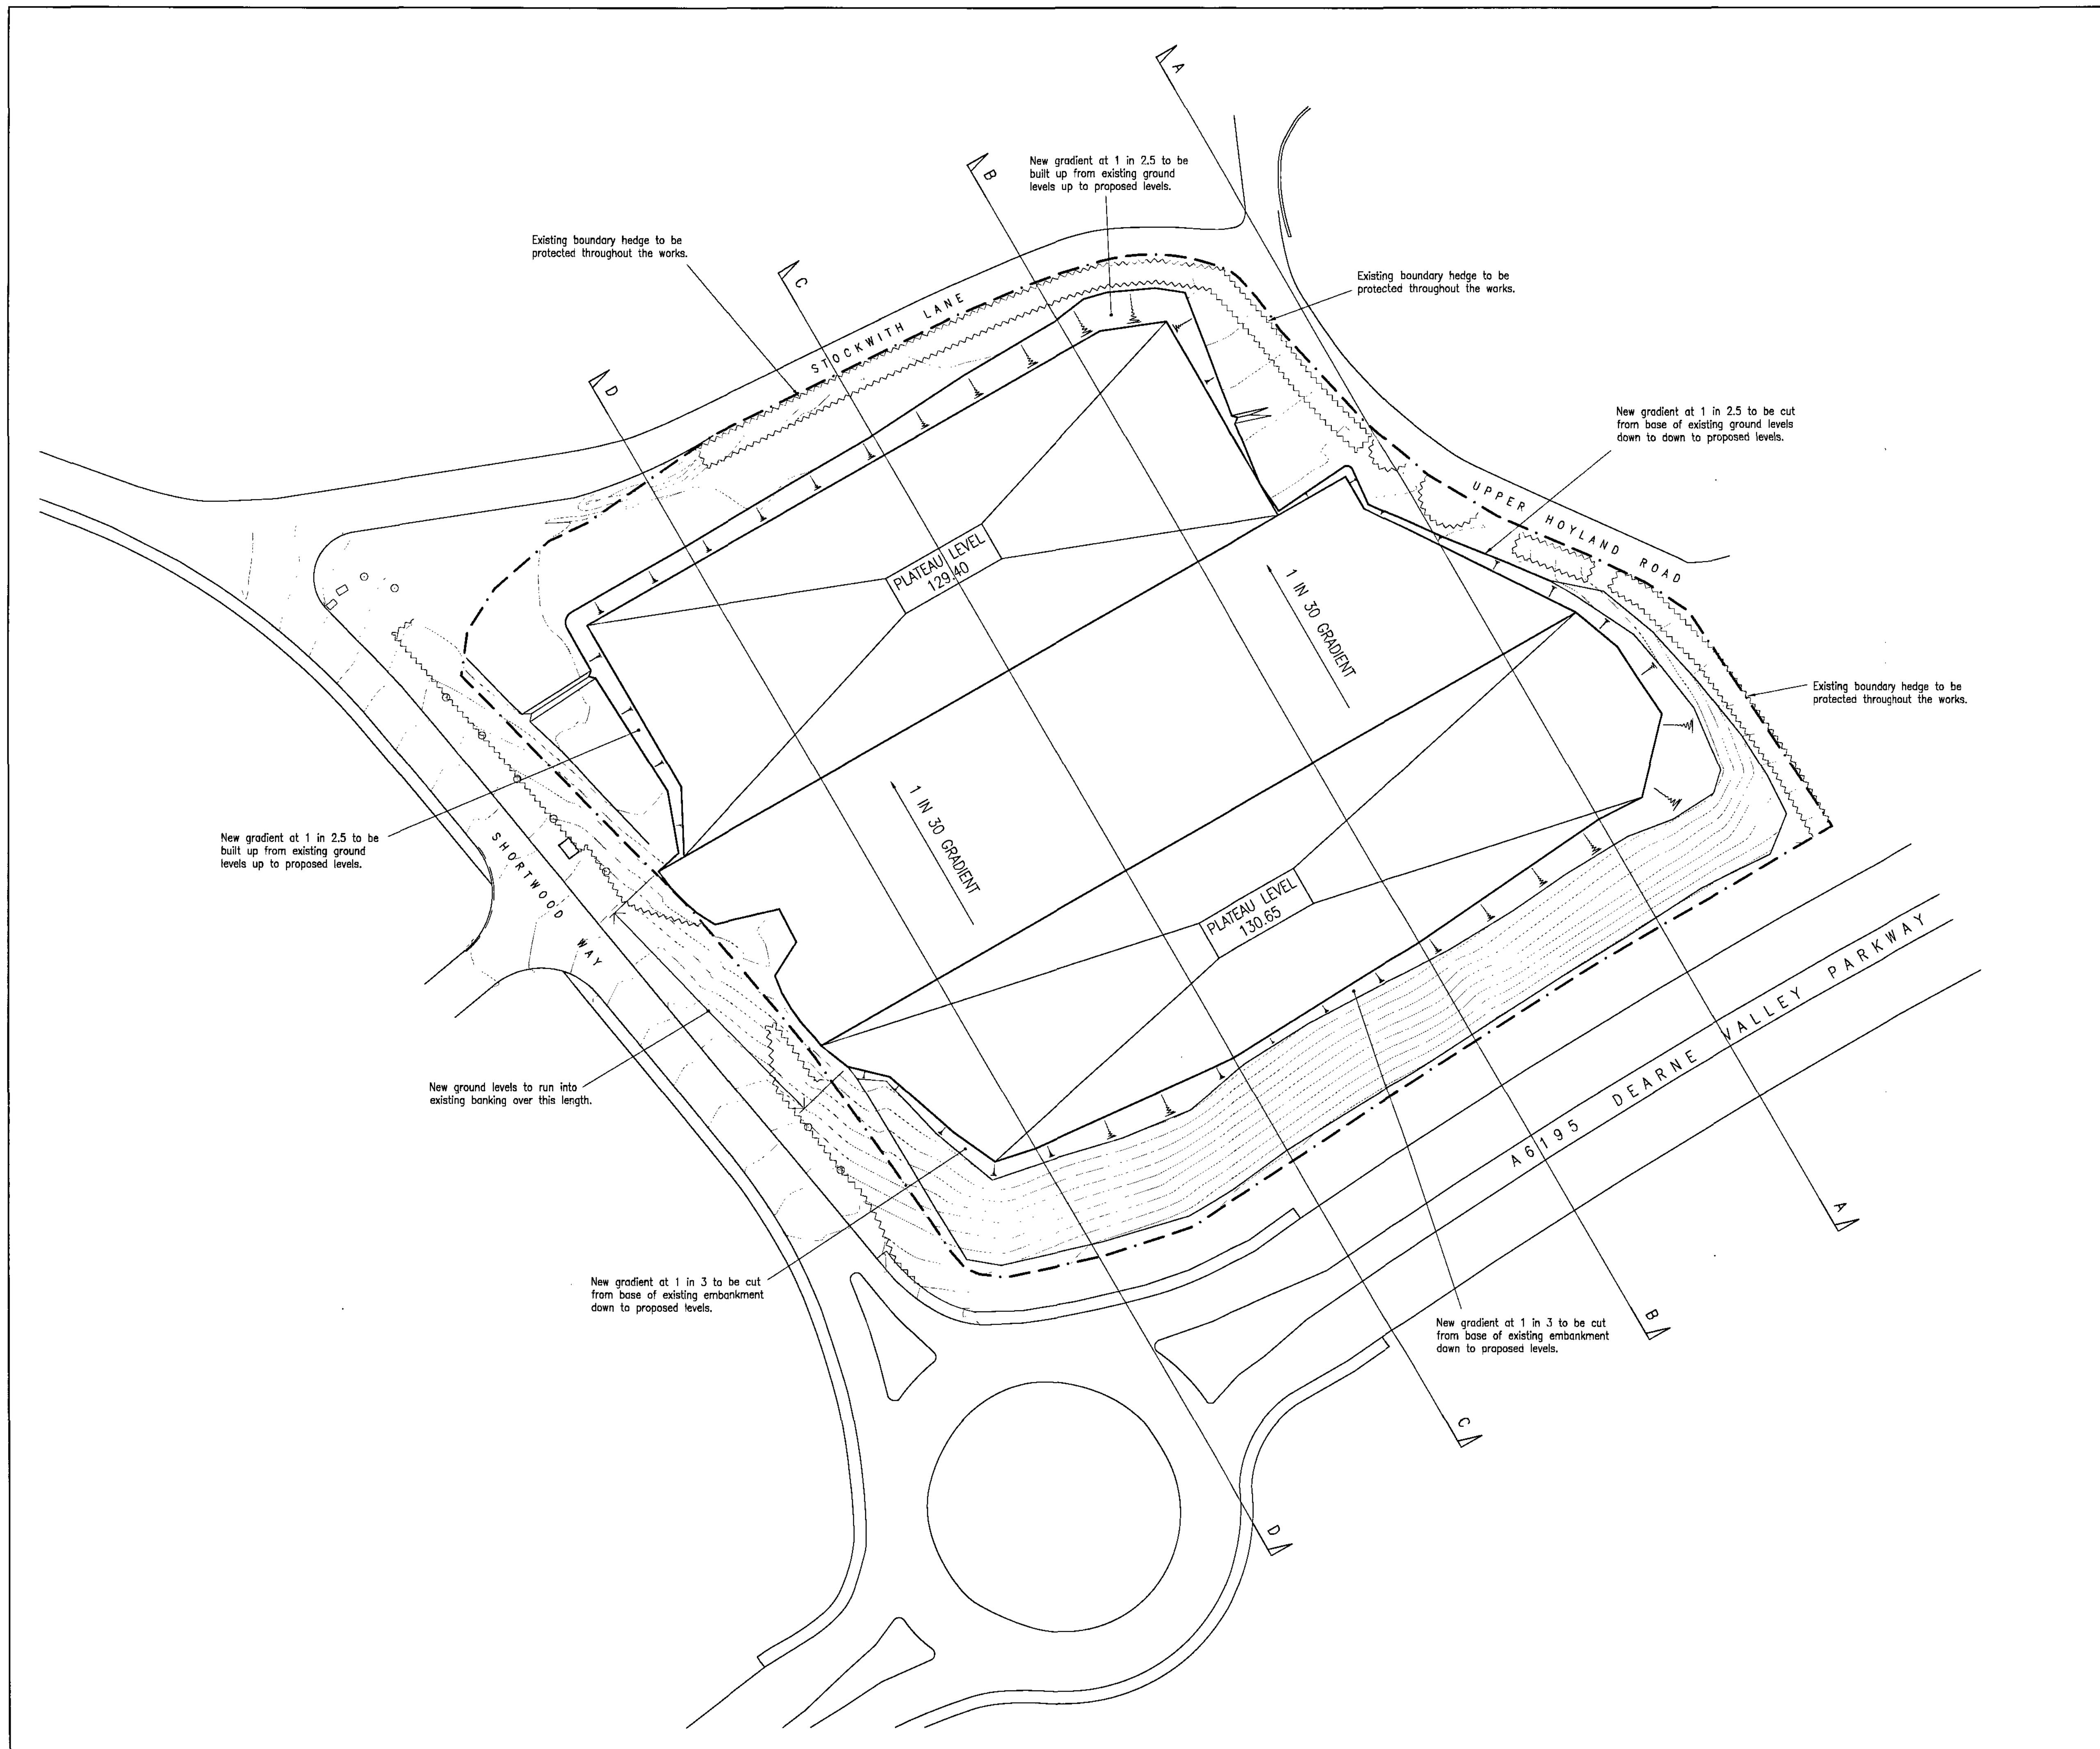

Information within this drawing is not necessarily produced to scale.
Always use figured dimensions and co-ordinates - if in doubt, ask.

NOTES

1. This drawing to be read in junction with Drg. No. 34072/009.

REV	DESCRIPTION	SIG	CHK	DATE
A	First Issue.			

E.V WADDINGTON LTD.

SHORTWOOD BUSINESS PARK,
HOYLAND

PROPOSED EARTHWORKS PLAN

Eastwood & Partners
CONSULTING ENGINEERS

St. Andrew's House
23 Kingfield Road
Sheffield
S11 9AS
Tel 0114 255 4554
Fax 0114 255 4330

EOP
mail@eastwoodandpartners.com
www.eastwoodandpartners.com

SCALE WHEN PLOTTED AT A1 1:500			DRAWING STATUS PRELIMINARY	
DRAWN	CHECKED	DATE	DRAWING NUMBER	REV
MW	GMS	27-06-12	34072/008	A