


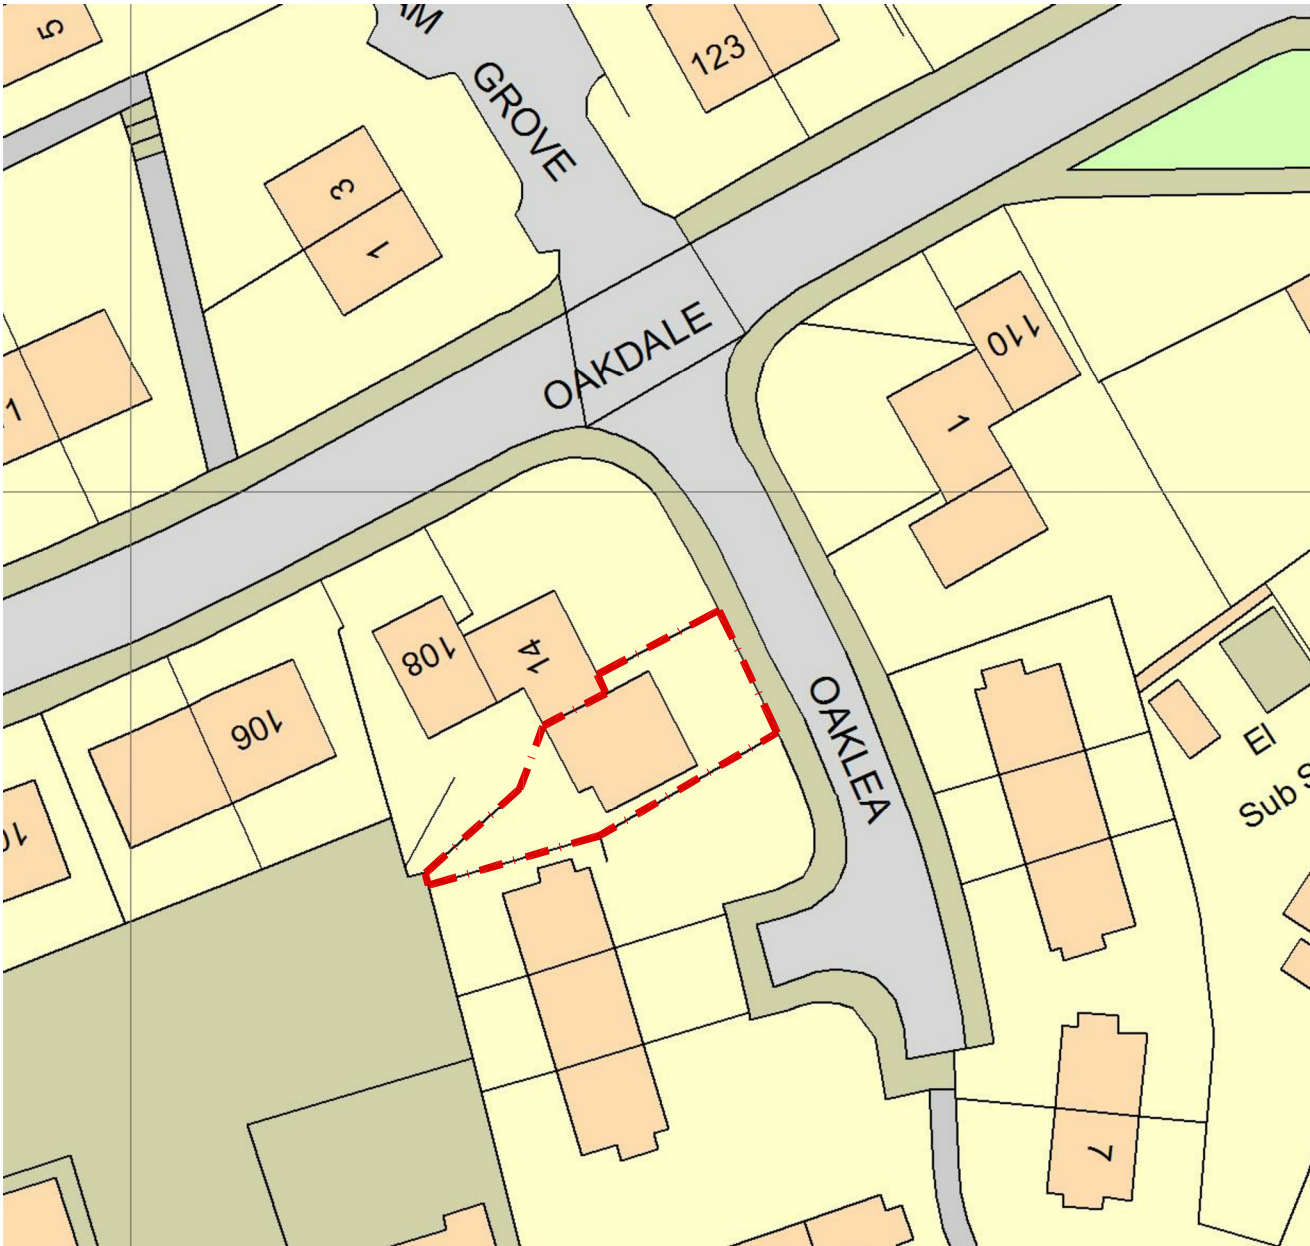

Site Location Plan @ 1:1250



Site Plan @ 1:500

THIS DRAWING IS INDICATIVE OF DESIGN INTENT ONLY. ALL CONSTRUCTION DETAILS, FINISHES AND INTERFACES TO BE CONFIRMED & AGREED WITH THE ARCHITECT PRIOR TO CONSTRUCTION.

EXISTING

Walls
Roof Covering
Doors & Frames
Fascias
Gutters & RWP
Soffit

- **Brickwork**
- **Tiled**
- **White UPVC**
- **Black/White timber**
- **Black/Grey UPVC**
- **Black/White timber**

Mr & Mrs J Hodgkinson
Proposed Internal Alterations & 1st Floor Side Extension
at 13 Oaklea, Worsbrough, Barnsley S70 5NS
Drawing - P1
Scale - AS SHOWN (@A3) - July 2016

REVISION: * BY: TBC CHECKED: DATE: July 2016
First Issue

Site Location Plan