


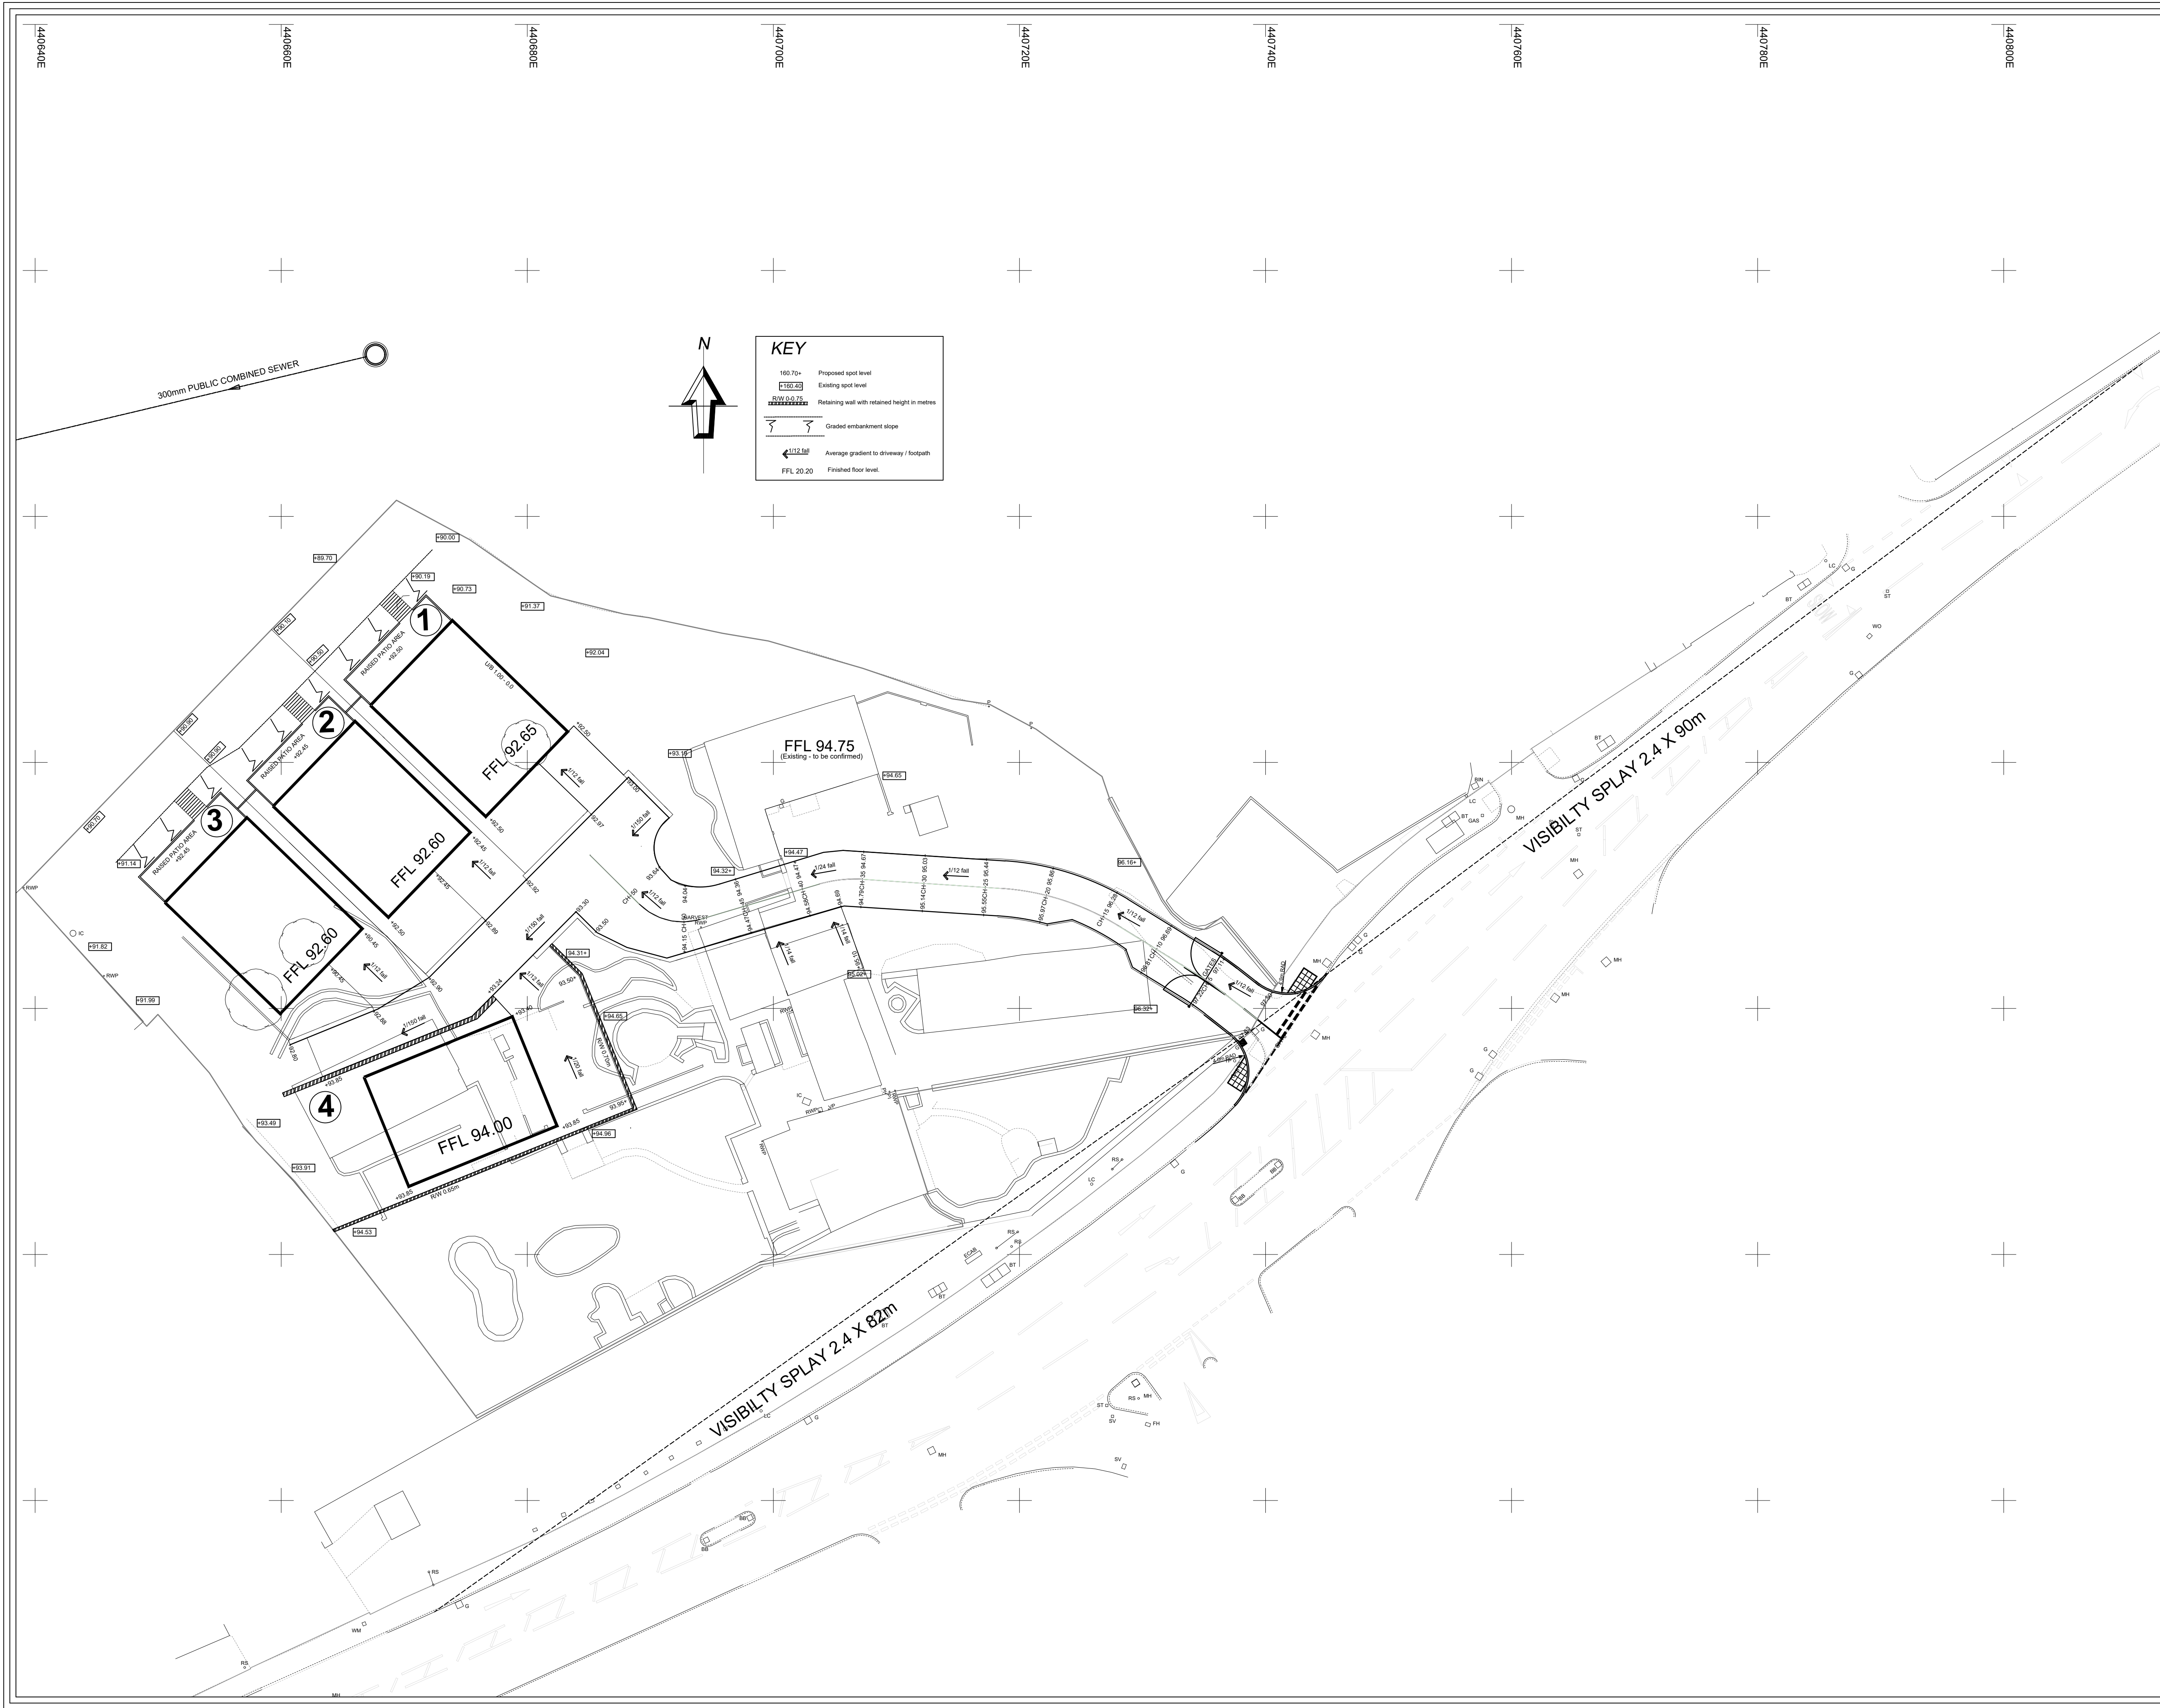

A		First issue.		28/03/22
REV	DETAILS			DATE
Scale = 1:250 @ A1				
				
CHARTERED CIVIL ENGINEER				
HM Design 10 The Green York YO26 5LR 07919 031289				
Client SCOTT CLAYBURN				
Drawing Title PROPOSED EXTERNAL LEVELS				
Site Address RED HOUSE FARM CROSSHILL BRIERLEY S72 9EE				
Drawn HM		Checked HM		
Drg.No. YH542/RD/10A		Date 28/03/2022		