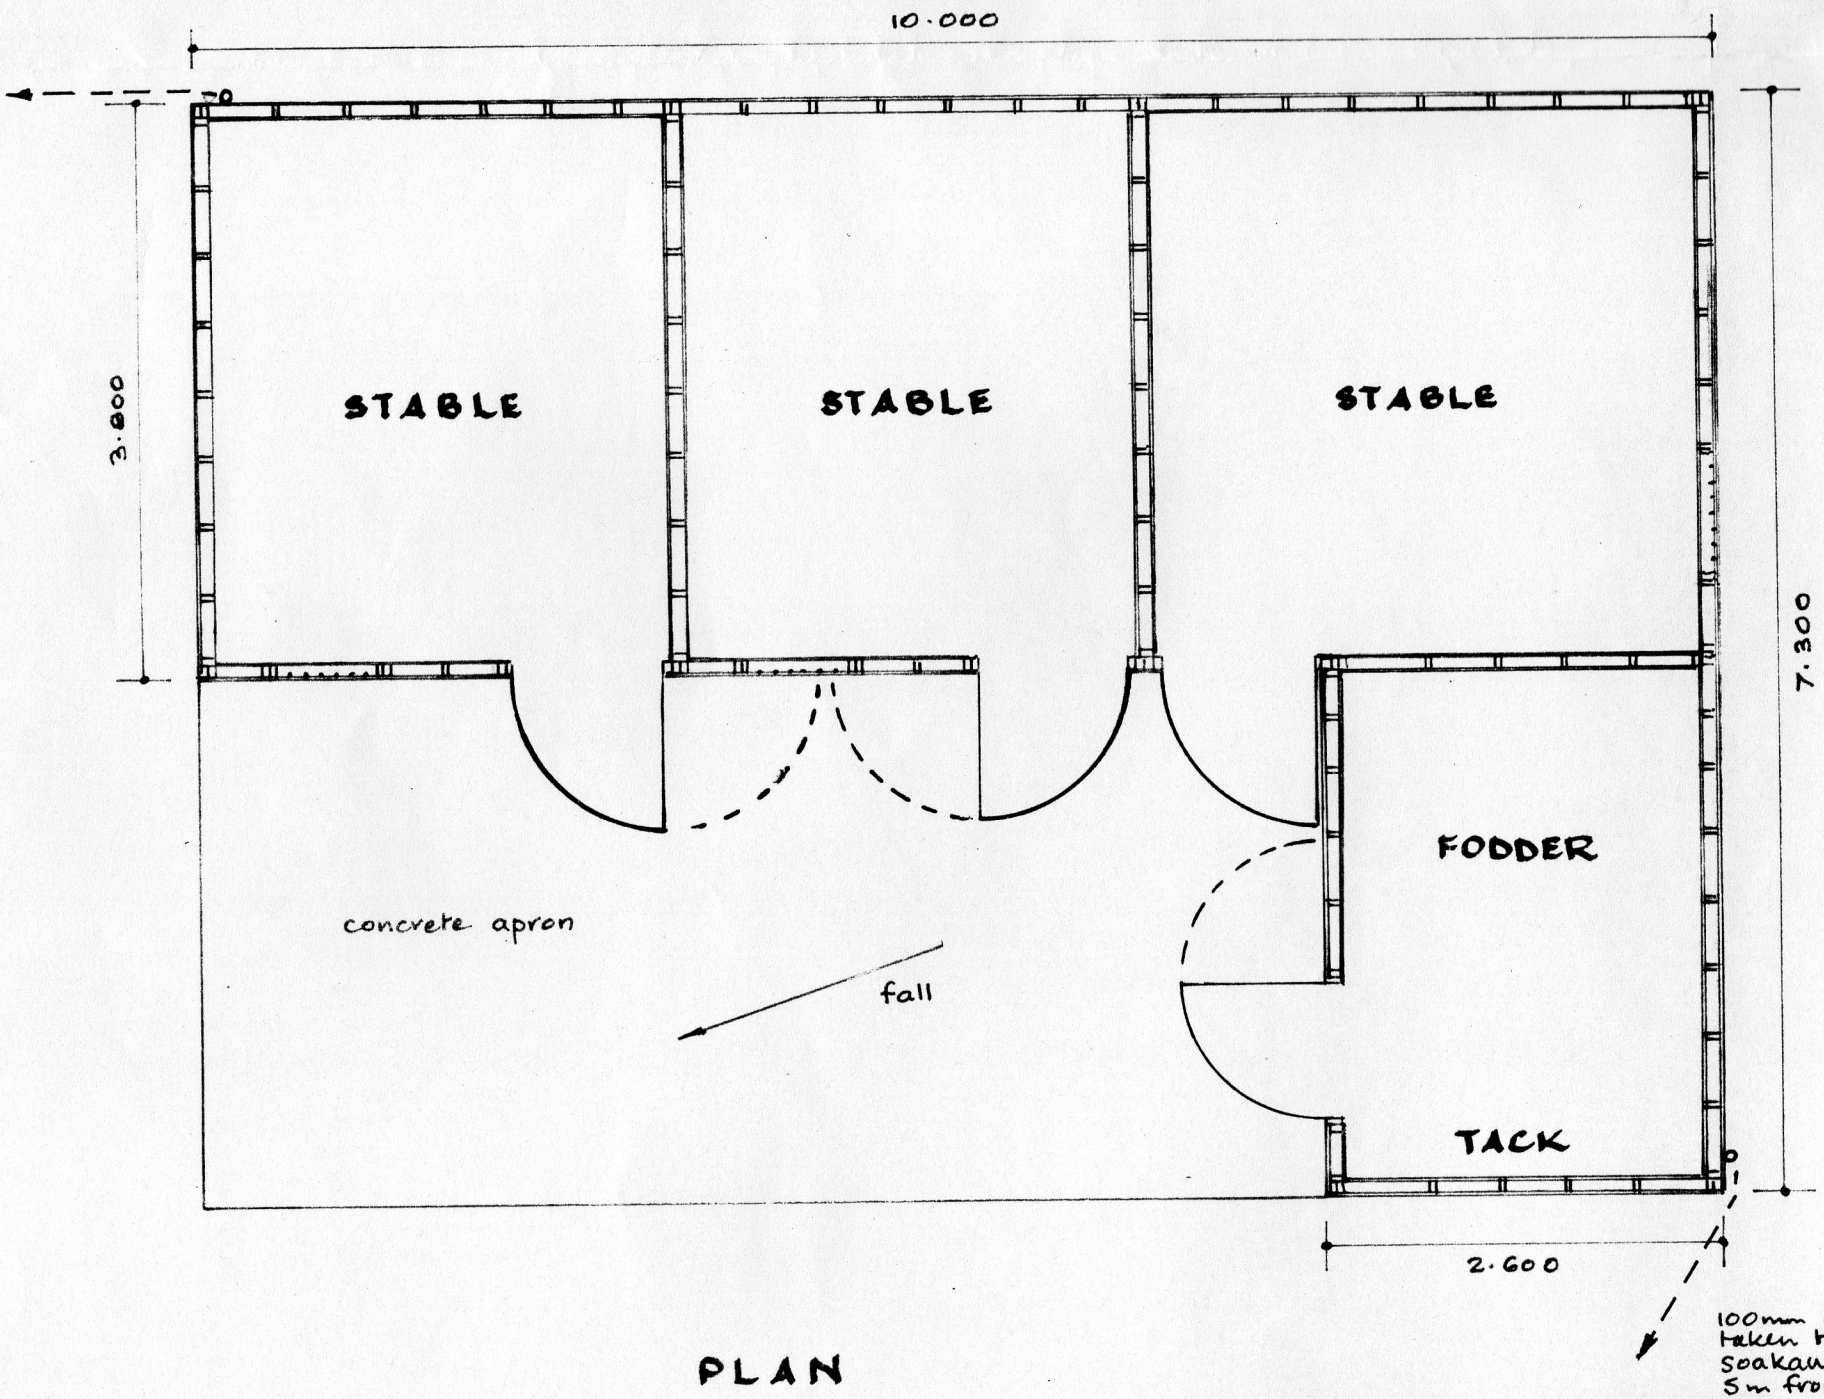

10.000
3.000
STABLE
STABLE
STABLE
7.300
FODDER
concrete apron
fall
TACK
2.600
100mm drain
taken to rubbl
Soakaway
5m from buil

PLAN