



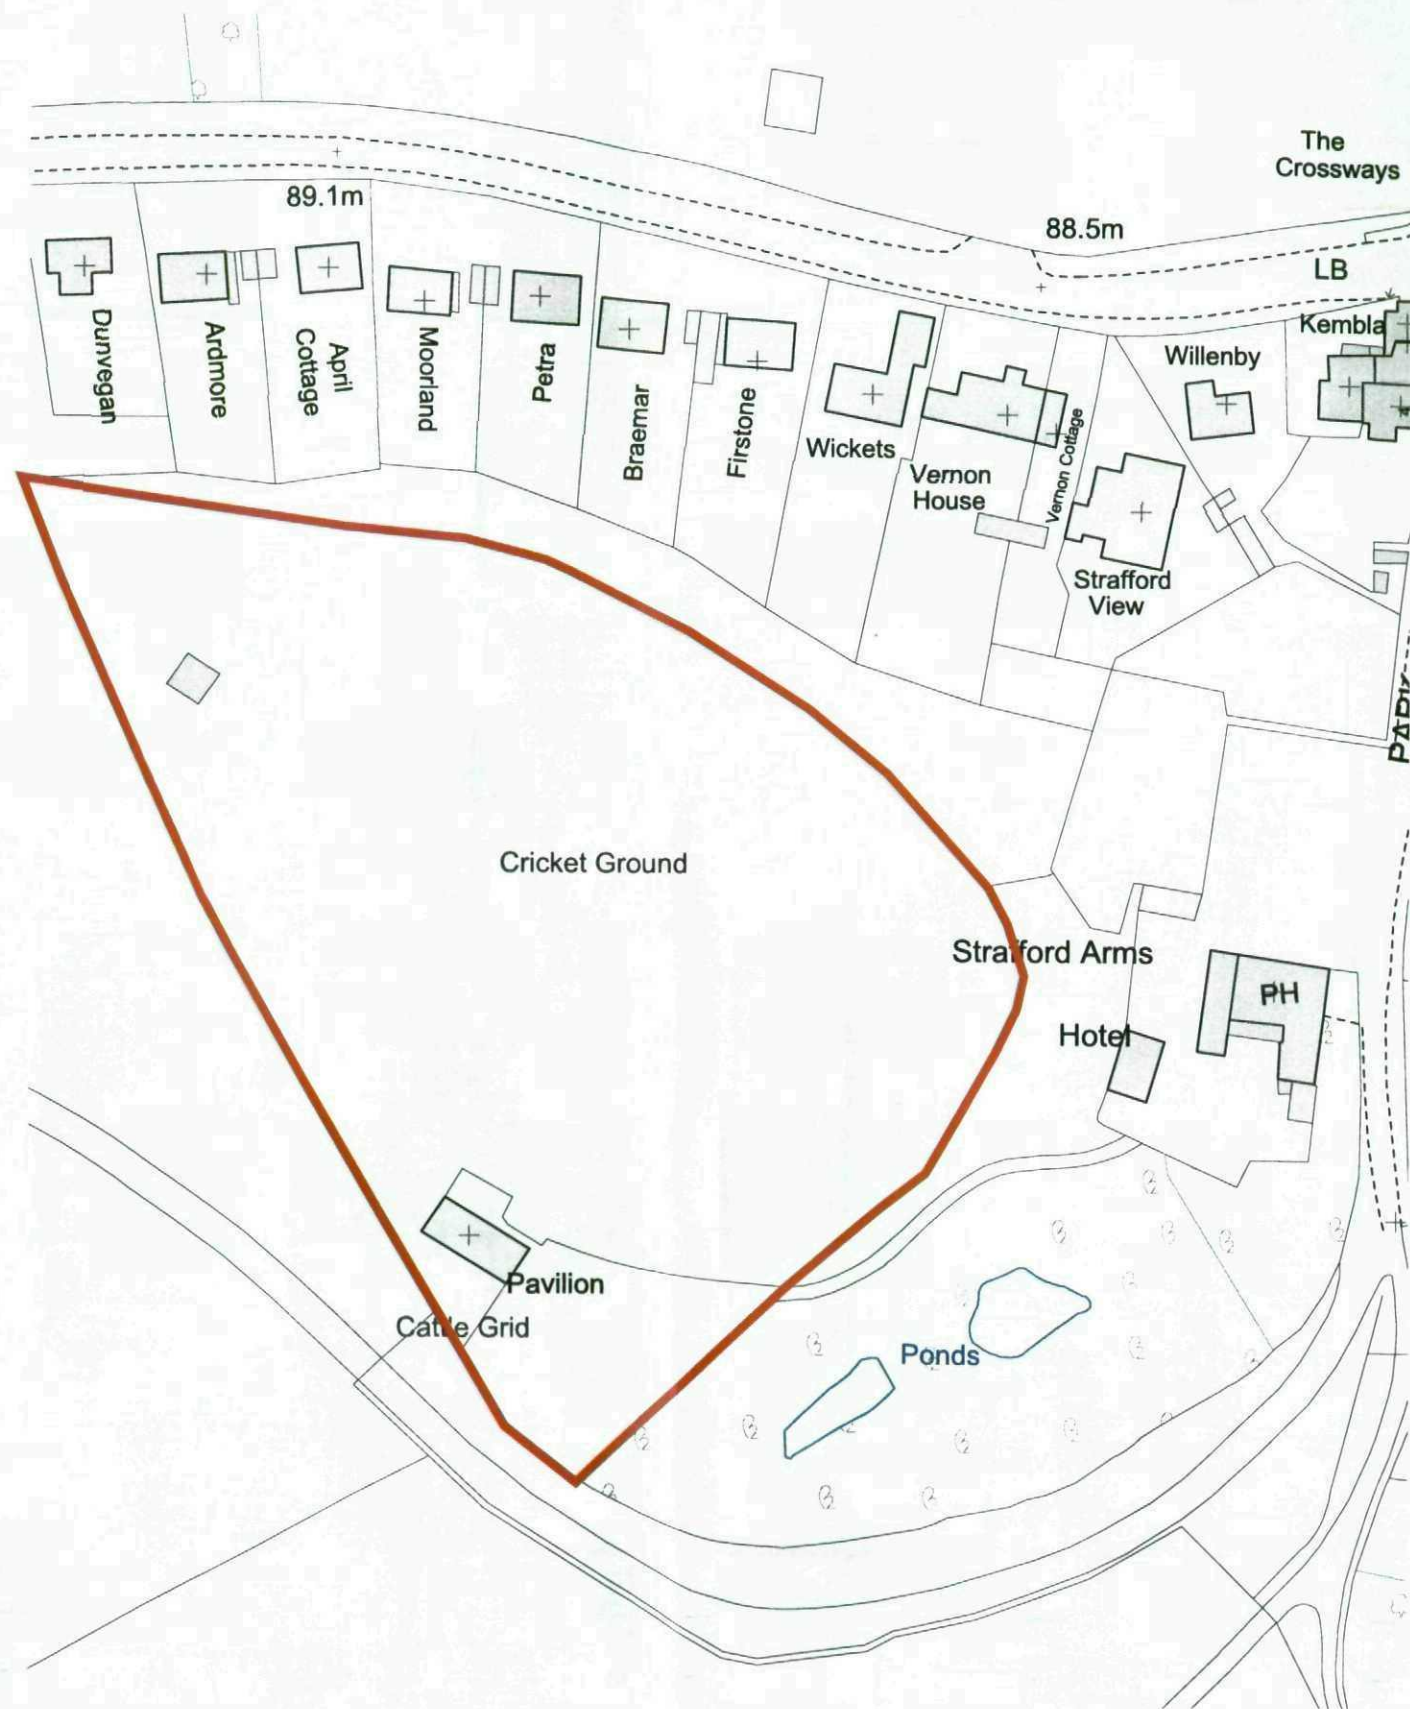

Scale - 1:1250

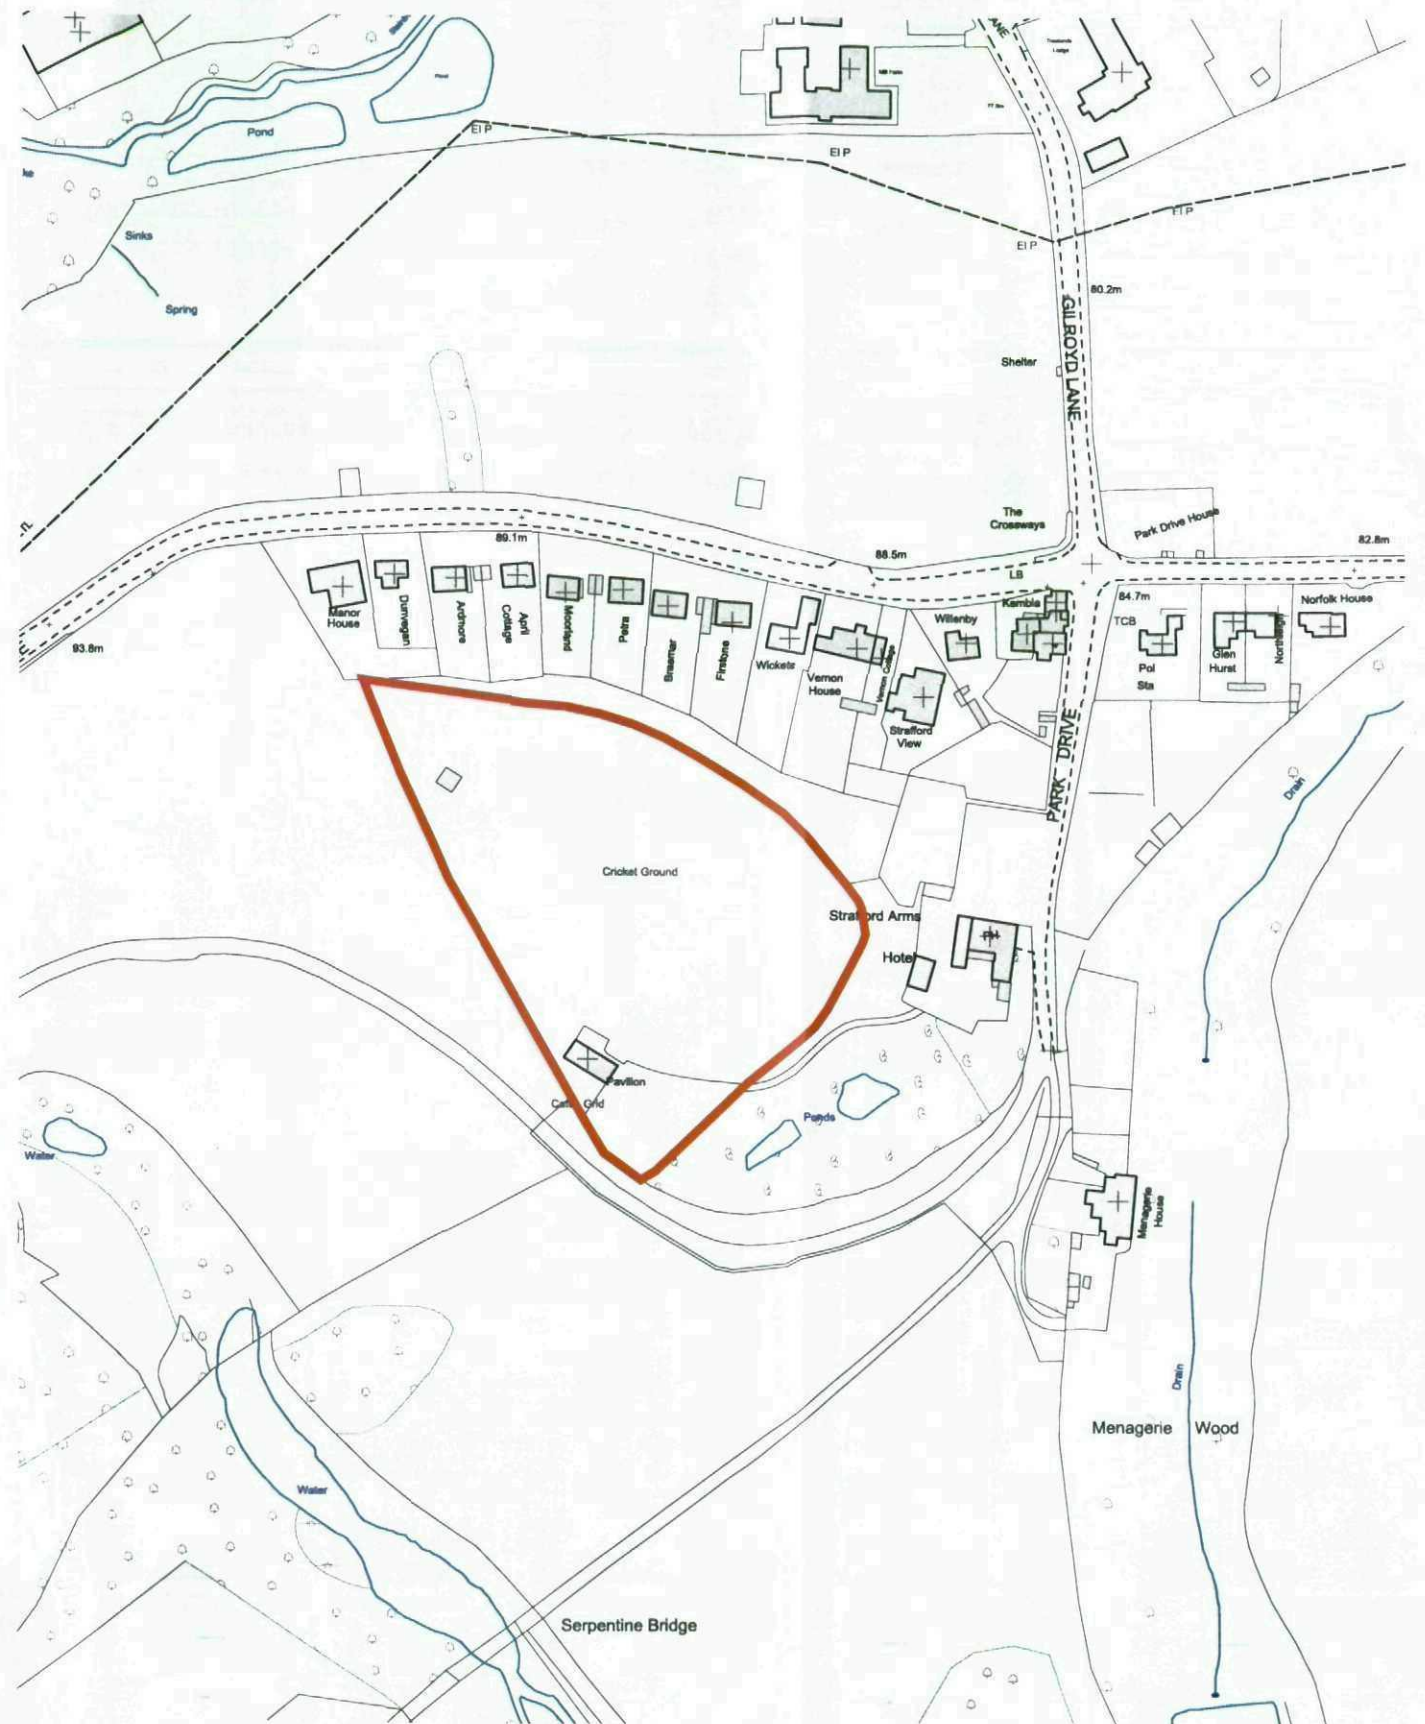

Scale - 1:2500

Proposed position of
new ball stop nets




Scale - 1:1250

DO NOT SCALE - IF IN DOUBT ASK

NOTE
BASES TO BE CAST IN TWO PARTS. A MASS
CONCRETE BASE TO WITHIN 150mm OF F.G.L. (ALL
BASES TO BE LEVEL ± 10 mm) THE POSTS WILL
THEN BE SECURED WITH M16 STUDS 300mmLg &
THEN THE FOUNDATION CAN BE BACKFILLED WITH
TOPSOIL.

ALL BASES TO BE CAST AT 3000mm CENTRES TYPICALLY

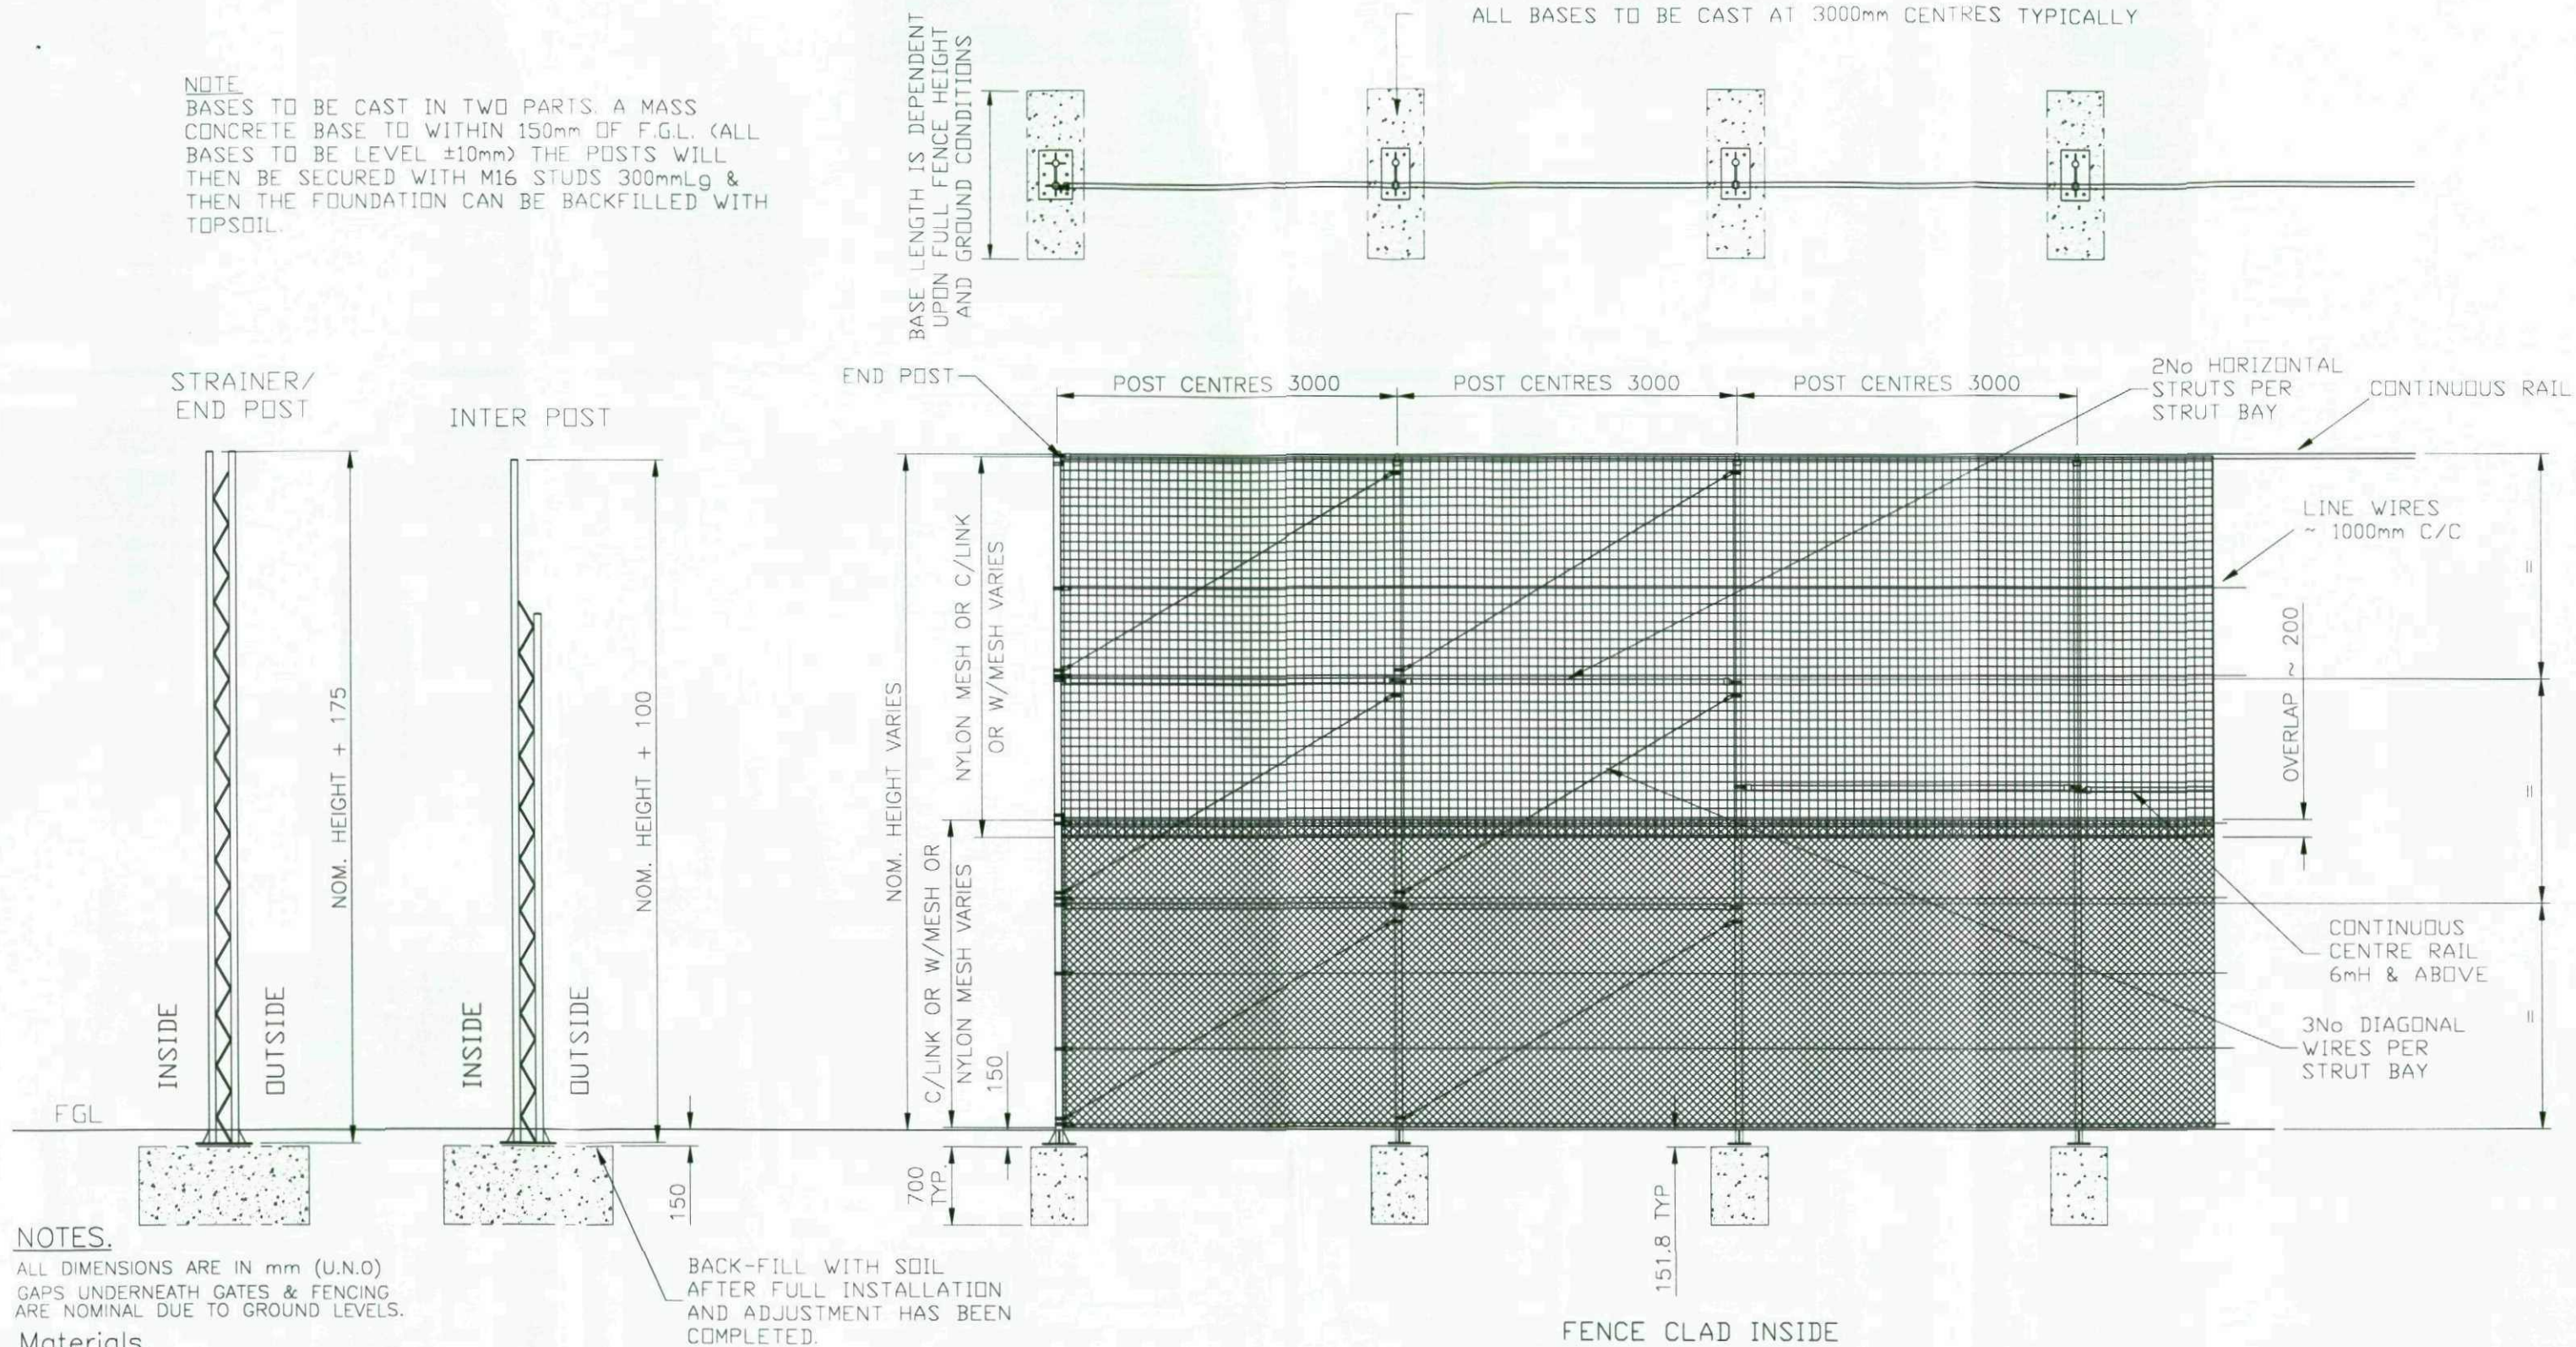

NOTES.

ALL DIMENSIONS ARE IN mm (U.N.O)
GAPS UNDERNEATH GATES & FENCING
ARE NOMINAL DUE TO GROUND LEVELS.

Materials.

POSTS - $\phi 60.3 \times 3.2$ CHS
RAILS - $\phi 41.5 \times 2$ CHS
TENSION WIRE - $\phi 3.15$ HT WIRE

Finish.

GALVANISED TO BS EN ISO 1461:1999
POWDER COATED:

FOR FIXING DETAILS
SEE SHEET 2

Jacksons
FINE FENCING

Stowting Common
Near Ashford,
KENT. TN25 6BN
Telephone : 01233 750393
Fax: 01233 750403
Int. Tel : +44 (0)1233 750393

4	03/08/12
3	23/06/10
2	05/06/10
1	21/10/08
0	19/07/06

Back Fill Note Amended
Tension Wires Updated
Tension Wires Updated
bases now 150mm below
ORIGINAL ISSUE




Drawn SL	
Date	19/07/06
Checked	
Size A3	Scale N.T.S. U.O.

TITLE	SALES DRAWING FOR STANDARD BALLSTOP FENCING
-------	--

CUSTOMER	
ACK No.	

Drawing No.
J2/04041
1 OF 4

This Drawing Is The Property Of H.S. Jackson & Son (Fencing) Ltd.
And May Not Be Copied Or Reproduced In Any Way Without Prior Written Permission.

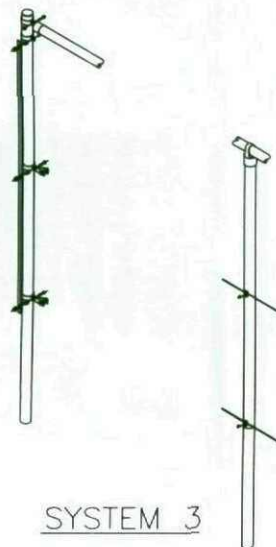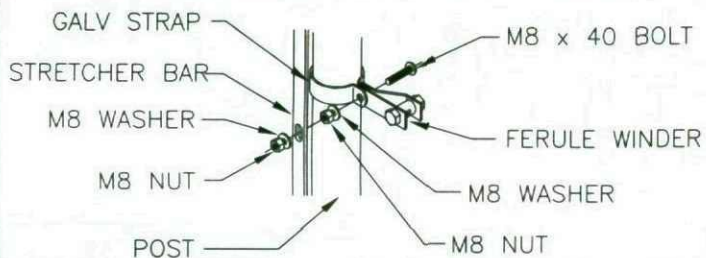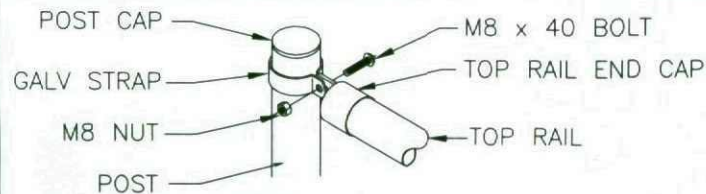


NOTES
ALL DIMENSIONS ARE IN mm (UNO)

INTERMEDIATE STRAINER POSTS TO BE USED ON STRAIGHT RUNS OVER 100m



HORIZONTAL STRUT KITS SUPPLIED FOR 2.75m HIGH & ABOVE TO BE USED AT END OF RUN WHERE STRAINING. KITS CONSISTS OF TOP RAIL & TOP RAIL END CAPS TO BE POSITIONED AT 3rd POINTS

THIS DRAWING IS TO BE USED IN CONJUNCTION WITH INSTALLATION INSTRUCTIONS ON OUR WEBSITE: WWW.JACKSONS-FENCING.CO.UK

DO NOT SCALE - IF IN DOUBT ASK

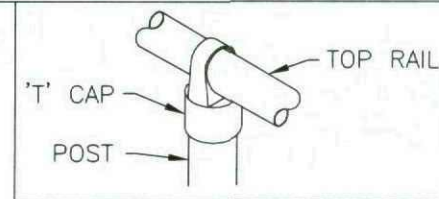

FENCE HEIGHT	No. LINE WIRES
0.9m	1
1.2m - 2m	2
2.4m	3
2.75m-3.6m	4

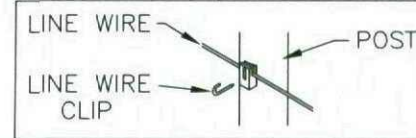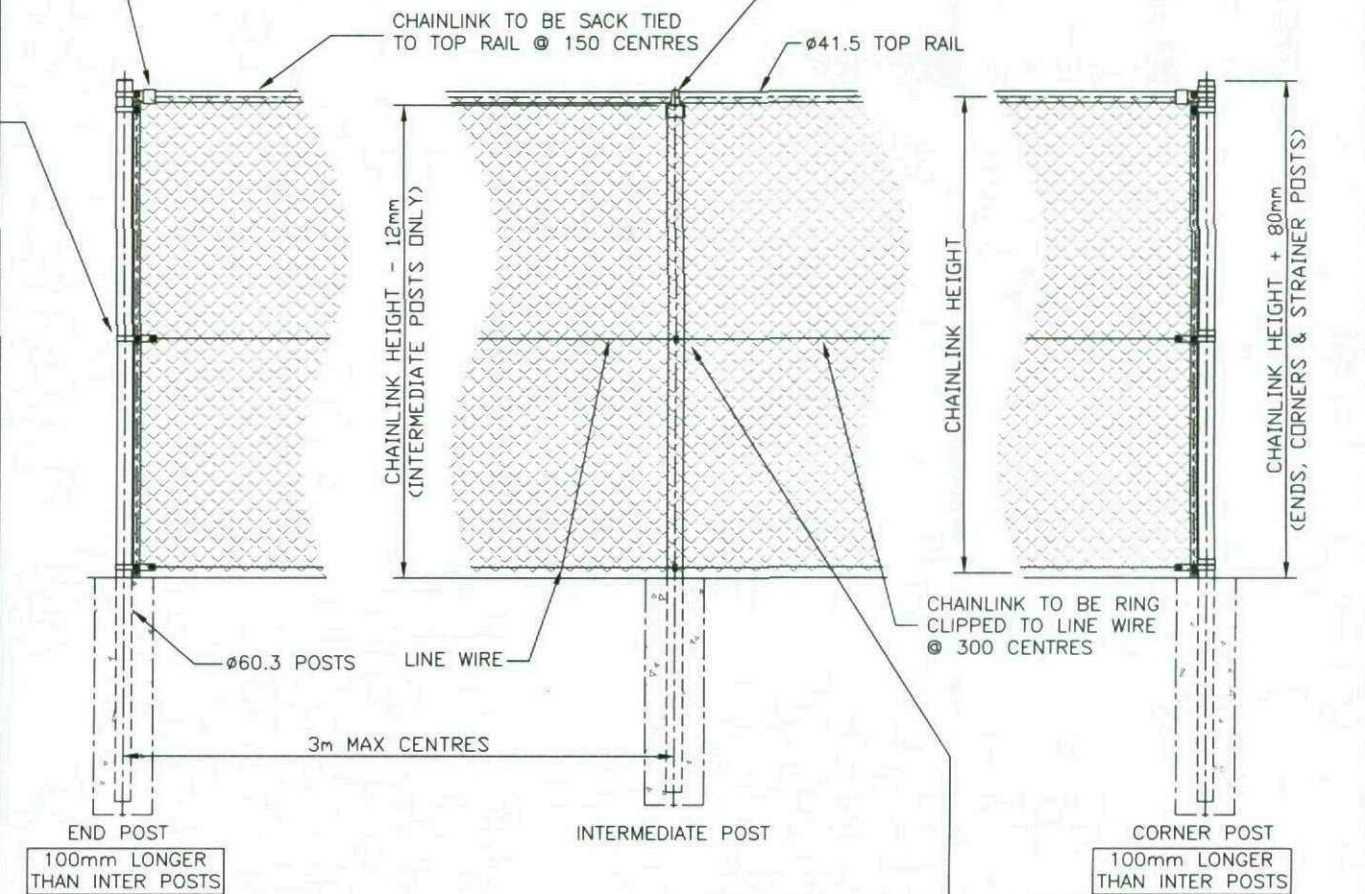

Jacksons
FINE FENCING

Stowling Common
Near Ashford,
KENT. TN25 6BN
Telephone : 01233 750393
Fax: 01233 750403
Int. Tel : +44 (0)1233 750393

This Drawing Is The Property Of H.S. Jackson & Son (Fencing) Ltd.
And May Not Be Copied Or Reproduced In Any Way Without Prior Written Permission.

6	24/04/10	Strut Kit req'd @ 2.75m High
5	22/09/09	ENDS 100mm LONGER
4	03/09/09	UPDATED
3	30/12/05	Strut note added
2	29/09/03	Offset Straps Deleted
1	19/09/01	Thrust Plates Removed

Drawn Y HALL	TITLE	Tubular Chainlink
Date 13/08/98	SYSTEM 3	
Checked	CUSTOMER	Drawing No.
Size A3	Scale N.T.S	98 J2/01024
U.O.S	ACK No.	Sheet 1 of 2