


H.M. LAND REGISTRY		TITLE NUMBER	
		SYK 352462	
ORDNANCE SURVEY PLAN REFERENCE	SE 3009	SECTION L	Scale 1/1250
COUNTY SOUTH YORKSHIRE	DISTRICT BARNSELEY		© Crown copyright 1983

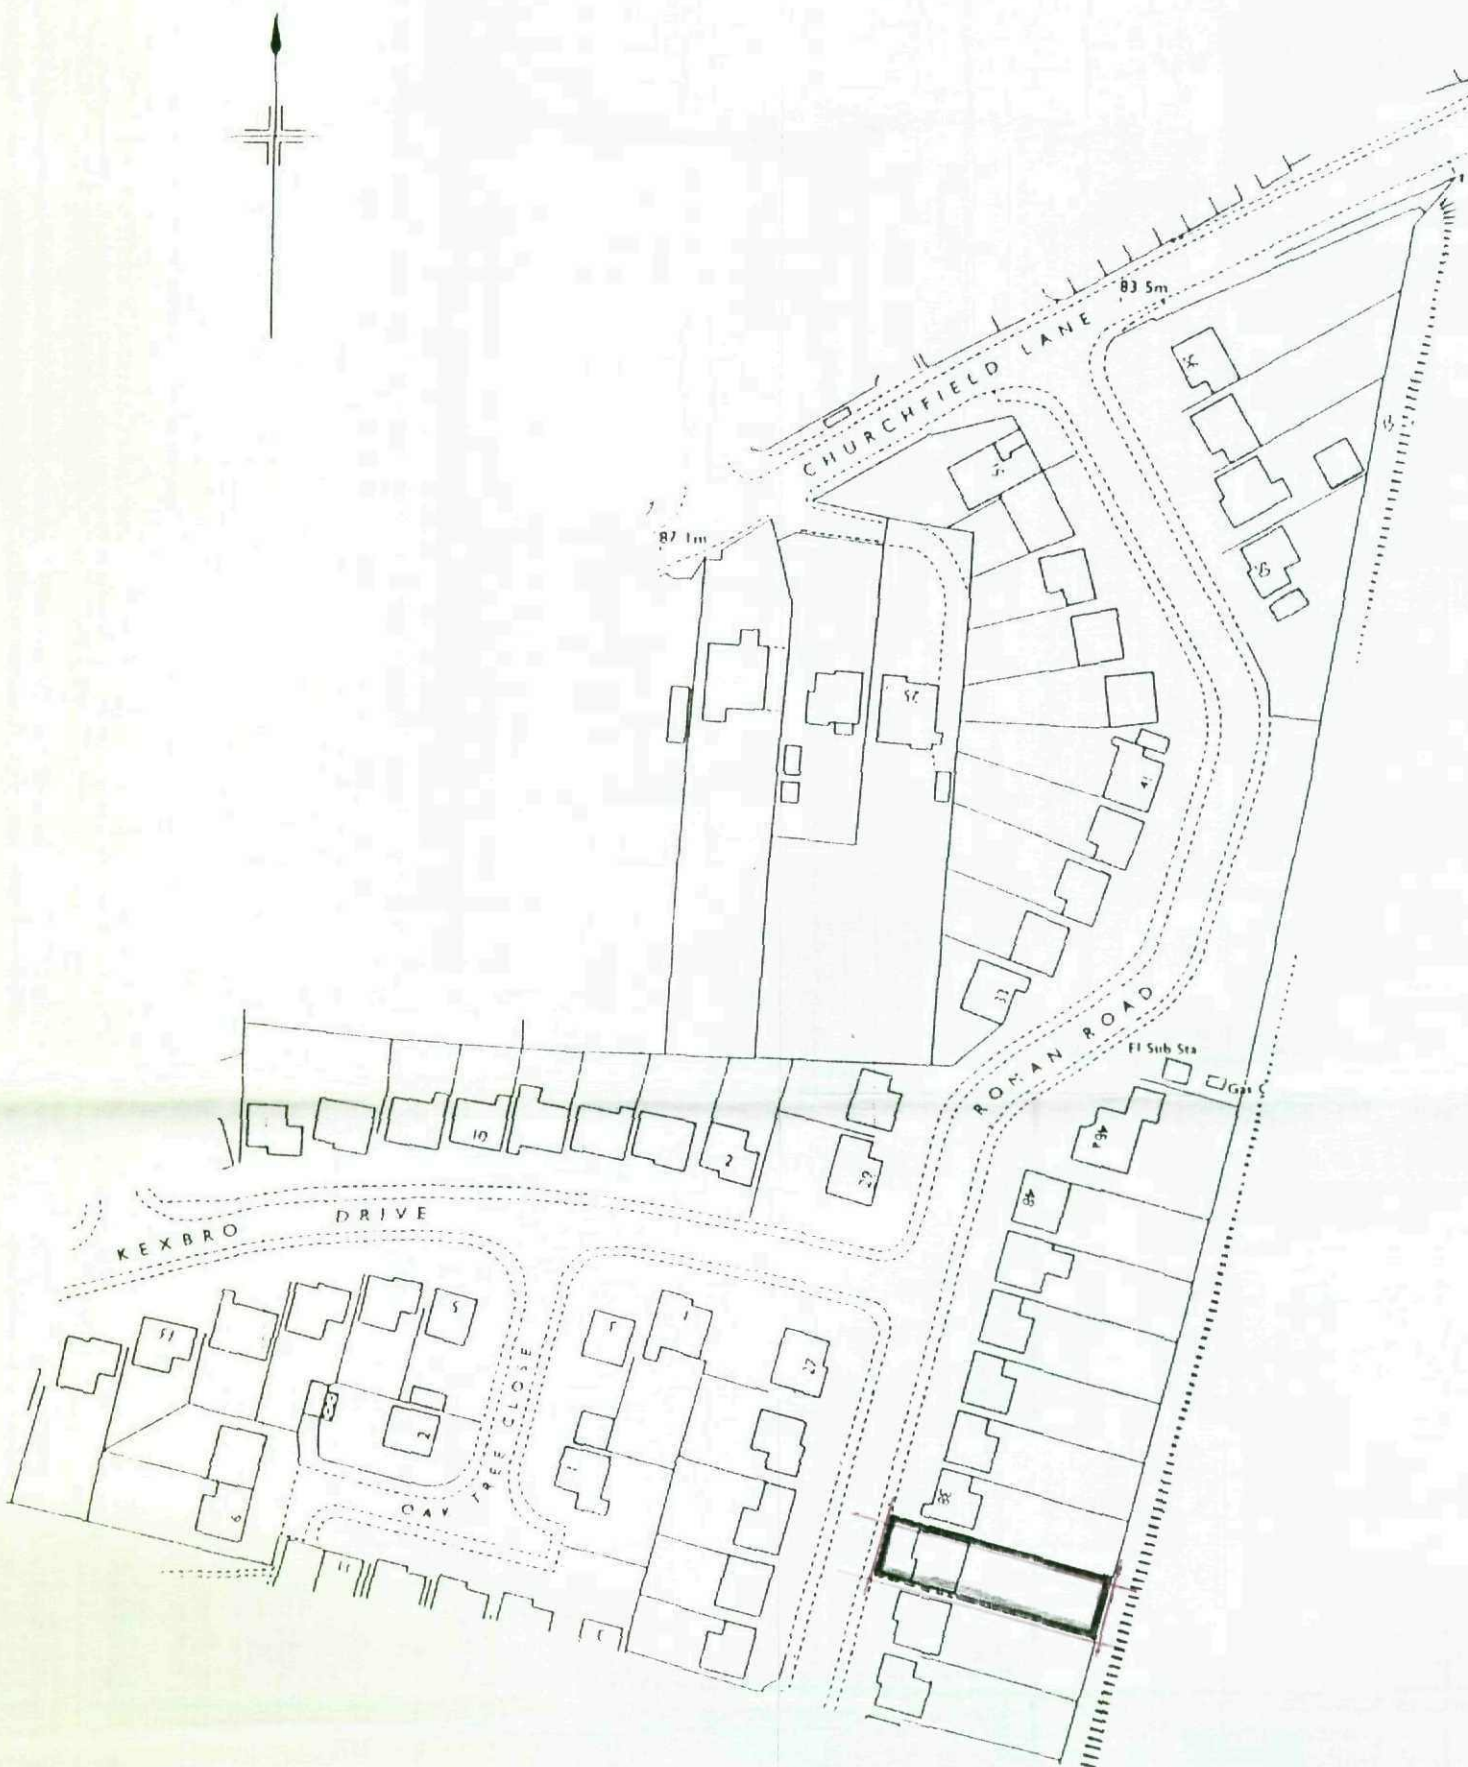

This title plan shows the general position of the boundaries; it does not show the exact line of the boundaries. Measurements scaled from this plan may not match measurements between the same points on the ground. For more information see Land Registry Public Guide 7 - Title Plans.

This official copy shows the state of the title plan on **18 January 2005 at 13:58:29**. It may be subject to distortions in scale.

Under s.67 of the Land Registration Act 2002, this copy is admissible in evidence to the same extent as the original, dated on 18 January 2005.

© Crown copyright. Produced by HMLR. Further reproduction in whole or part is prohibited without the prior written permission of Ordnance Survey. Licence Number GD272728.

This title is dealt with by the **Nottingham (East) District Land Registry**.