


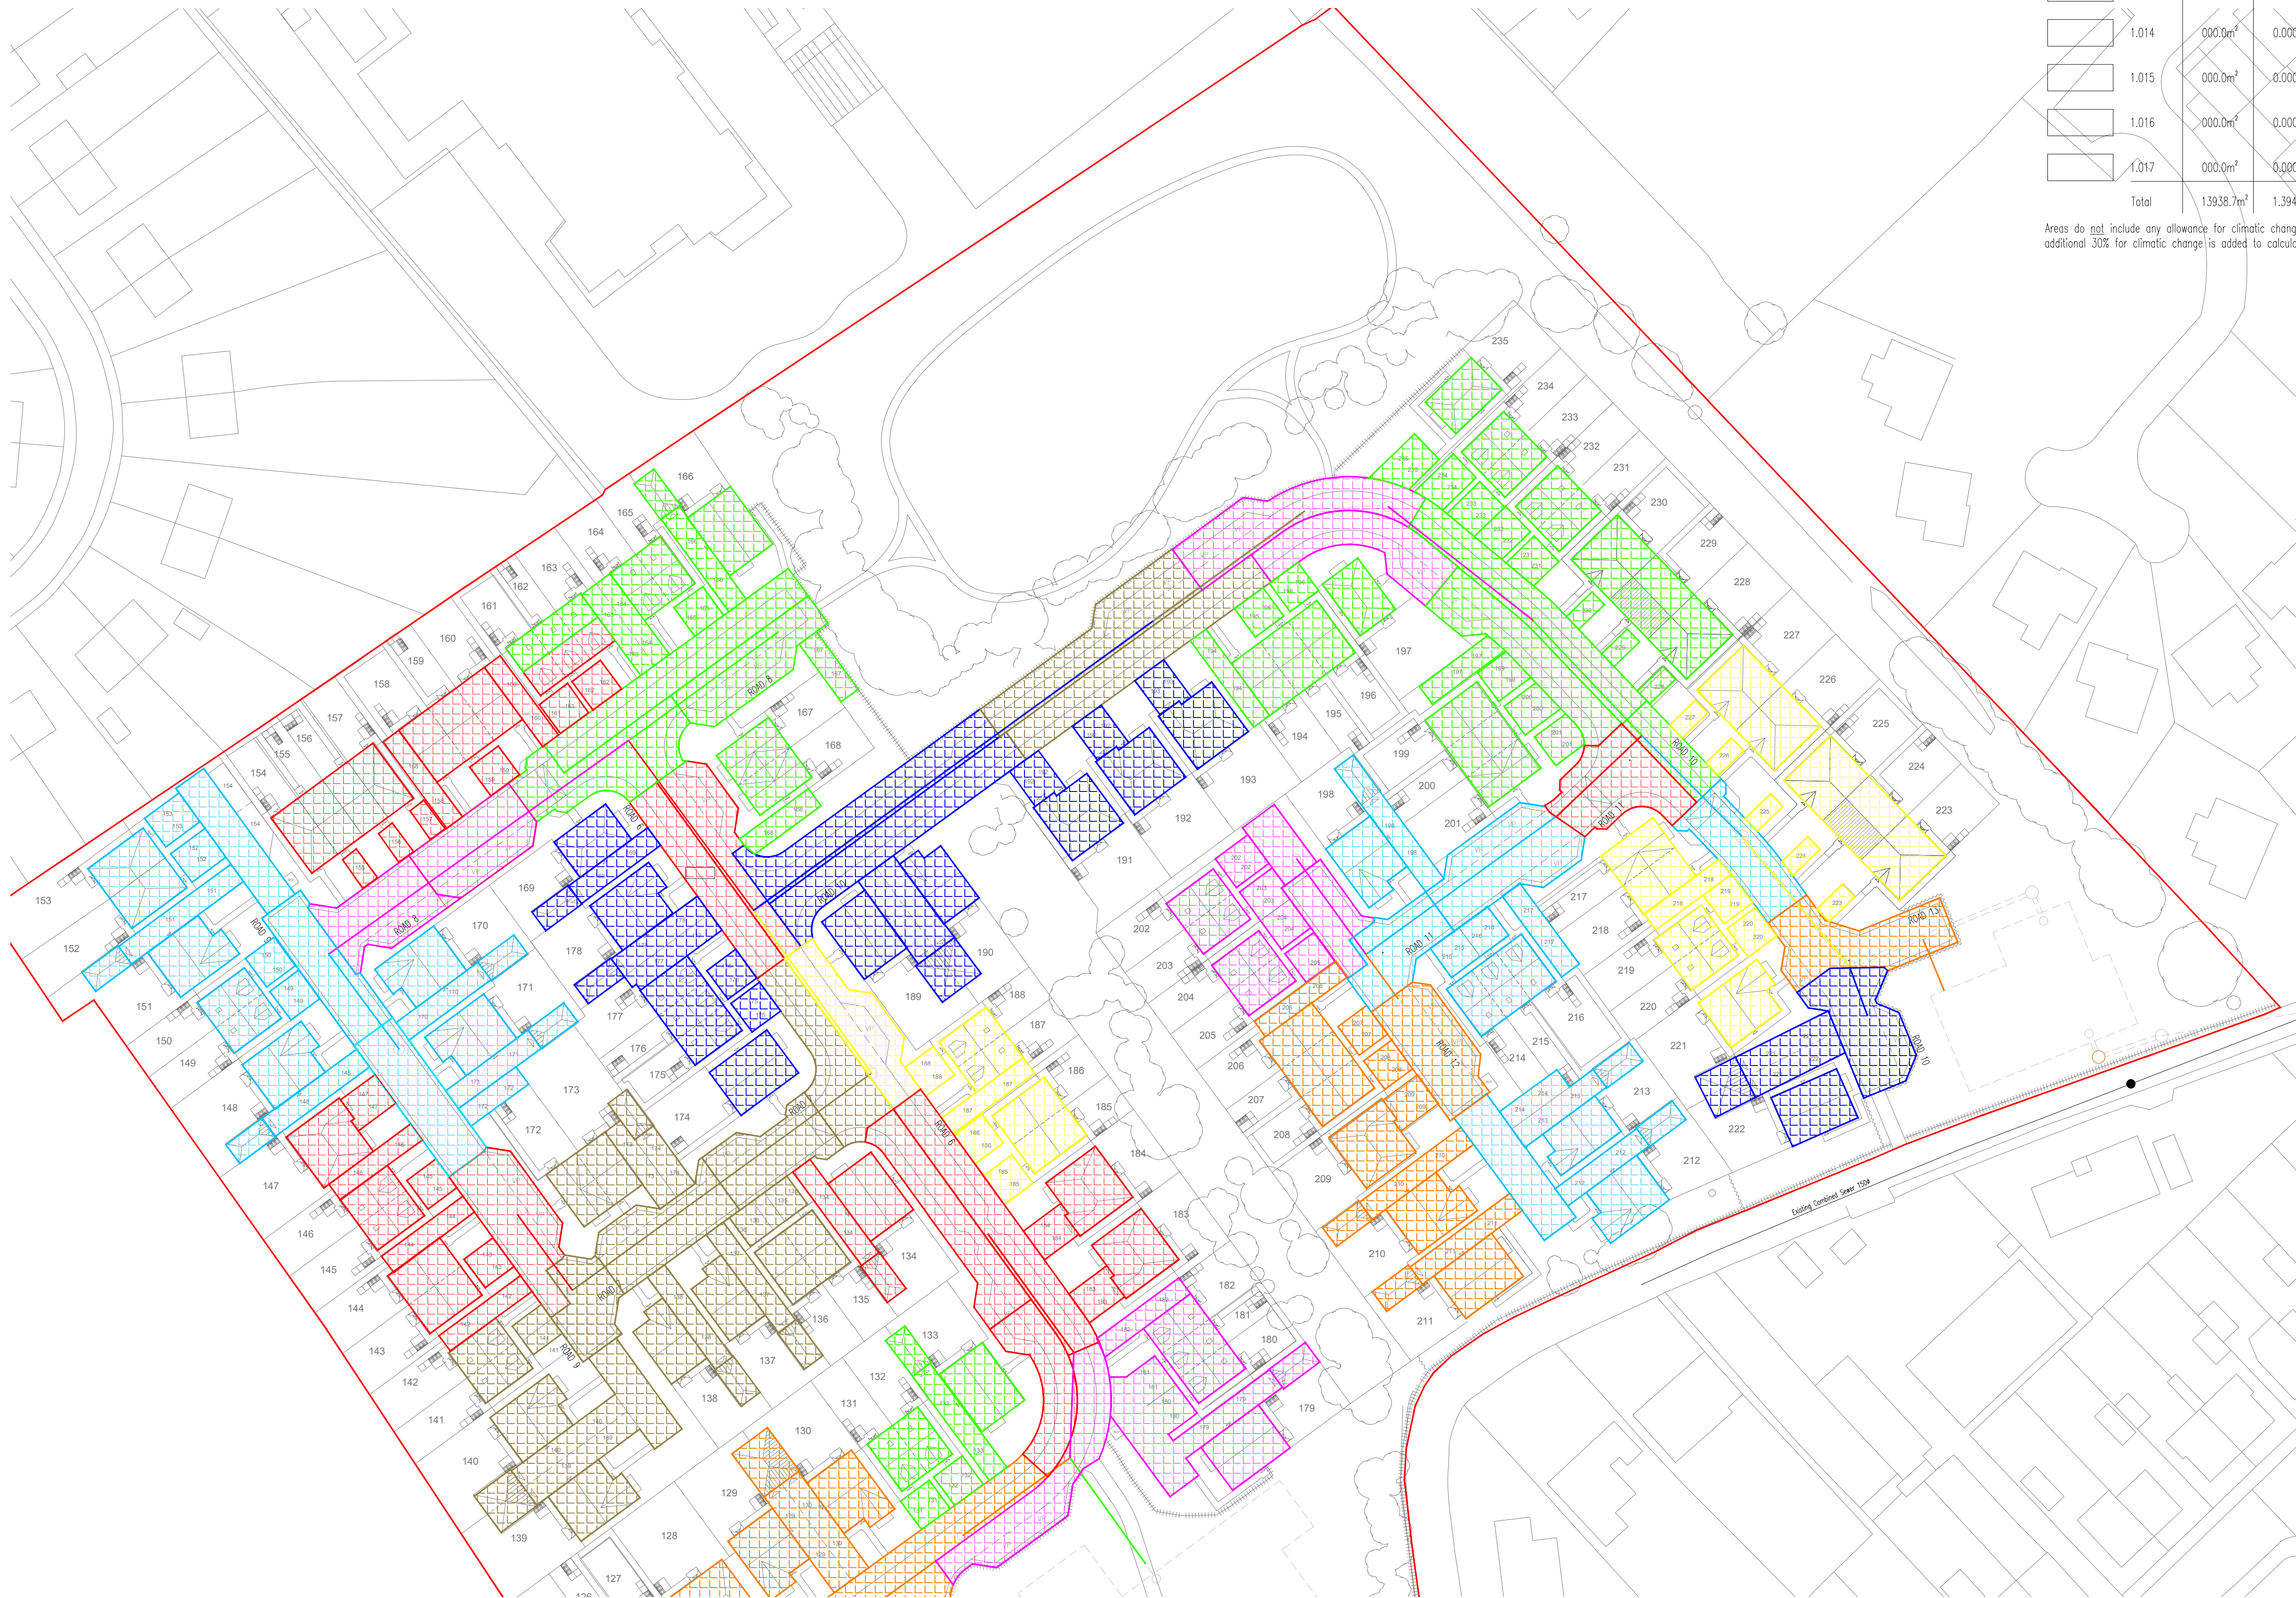

		m ²	ha
	1.011	183.4m ²	0.018ha
	1.012	000.0m ²	0.000ha
	1.013	000.0m ²	0.000ha
	1.014	000.0m ²	0.000ha
	1.015	000.0m ²	0.000ha
	1.016	000.0m ²	0.000ha
	1.017	000.0m ²	0.000ha
Total		13938.7m ²	1.394ha

Areas do not include any allowance for climatic change. An additional 30% for climatic change is added to calculations only.

NOTES

ATTENTION IS DRAWN TO THE REQUIREMENTS OF THE CONSTRUCTION DESIGN AND MANAGEMENT REGULATIONS 2015 AND THE DUTIES AND RESPONSIBILITIES CONTAINED THEREIN

NETWORK 2

		m ²	ha
	1.000	619.3m ²	0.062ha
	1.001	1626.0m ²	0.163ha
	1.002	425.1m ²	0.042ha
	2.000	1290.4m ²	0.129ha
	2.001	296.4m ²	0.030ha
	3.000	1092.1m ²	0.109ha
	2.002	895.2m ²	0.089ha
	1.003	1555.6m ²	0.156ha
	1.004	403.4m ²	0.040ha
	1.005	000.0m ²	0.000ha
	1.006	362.4m ²	0.036ha
	1.007	1589.1m ²	0.159ha
	4.000	367.6m ²	0.037ha
	5.000	787.5m ²	0.079ha
	4.001	1034.4m ²	0.103ha
	4.002	170.7m ²	0.017ha
	1.008	136.6m ²	0.014ha
	1.009	737.4m ²	0.074ha
	6.000	366.1m ²	0.037ha
	1.010	000.0m ²	0.000ha

B	RJ	23.12.22	Revised to new planning layout 11.10.22	RJ	MI
A	JMG	27.06.22	Revised to Millers Layout		MI
/	JMG	27.05.22	Issued for approval	DJG	MI
Rev	By	Date	Revision	Chk	Apvd

ARP ASSOCIATES
Chartered Consulting Engineers

Northwest House • 5 & 6 Northwest Business Park • Servia Hill, Leeds • LS6 2QH
☎ 0113 245 8498 ☎ 0113 244 3864 ✉ leeds@arpassociates.co.uk ✉ www.arpassociates.co.uk
ARP Associates is a trading division of ARP Geotechnical Ltd, a company registered in England and Wales with company number 3770311, whose registered office is at 5/6 Northwest Business Park, Servia Hill, Leeds LS6 2QH

TITLE

IMPERMEABLE AREA PLAN
NETWORK TWO

PROJECT

GYPSY LANE,
WOMBWELL

CLIENT

MILLER HOMES
(YORKSHIRE) LTD

DRAWING STATUS

PRELIMINARY

Scale	Date	Drawn
1:500 @ A1	MAY 22	DJG
	Chk.	MI

Drg. No.	Rev
0425/87/09.02	B

SUBJECT TO THE
APPROVAL OF
ALL RELEVANT
AUTHORITIES