


PLAN SHOWING PARKING.

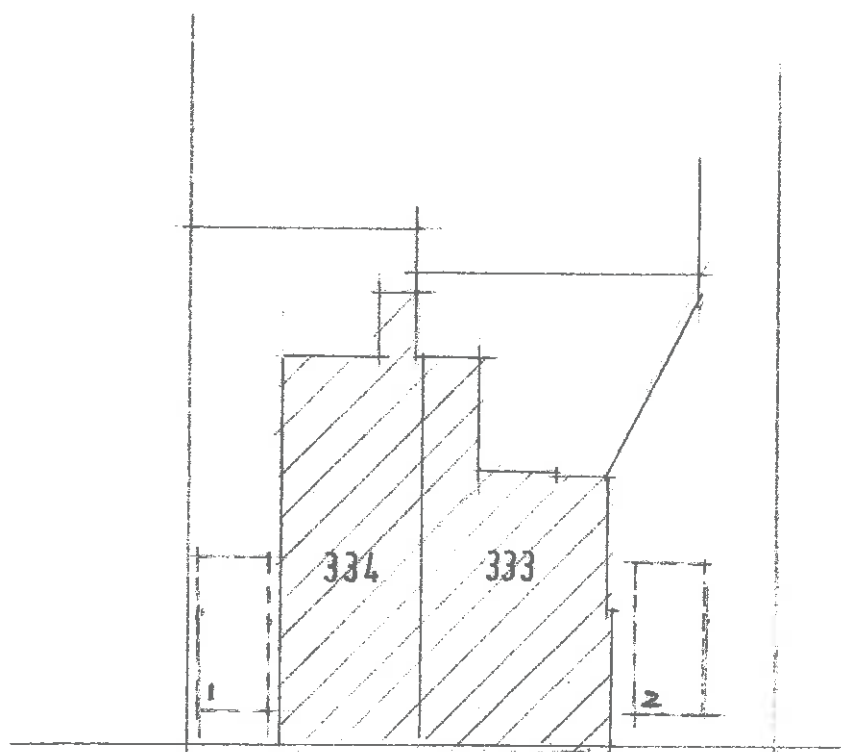

SHEFFIELD ROAD

REVISED PLAN SHOWING
2ND PARKING SPACES.

ROCKINGHAM

NEW ROAD SECTION

3rd PAULING
SPACES ALLOCATED
TO DEVELOPMENT

RETAINING WALL
TO BOUNDARY

CAR PARK

ROCKINGHAM ROW

SITE

SHEFFIELD ROAD (A.61)

SCALE 1:1000

