


SITE DEVELOPMENT PLAN 1-500
ROUGHBIRCHWORTH LANE
OXSPRING

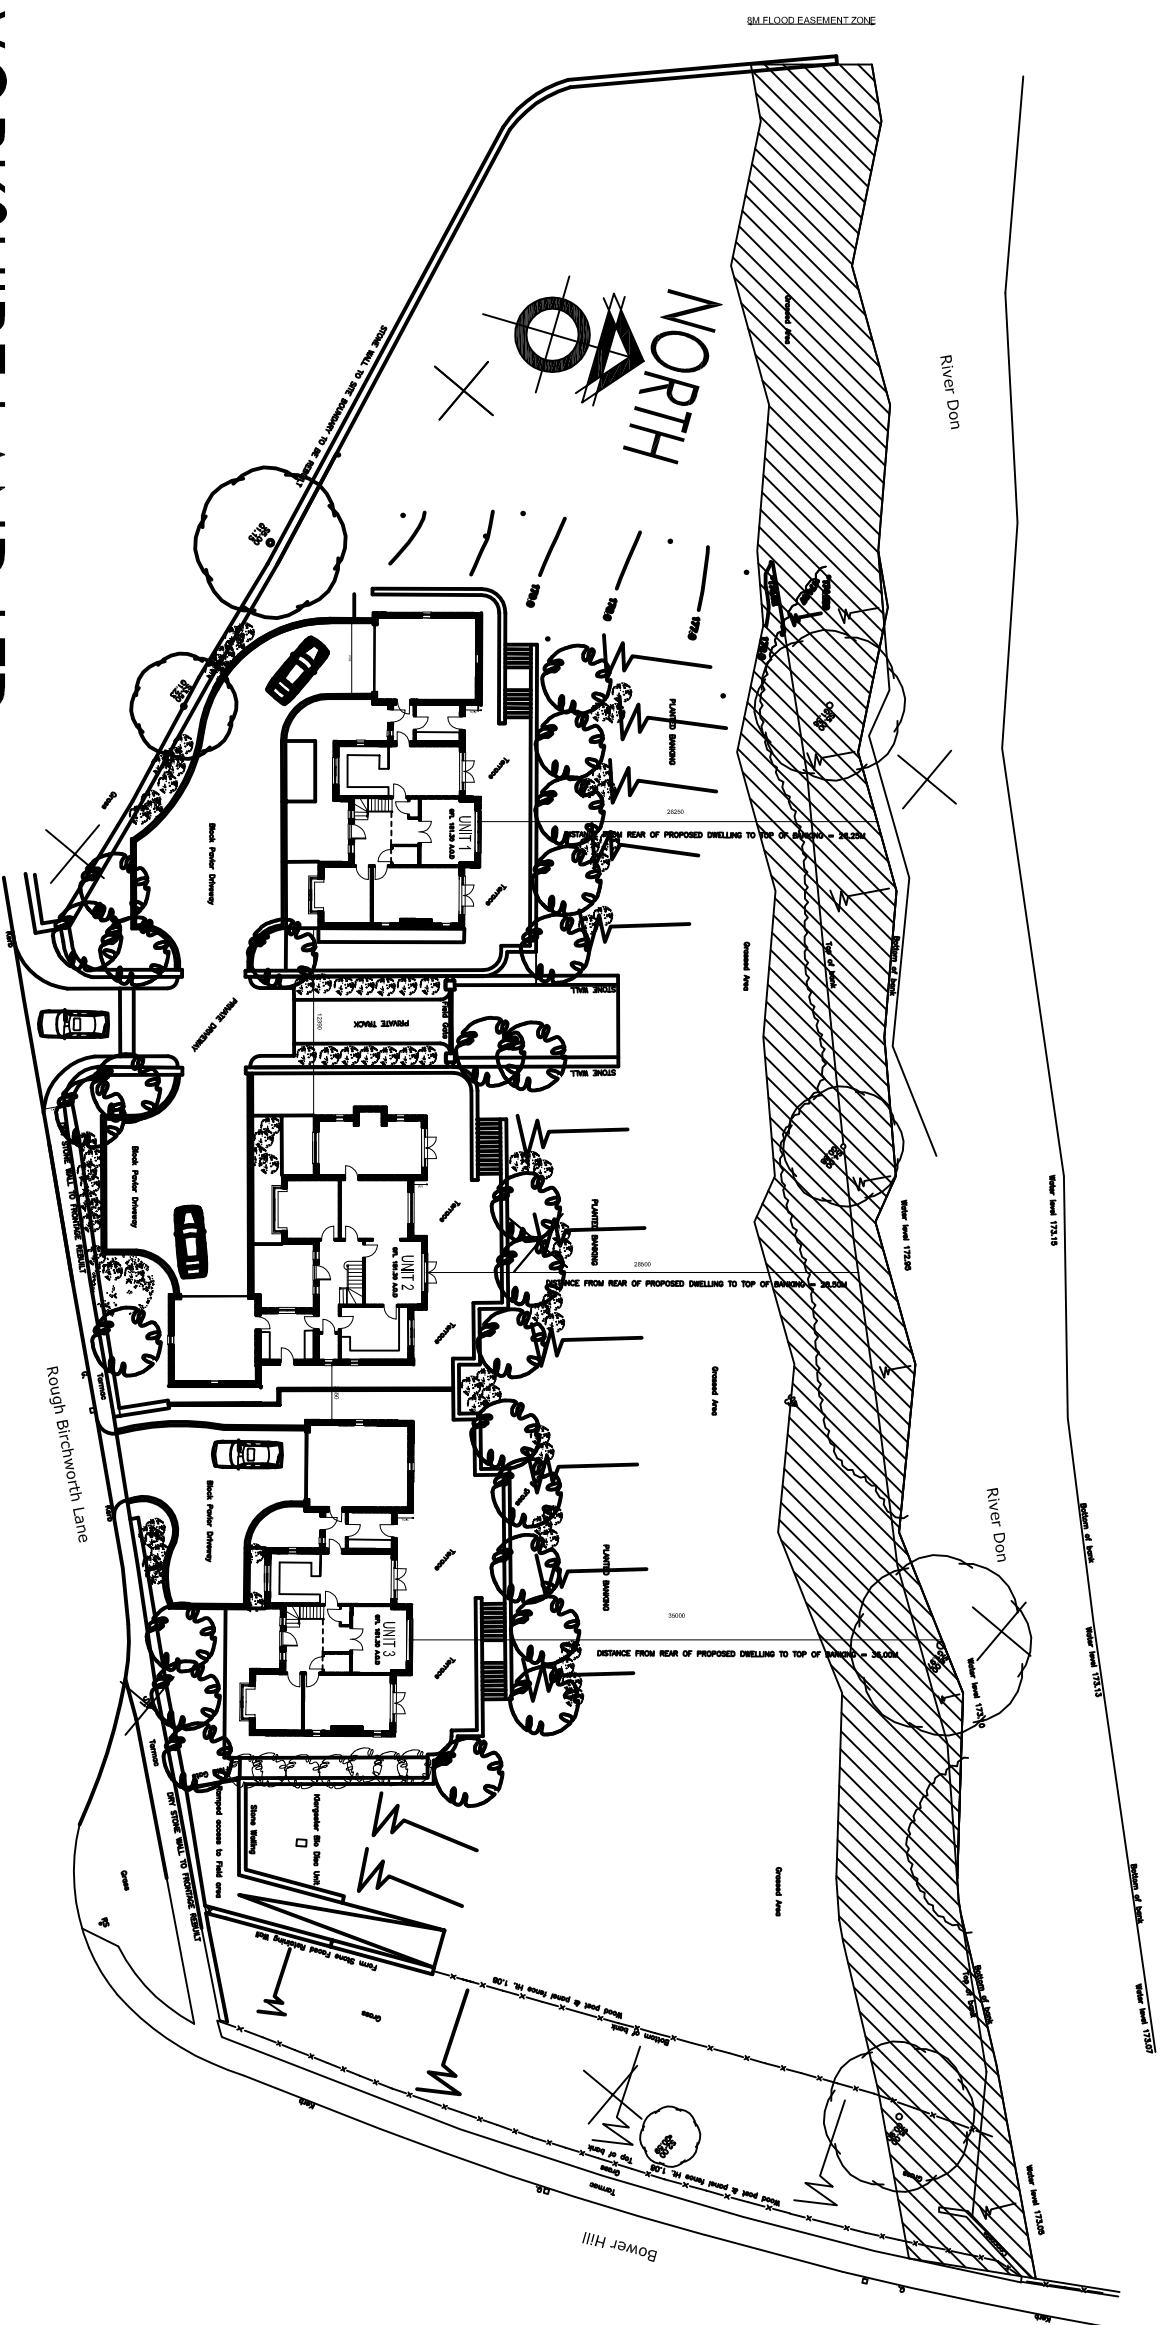

YORKSHIRE LAND LTD


