


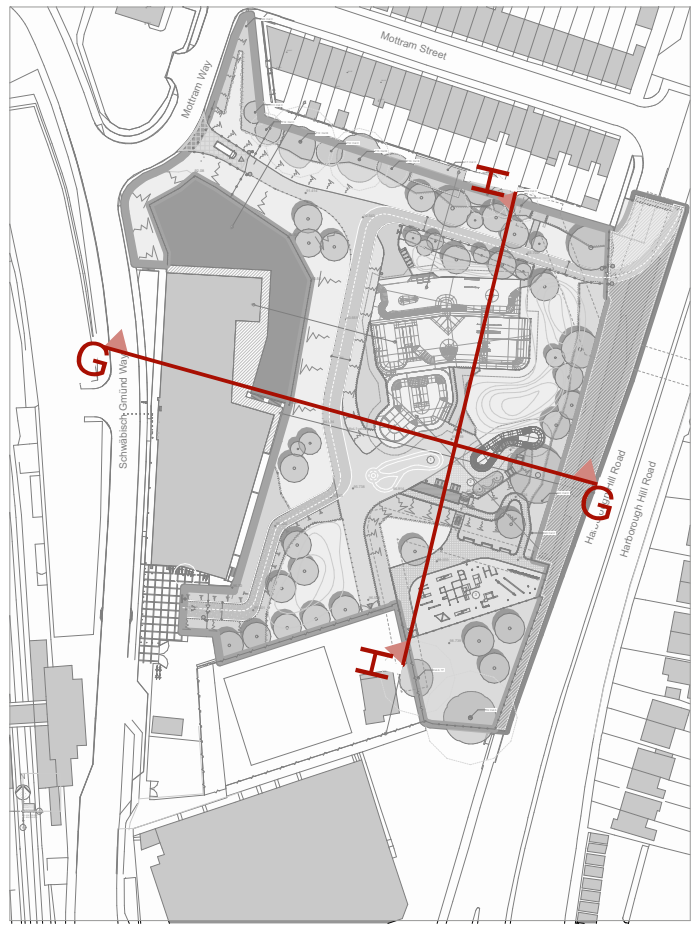


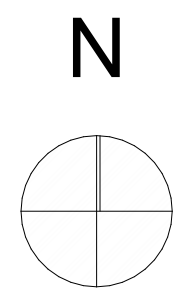

1:2000 Key plan

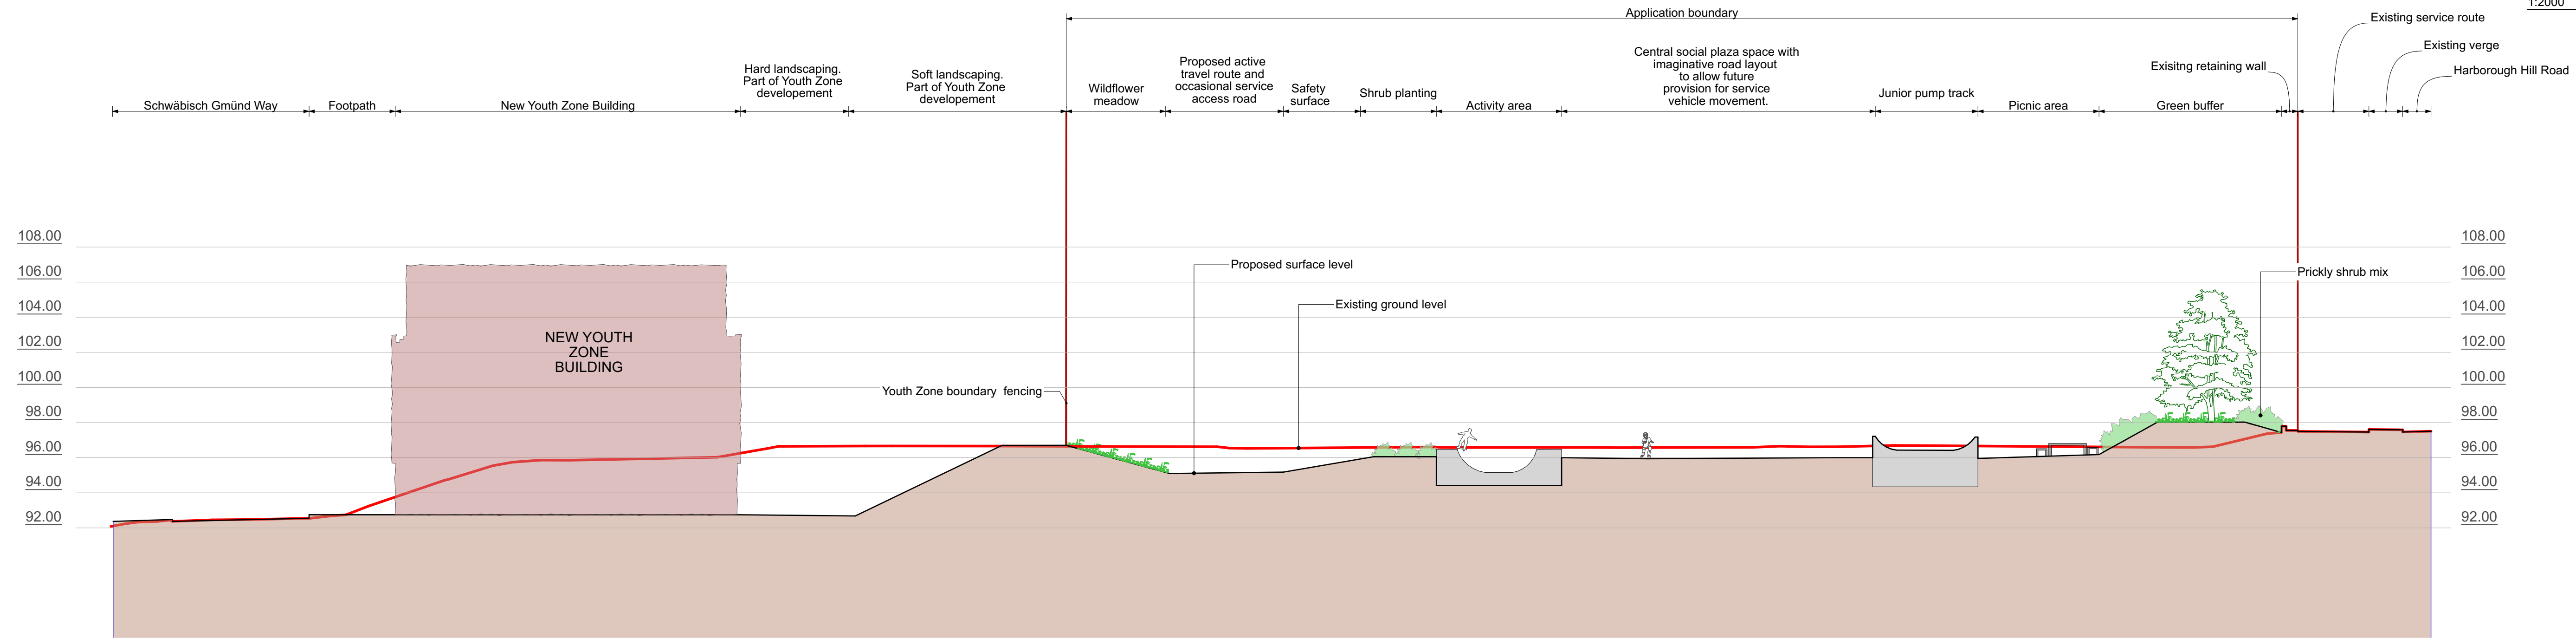

Section GG
1:200

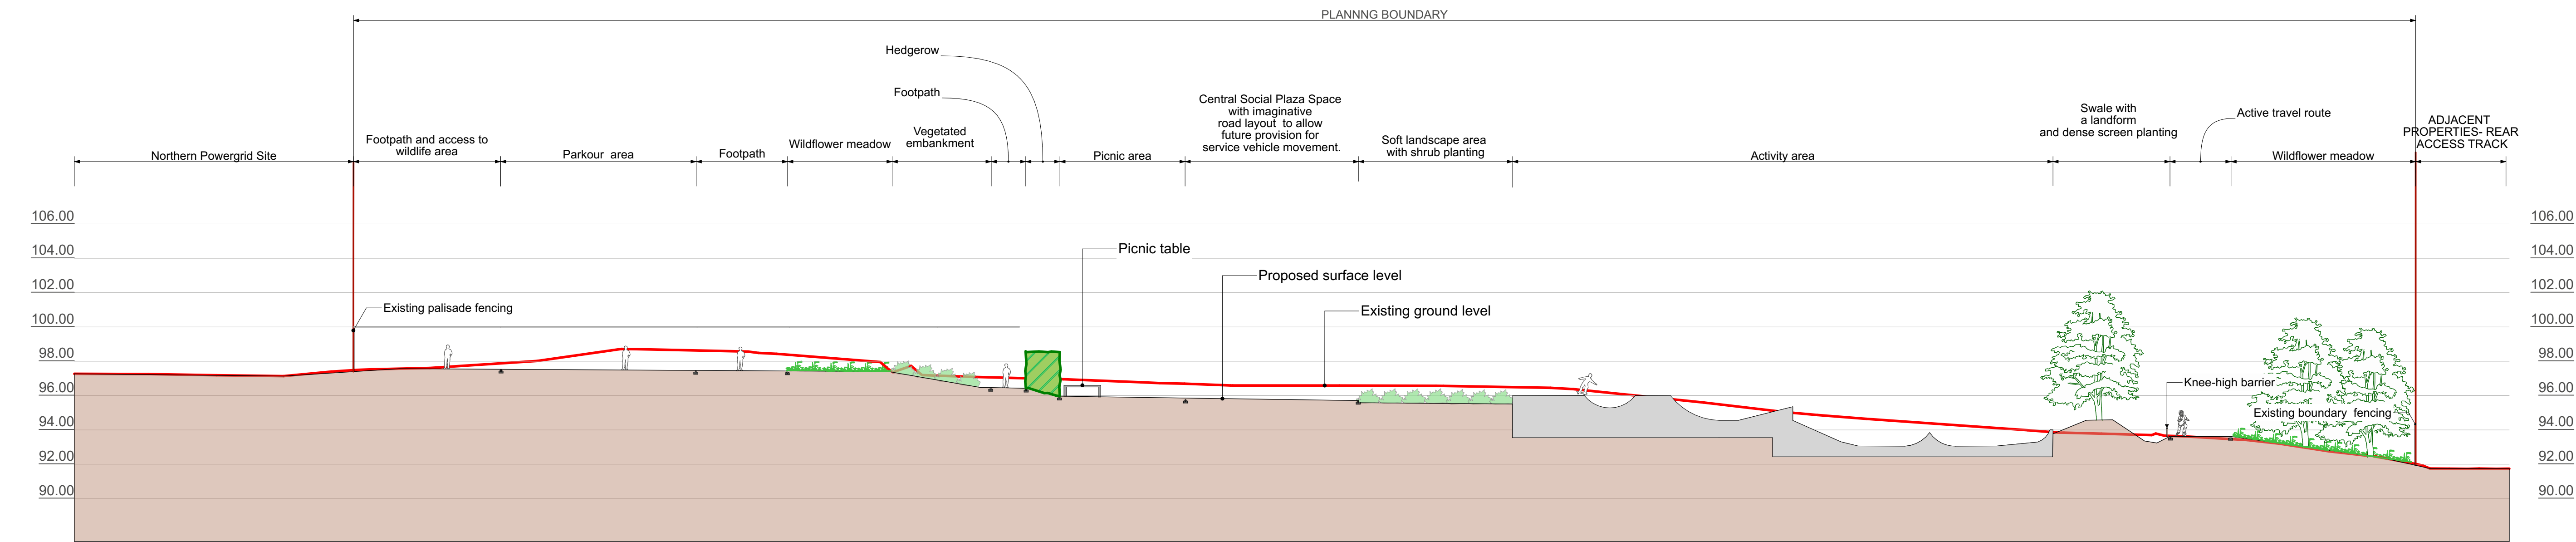

Section HH
1:200