


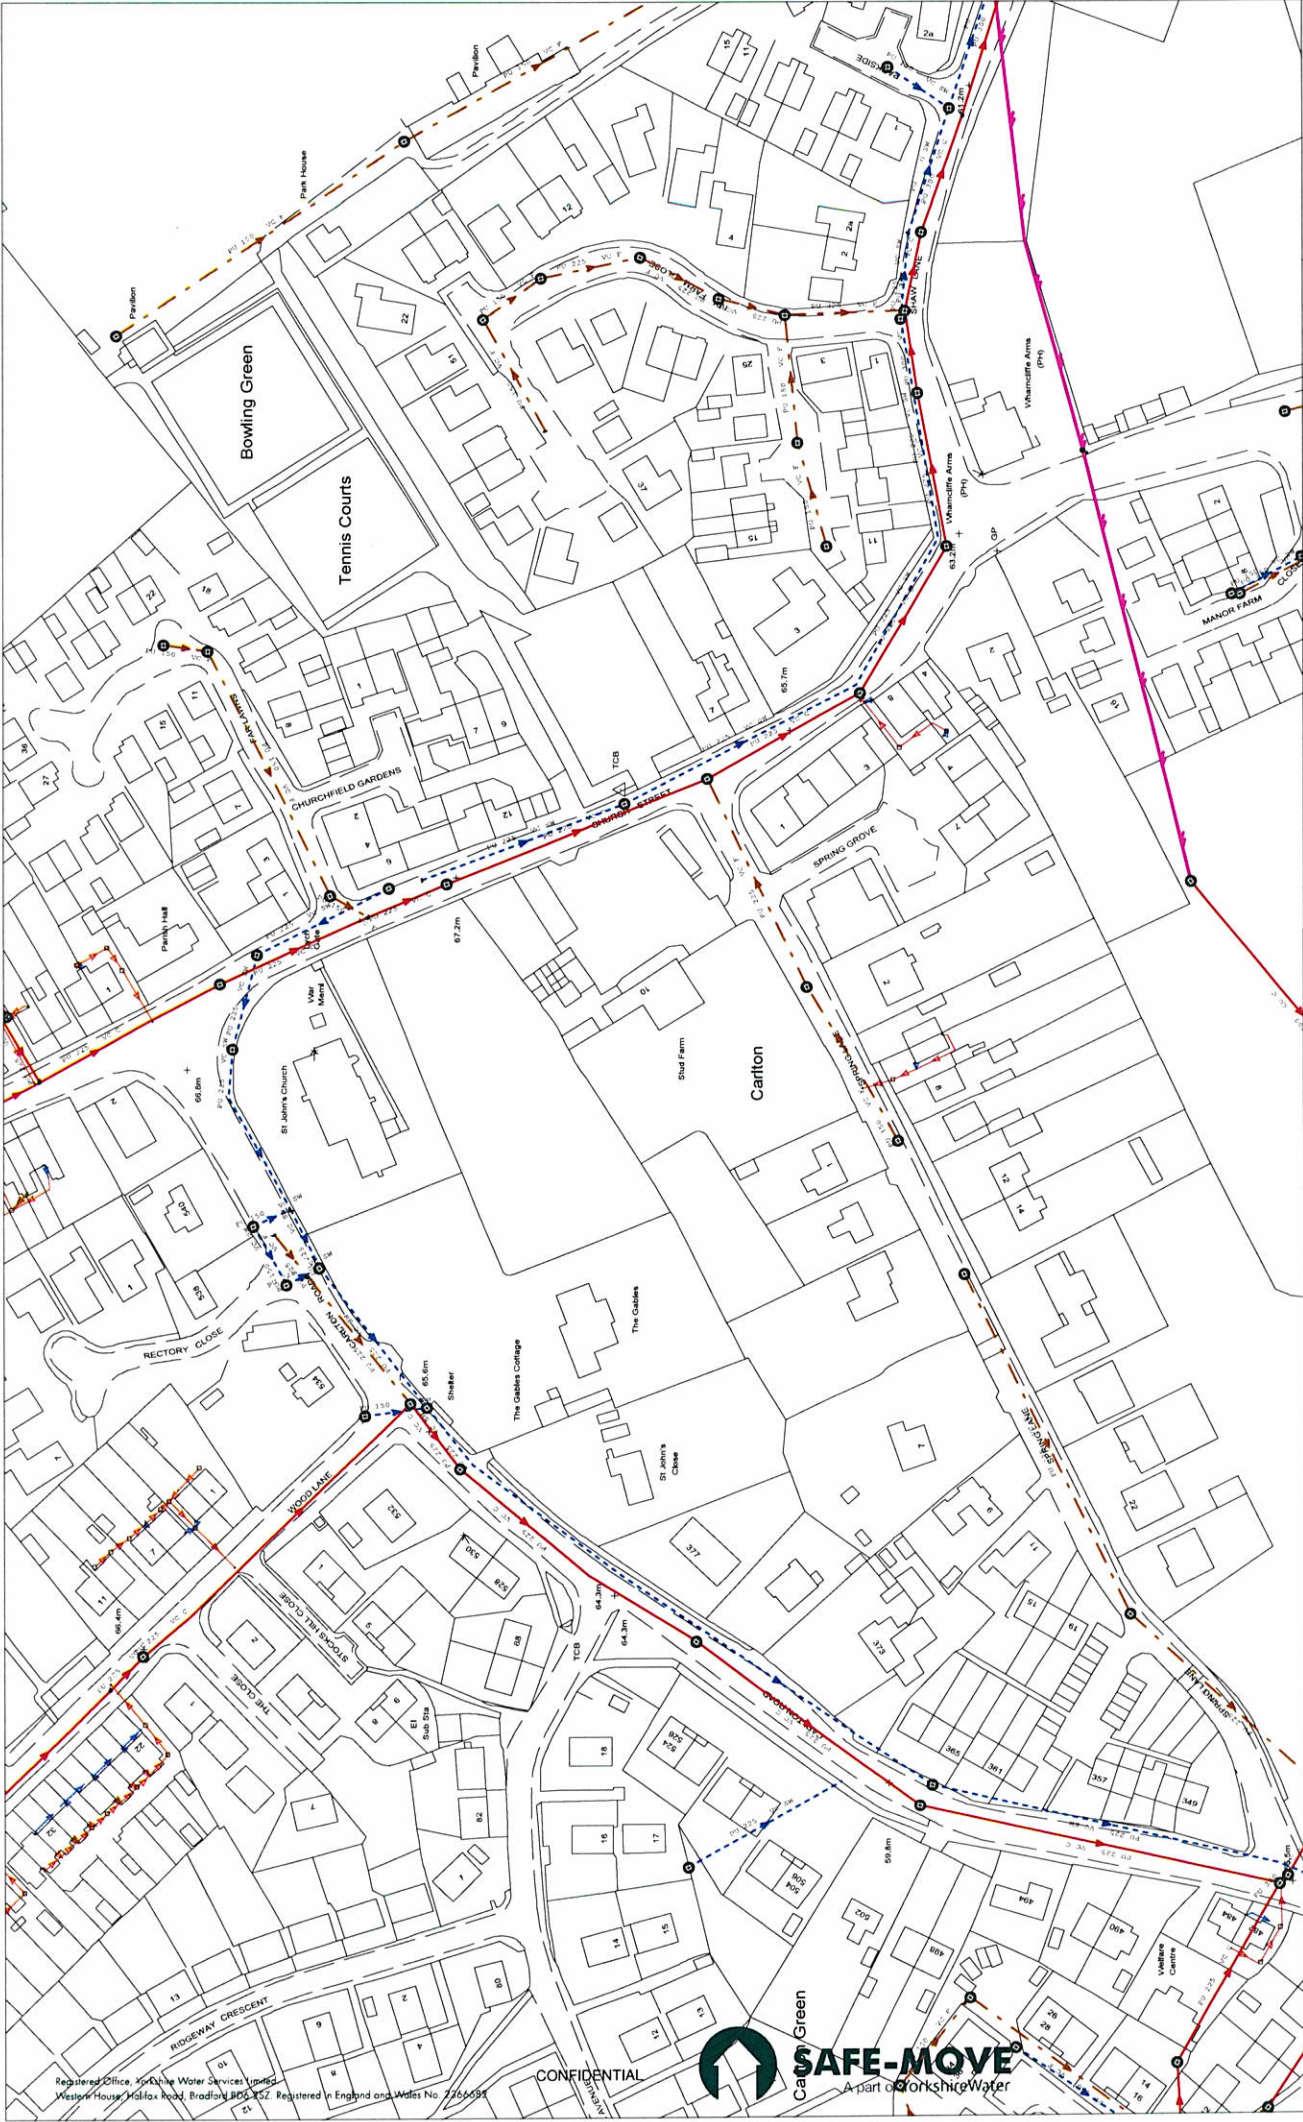

435205 : 409808		Map Name : SE3605NW Yorkshire Water, PO Box 500, Halifax Road, Bradford BD6 2LZ Contact Name : M Thwaite Contact Tel :	Title Notes	Partial Key Foul Sewer = F Combined Sewer = C Surface Water Sewer = SW Trade Sewer = TD Partially Separate = PS	Date Req : 29/09/2010, 15:40:21 Source : Sewer Network Enquiry	Date Gen : 29/09/2010, 15:40:29
		(OS) COPYRIGHT STATEMENTS: Reproduced by permission of Ordnance Survey on behalf of HMSO © Crown copyright and database 2004. All rights reserved Ordnance Survey Licence number 100019599				
UNP: Undefined		Originator: M Thwaite, Safe Move.				

Sewer Legend

	Combined Sewer		S24 Combined Sewer
	Surface Water Sewer		S24 Surface Water Sewer
	Foul Sewer		S24 Foul Sewer
	Section 104 Sewer		Public Rising Main
	Pumping Station		Abandoned Sewer
	Public Sewage Treatment Works		Syphon Sewer & Vacuum Sewer
		+	Property Identifier

Water Legend

	Water Main 4" and below
	Water Main 4" and above
	Raw Water Main
	Private Water Main
	Fire Hydrant
	Pumping Station