
Station	Easting	Northing	Level
S1	434935.100	406009.281	100.088
S2	434926.800	405997.211	100.484
S3	434968.881	405989.737	101.939
S4	434975.607	406011.544	100.948
S5	434980.405	405983.856	101.892
S6	434962.948	405998.189	101.621
S7	434982.697	406024.898	100.224
S8	434963.325	406032.777	100.013
S9	434953.095	406020.561	100.601
S10	434945.823	406003.782	100.819
S11	435064.450	406021.010	93.445
S12	435031.615	405957.901	99.822

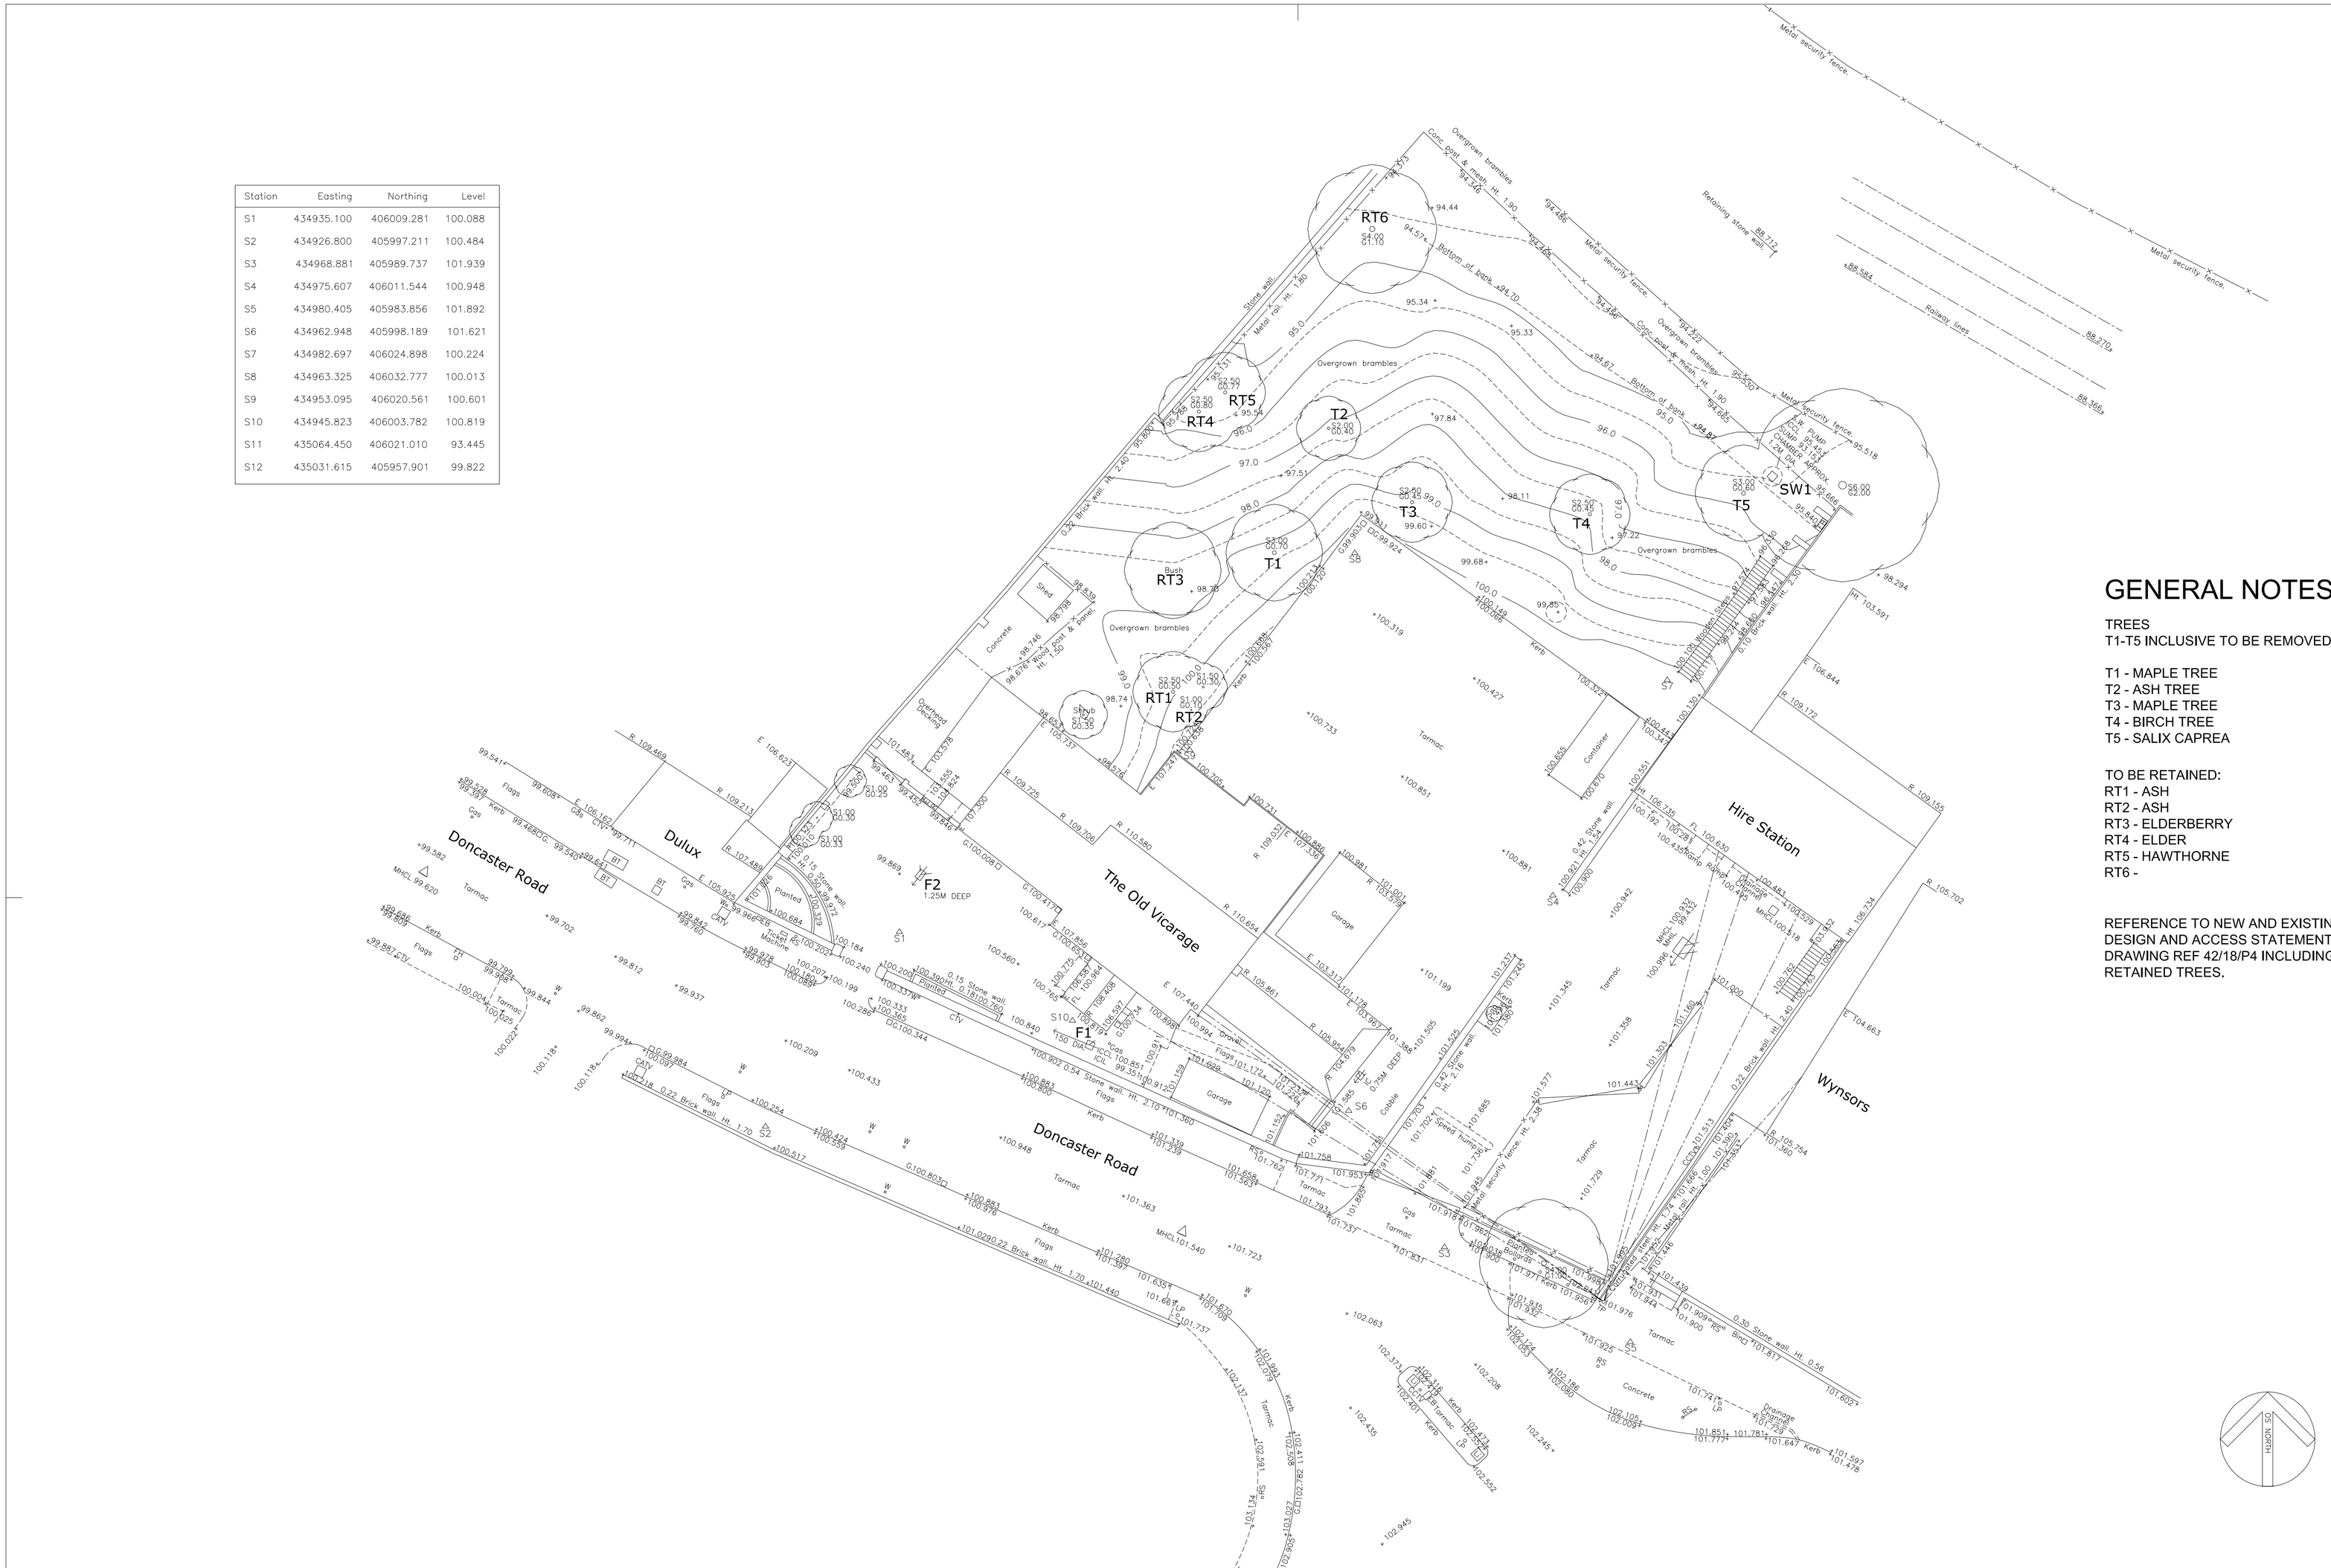

GENERAL NOTES

TREES
T1-T5 INCLUSIVE TO BE REMOVED.

T1 - MAPLE TREE
T2 - ASH TREE
T3 - MAPLE TREE
T4 - BIRCH TREE
T5 - SALIX CAPREA

TO BE RETAINED:
RT1 - ASH
RT2 - ASH
RT3 - ELDERBERRY
RT4 - ELDER
RT5 - HAWTHORNE
RT6 -

REFERENCE TO NEW AND EXISTING TREES IN DESIGN AND ACCESS STATEMENT AND ON DRAWING REF 42/18/P4 INCLUDING PROTECTION OF RETAINED TREES.

ARCHITECTS
BARNSLEY BURLEY-IN-WHARFEDALE

1. THIS DRAWING AND THE COPYRIGHTS AND PATENTS THEREIN ARE THE PROPERTY OF NUTTALL YARWOOD & PARTNERS LIMITED REGISTERED IN ENGLAND AND WALES No. 4631338 AND MAY BE USED OR REPRODUCED ONLY UNDER CONTRACT.

2. CONTRACTORS AND SUB-CONTRACTORS MUST CHECK AND AGREE ALL DIMENSIONS BEFORE PREPARING SHOP DRAWINGS OR COMMENCING WORK ON SITE

3. CONTRACTORS ARE RESPONSIBLE FOR INFORMING THE ARCHITECT OF ANY DISCREPANCY DISCOVERED ON THIS DRAWING OR BETWEEN THIS DRAWING AND ANY OTHER RELATED DOCUMENT ISSUED UNDER THE STANDARD FORM OF CONTRACT IN RESPECT OF THE WORK.

4. WRITTEN DIMENSIONS ONLY ARE TO BE USED FROM THIS DRAWING. IF IN ANY DOUBT ASK FOR CLARIFICATION.

Notes.

Revisions.

Date	Suffix	Description	Date	Suffix	Description

NUTTALL YARWOOD & PARTNERS LIMITED
CHARTERED ARCHITECTS
The Grove, High Street, Dodworth, Barnsley, S75 3RQ. Tel: 01226 206771. Fax: 01226 200989. E-mail: nyp.barnsley@btconnect.com
120 Main Street, Burley-in-Wharfedale, LS29 7JX. Tel: 01943 864441. Fax: 01943 862300. E-mail: nyp.bradford@btconnect.com

Project. PROPOSED RESIDENTIAL DEVELOPMENT & CONVERSION OF OFFICES APARTMENTS 76 DONCASTER RD, BARNSLEY	Client. MR. K. SYKES		
Drawing Title. SITE SURVEY AND TREE SURVEY	Date. OCTOBER 2012	Scale. A1 @ 1:200	
	Ref. 42/18	Dwg. No. S3	Rev.