



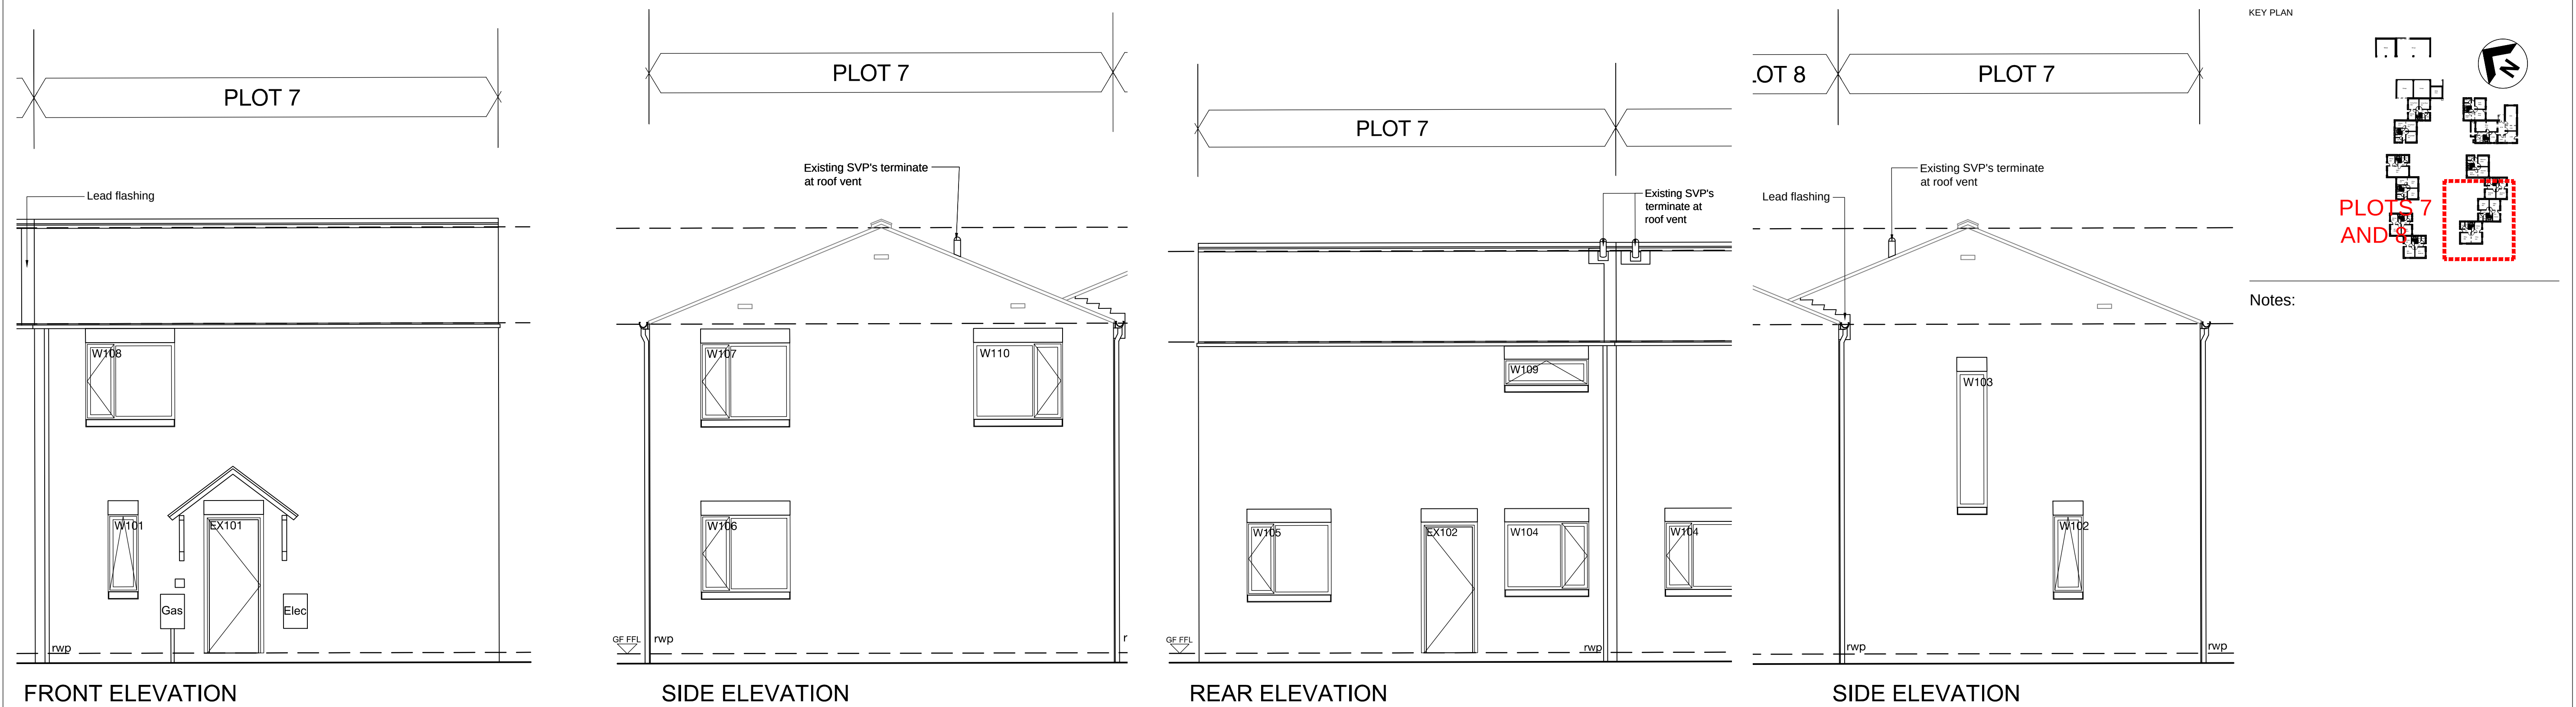

PLOT 07 EXISTING ELEVATIONS

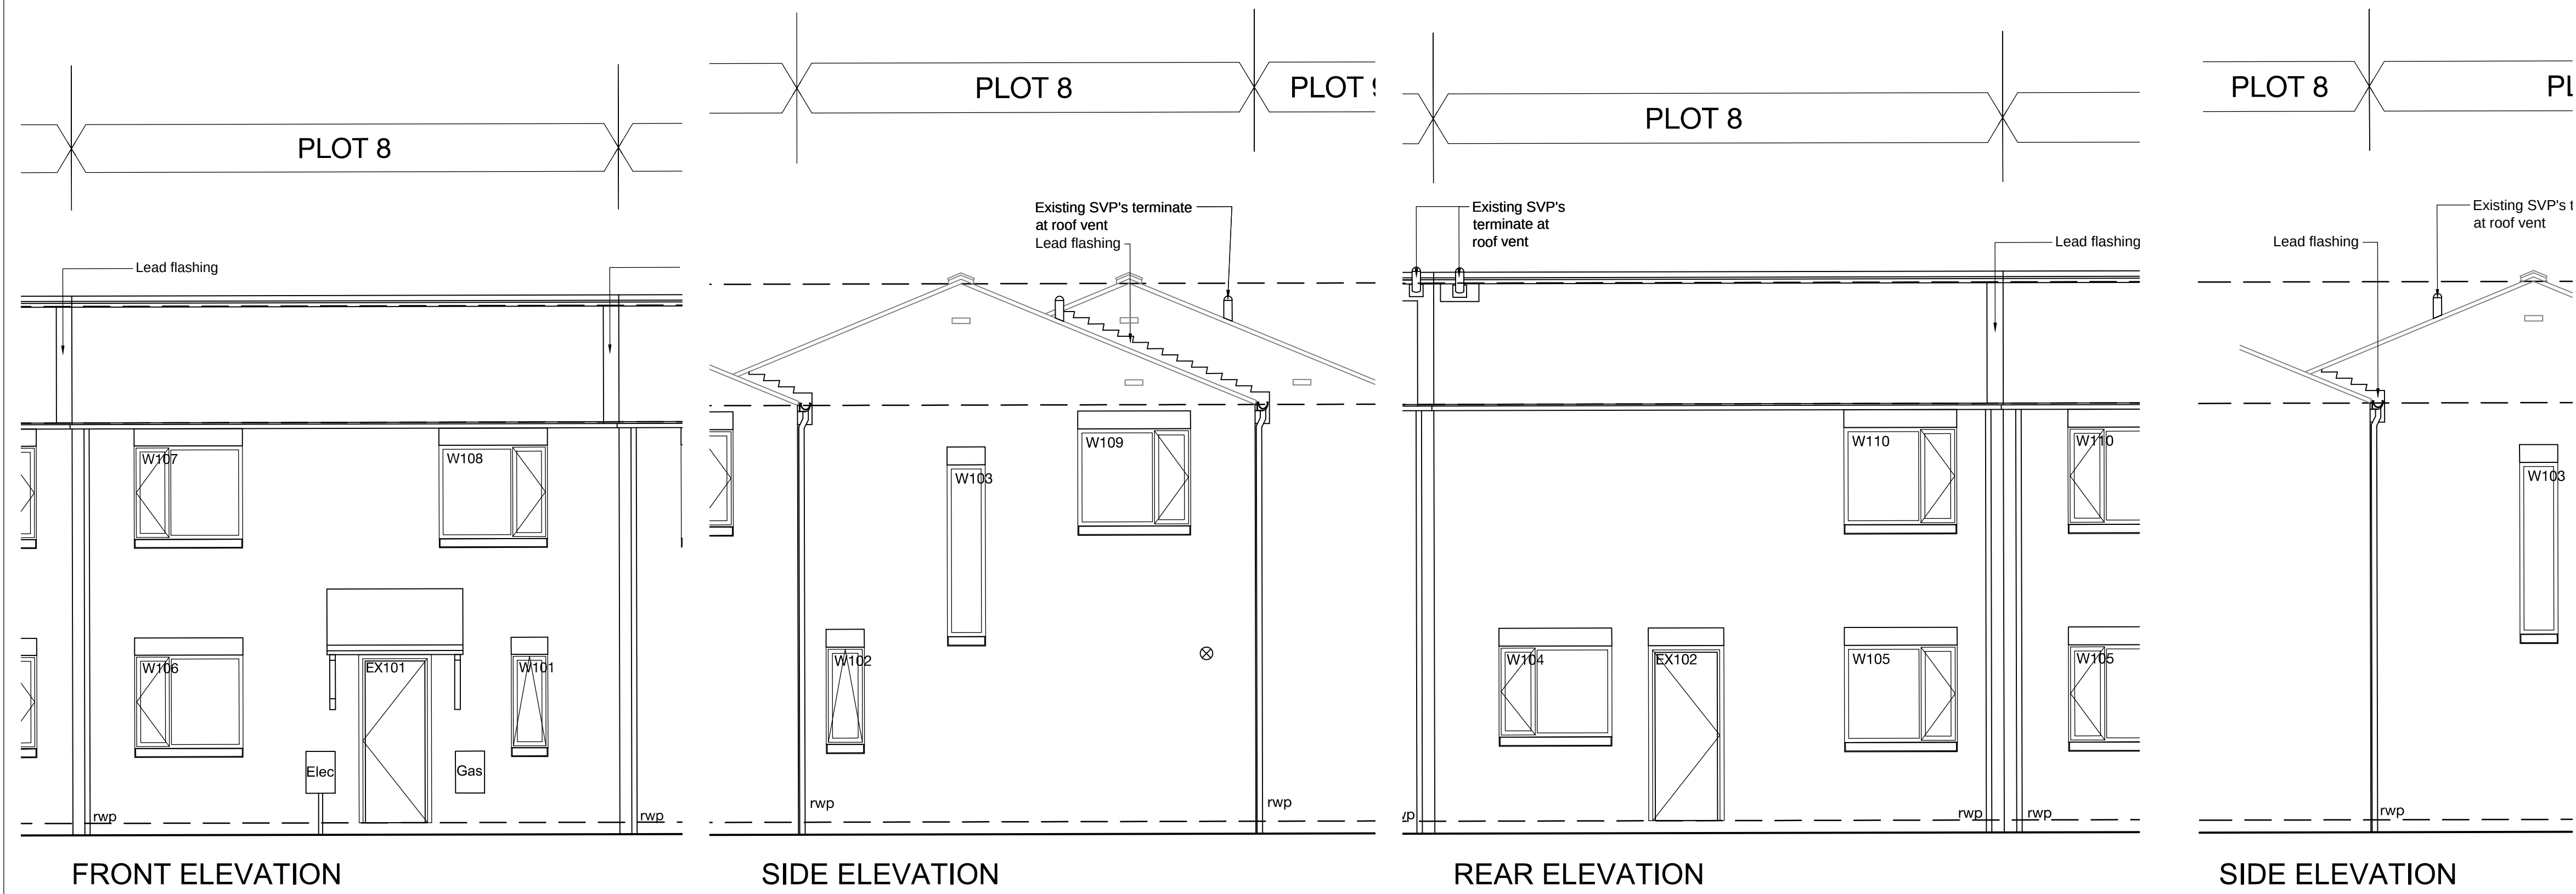

PLOT 08 EXISTING ELEVATIONS

										THIS DRAWING IS PRODUCED FOR USE IN THIS PROJECT ONLY AND MAY NOT BE USED FOR ANY OTHER PURPOSE. NPS PROPERTY CONSULTANTS LTD ACCEPT NO LIABILITY FOR THE USE OF THIS DRAWING OTHER THAN THE PURPOSE FOR WHICH IT WAS INTENDED IN CONNECTION WITH THIS PROJECT AS RECORDED IN THE 'PURPOSE FOR ISSUE' AND 'FILE STATUS CODE'. THIS DRAWING MAY NOT BE REPRODUCED IN ANY FORM WITHOUT PRIOR WRITTEN AGREEMENT OF NPS PROPERTY CONSULTANTS LTD. © CROWN COPYRIGHT AND DATABASE RIGHTS 2018 ORDNANCE SURVEY LICENCE NUMBER 100022964										RESPONSIBILITY IS NOT ACCEPTED FOR OTHERS SCALING DIRECTLY FROM THIS DRAWING. DO NOT SCALE FROM THIS DRAWING. USE WRITTEN DIMENSIONS ONLY. 0m 0.5 1.0 1.5 3.0m ORIGINAL SHEET SIZE A1 1:50										CLIENT BERNESLAI HOMES TITLE EXISTING ELEVATIONS - PLOTS 07-08										PROJECT KERESFORTH CLOSE, RESIDENTIAL CONVERSIONS										 NPS Barnsley Ltd Gateway Plaza, Sackville St, Barnsley, South Yorkshire, S70 2RD, Tel: 01226 774605; Email: barnsley@nps.co.uk web: www.nps.co.uk										<table><tr><td colspan="2">SCALES</td><td colspan="2">DISCIPLINE</td><td colspan="2">PROJECT NUMBER</td></tr><tr><td colspan="2">1:50</td><td colspan="2">ARCHITECT</td><td colspan="2">07-17-18-1-1409</td></tr><tr><td colspan="4">DRAWING NUMBER</td><td colspan="2">REV CODE</td></tr><tr><td colspan="4">NPS-DR-A-(00)-027</td><td colspan="2">P1</td></tr><tr><td colspan="2">STATUS CODE</td><td colspan="2">PURPOSE OF ISSUE</td><td colspan="2">DRAWN BY</td></tr><tr><td colspan="2">S0</td><td colspan="2">TENDER</td><td colspan="2">PJN</td></tr></table>										SCALES		DISCIPLINE		PROJECT NUMBER		1:50		ARCHITECT		07-17-18-1-1409		DRAWING NUMBER				REV CODE		NPS-DR-A-(00)-027				P1		STATUS CODE		PURPOSE OF ISSUE		DRAWN BY		S0		TENDER		PJN	
SCALES		DISCIPLINE		PROJECT NUMBER	
1:50		ARCHITECT		07-17-18-1-1409	
DRAWING NUMBER				REV CODE	
NPS-DR-A-(00)-027				P1	
STATUS CODE		PURPOSE OF ISSUE		DRAWN BY	
S0		TENDER		PJN	
<table><tr><td colspan="2">FIRST ISSUE</td></tr><tr><td>P1</td><td></td></tr><tr><td colspan="2">COMMENT</td></tr><tr><td>REV</td><td>DRAWN</td></tr><tr><td>DATE</td><td>CHECKED</td></tr><tr><td>DATE</td><td>APPROVED</td></tr><tr><td>DATE</td><td>DATE</td></tr></table>										FIRST ISSUE		P1		COMMENT		REV	DRAWN	DATE	CHECKED	DATE	APPROVED	DATE	DATE	
FIRST ISSUE	
P1	
COMMENT	
REV	DRAWN	
DATE	CHECKED	
DATE	APPROVED	
DATE	DATE	