

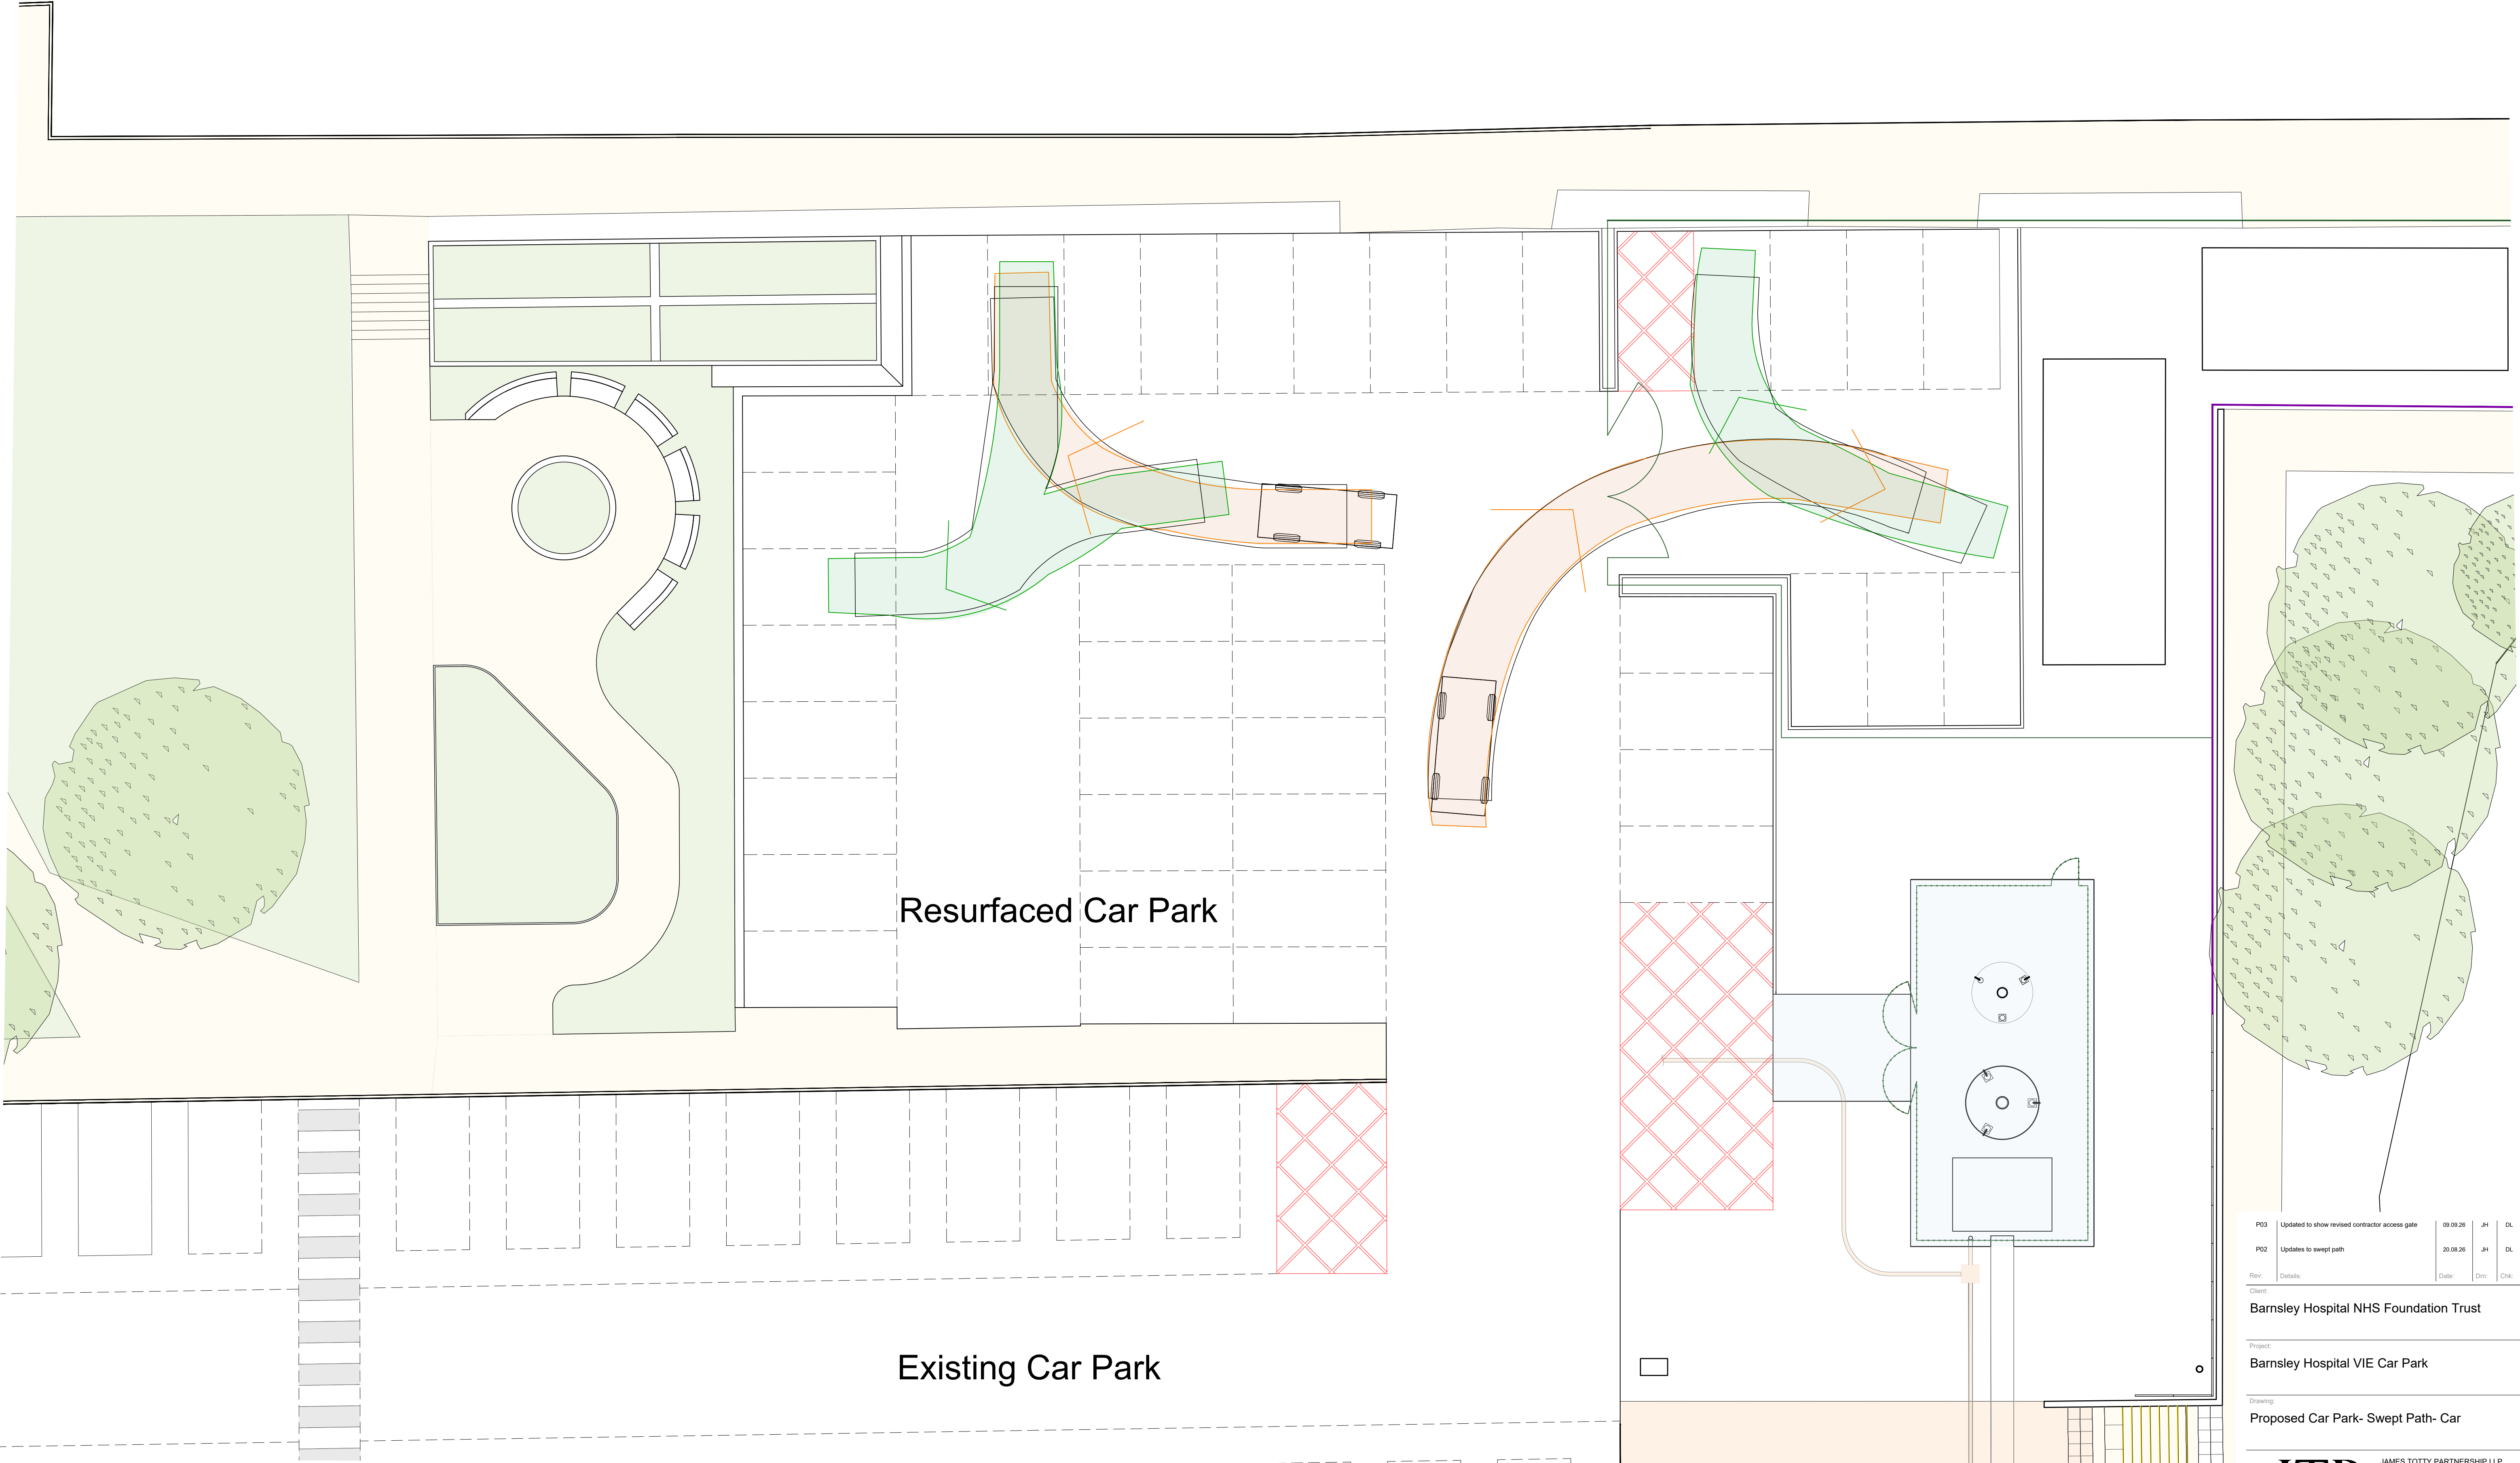
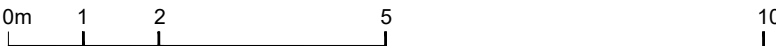


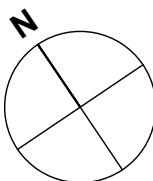

Resurfaced Car Park

Existing Car Park

Vehicle Key:

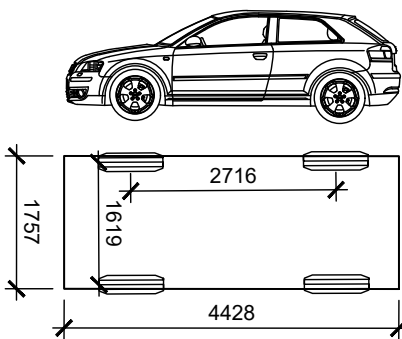

P03	Updated to show revised contractor access gate	09.09.26	JH	DL
P02	Updates to swept path	20.08.26	JH	DL
Rev.	Details	Date	Dim	CHK

Client:
Barnsley Hospital NHS Foundation Trust

Project:
Barnsley Hospital VIE Car Park

Drawing:
Proposed Car Park- Swept Path- Car

JTP
ARCHITECTS

JAMES TOTTY PARTNERSHIP LLP
CHARTERED ARCHITECTS
38 WILKINSON STREET
SHEFFIELD S10 2GB
Telephone: (0114) 270 0208
Email: mail@jtp-architects.co.uk
Web: www.jtp-architects.co.uk

Scale:	Project No:	Drawn:	Checked:	Date:
1:100	15/1482	JH	DL	August 2026
Status:	For approval			
FOR PLANNING				
Drawing No:	151482	- JTP - XX - XX - D - A -	622	- P03
Project	Designer	Draw	Check	Issue
Author	Checker	Reviser	Reviser	Reviser

THIS DRAWING AND INFORMATION CONTAINED HEREIN IS PROTECTED BY COPYRIGHT LAW AND MUST NOT BE COPIED OR REPRODUCED WITHOUT THE PRIOR WRITTEN CONSENT OF JAMES TOTTY PARTNERSHIP

ORDNANCE SURVEY INFORMATION IS REPRODUCED BY PERMISSION IN ACCORDANCE WITH LICENCE AGREEMENT - LICENCE No. AR 100006150