
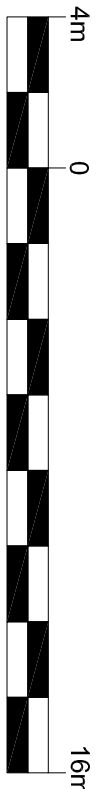
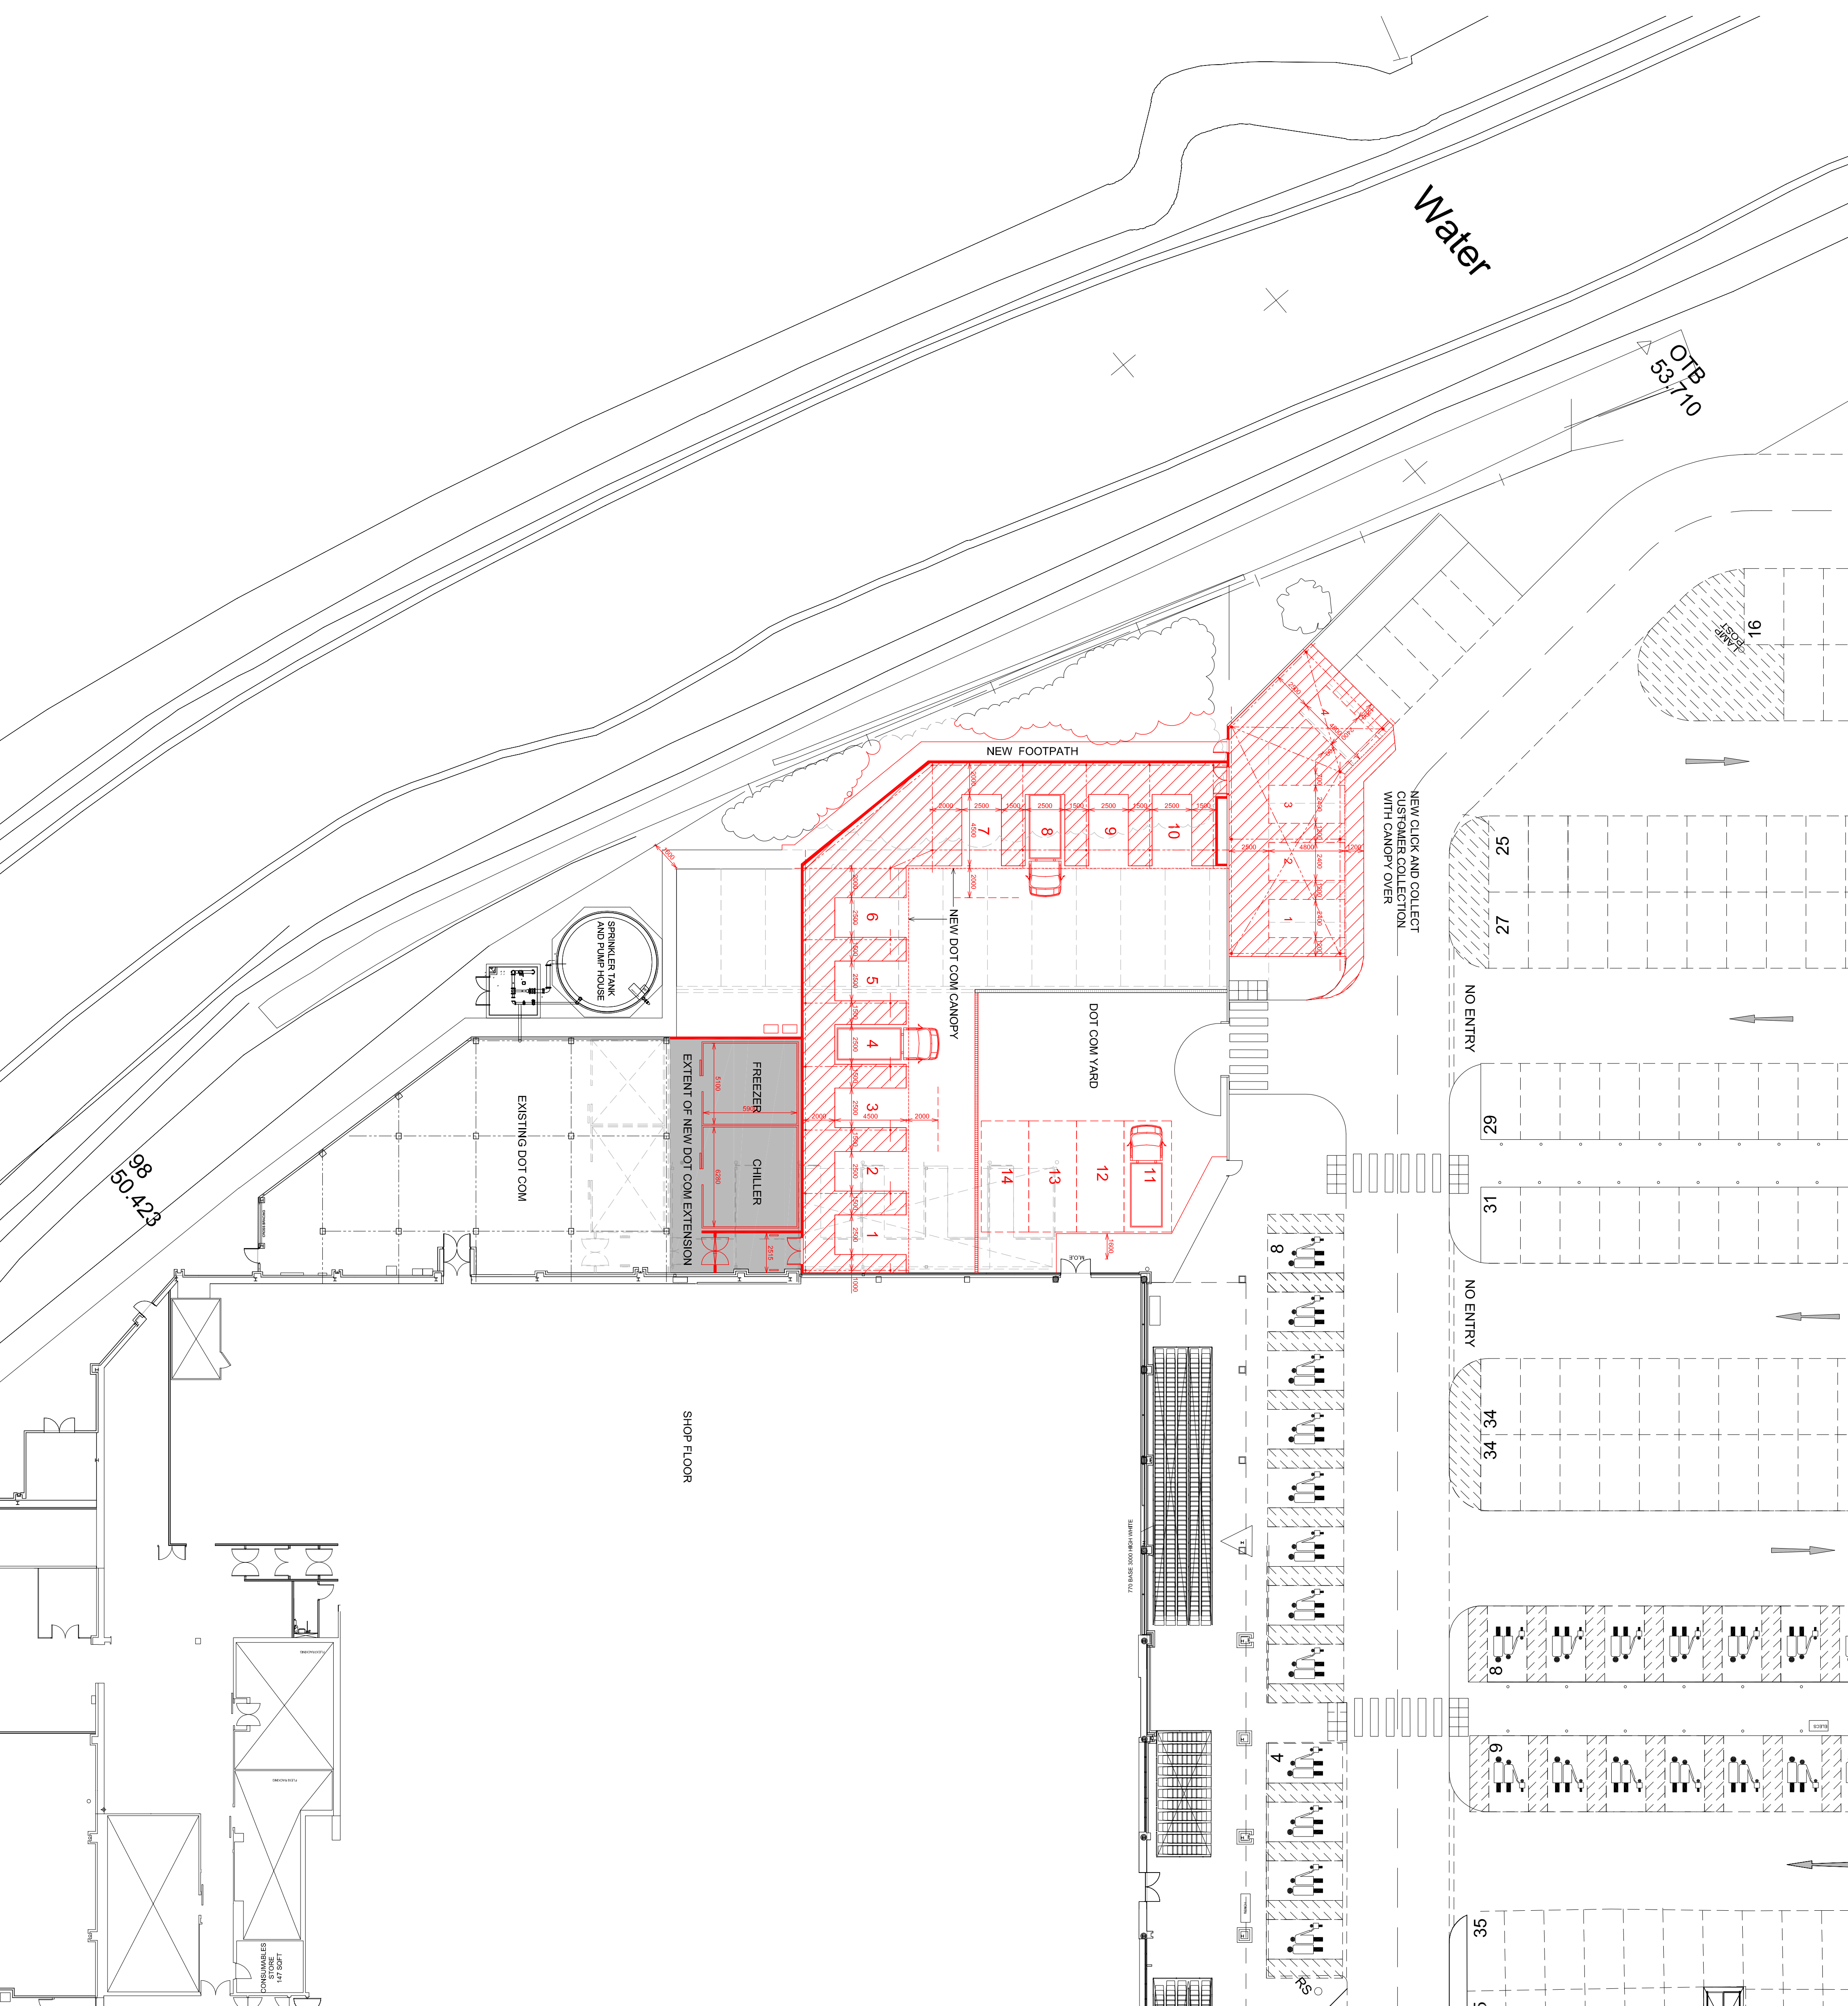


Notes

- Contractors must check all dimensions on site. Only figured dimensions are to be worked from. Discrepancies must be reported to the Architect or Engineer before proceeding. © This drawing is copyright
- Reproduced from OS Stenap © by permission of Ordnance Survey® on behalf of The Controller of Her Majesty's Stationery Office. © Crown copyright 2008. All rights reserved. Licence number 100007126.

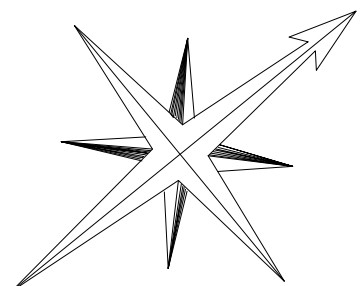

SCALE 1:200

Revision	Description				Drawn	Checked	Date		
Preliminary	☐	Information	☒	Tender	☐	Construction	☐	As Built	☐



Architects, Engineers and Development Consultants

The
TESCO BARNSLEY
DOT COM EXTENSION AND INTERGATED CLICK & COLLECT
PROPOSED GA PLAN

Details

Scale 1:200GA1 Date FEB 14 Drawn AD Ck RT

16897-P006

Please consider the environment before printing this drawing