


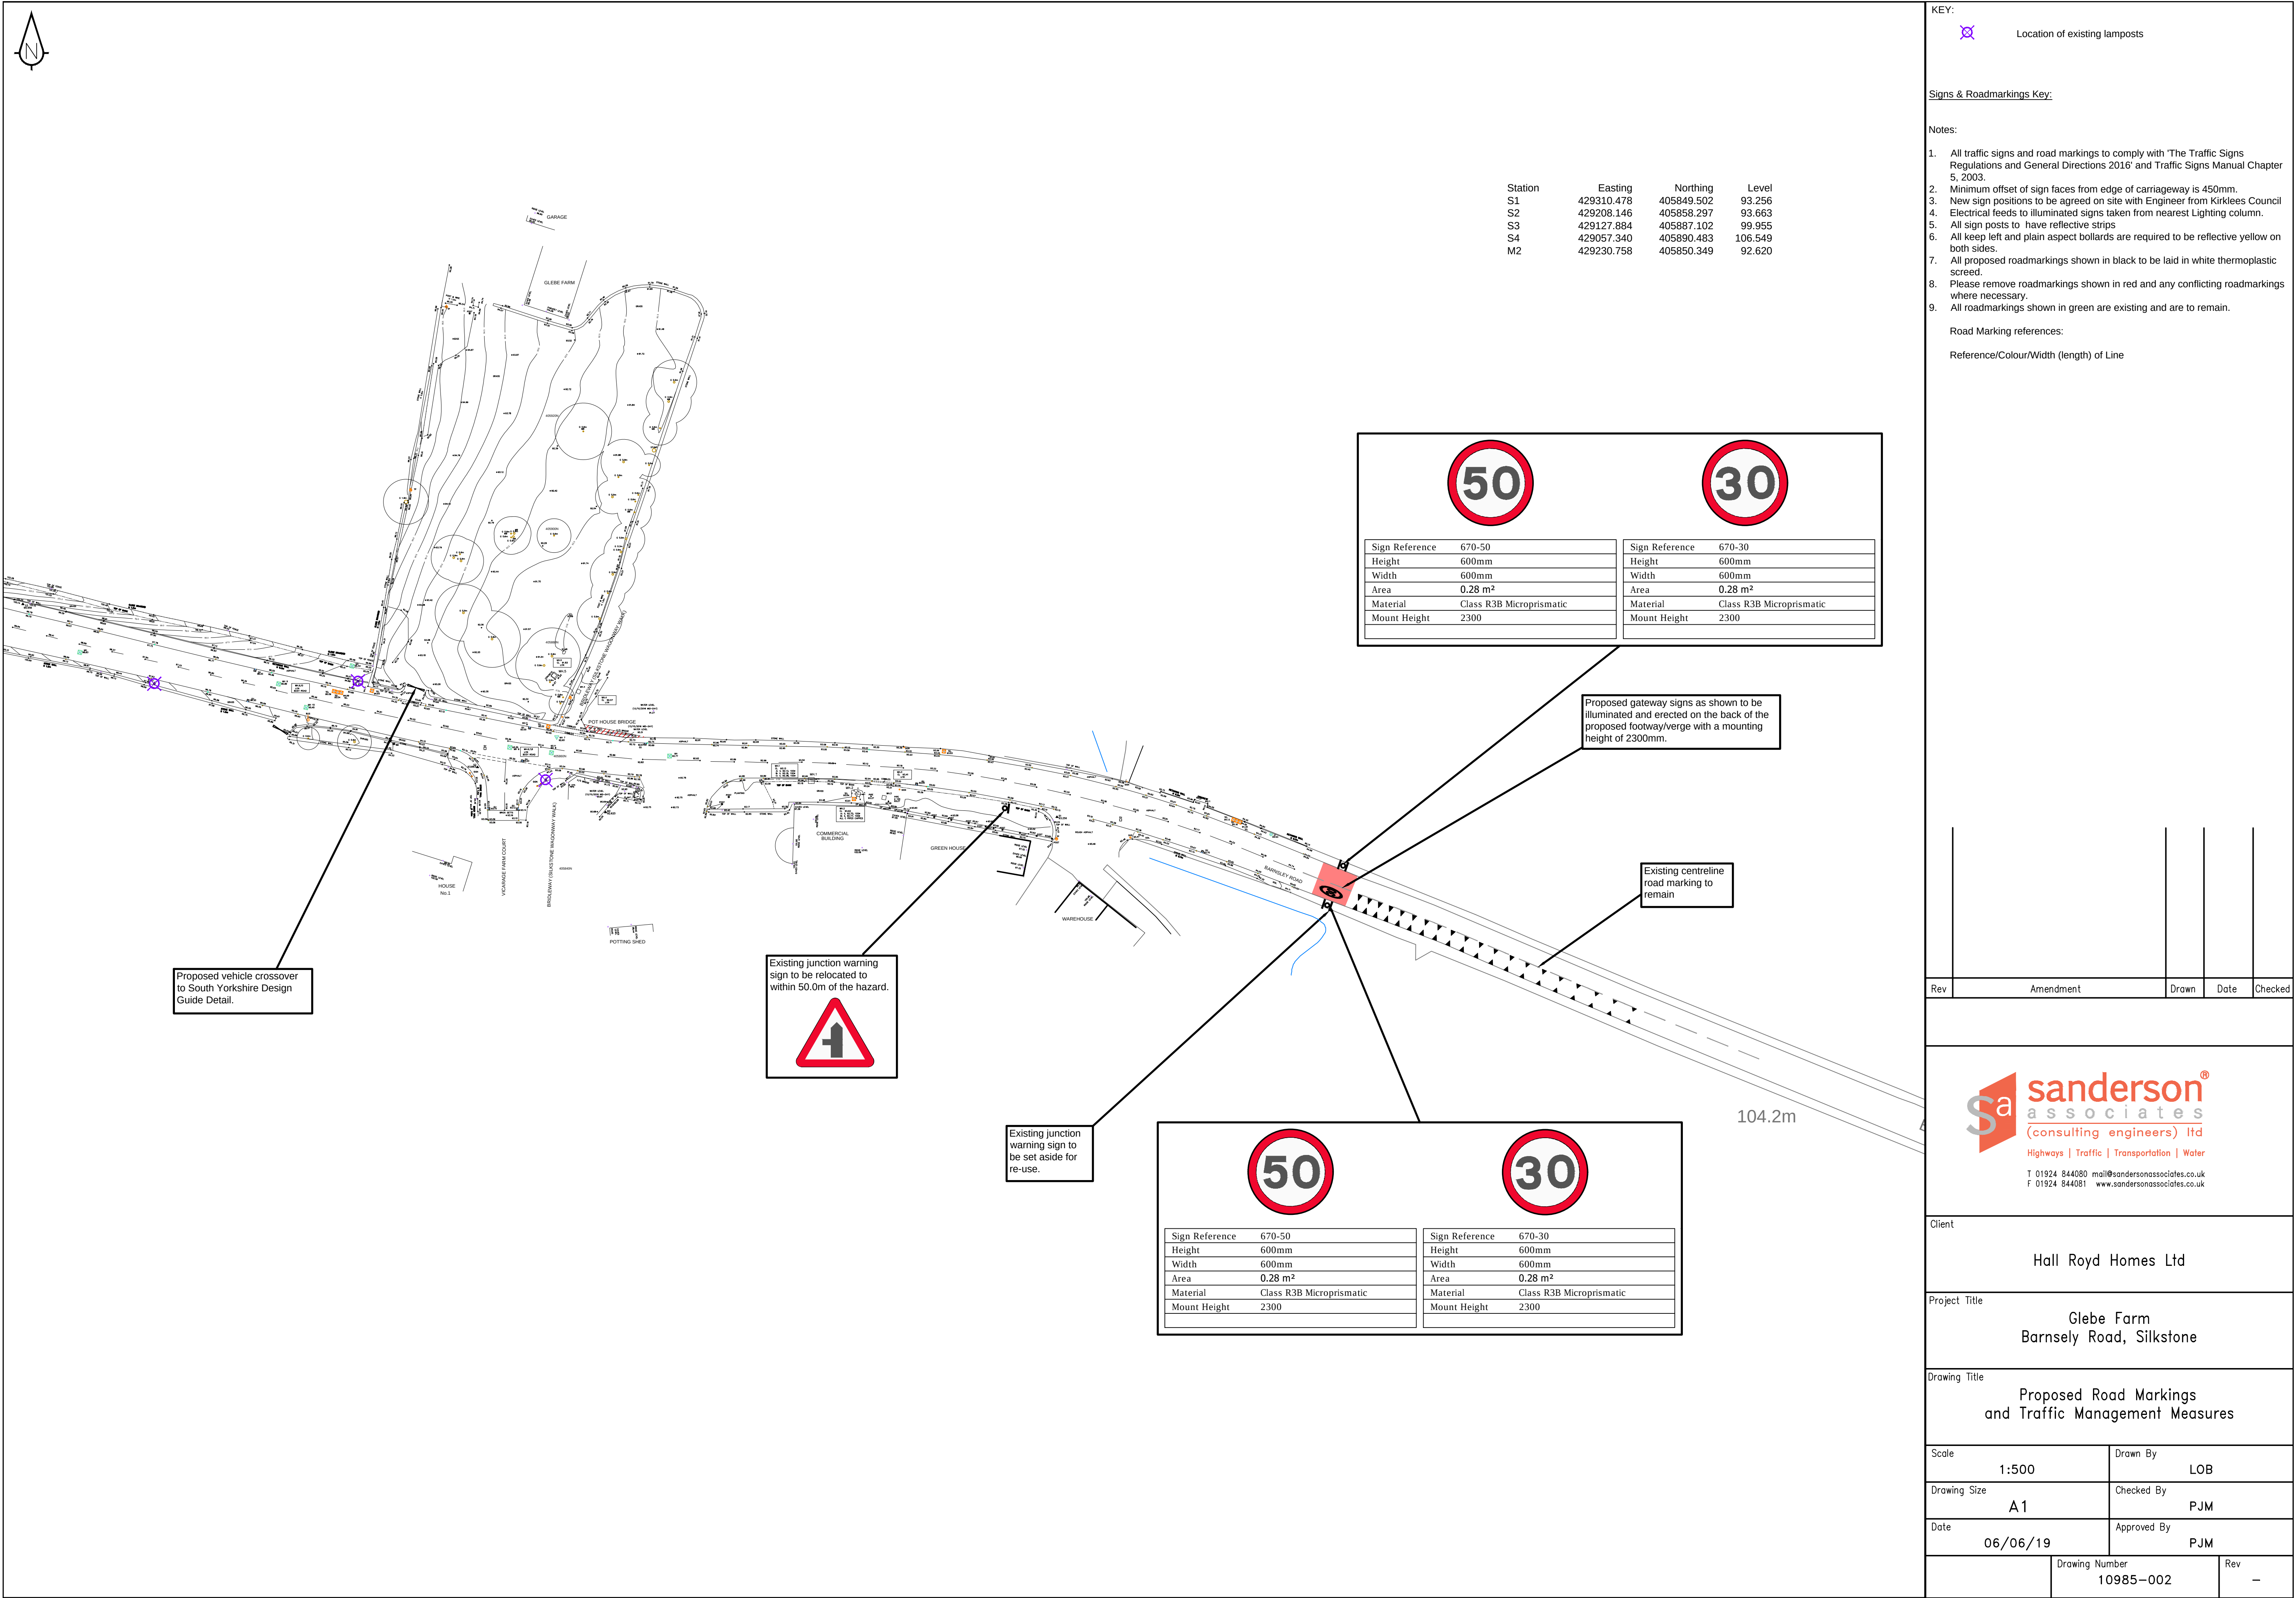

KEY:
 Location of existing lamposts

Signs & Roadmarkings Key:

Notes:

- All traffic signs and road markings to comply with 'The Traffic Signs Regulations and General Directions 2016' and Traffic Signs Manual Chapter 5, 2003.
- Minimum offset of sign faces from edge of carriageway is 450mm.
- New sign positions to be agreed on site with Engineer from Kirklees Council
- Electrical feeds to illuminated signs taken from nearest Lighting column.
- All sign posts to have reflective strips
- All keep left and plain aspect bollards are required to be reflective yellow on both sides.
- All proposed roadmarkings shown in black to be laid in white thermoplastic screed.
- Please remove roadmarkings shown in red and any conflicting roadmarkings where necessary.
- All roadmarkings shown in green are existing and are to remain.

Road Marking references:
Reference/Colour/Width (length) of Line

Rev	Amendment	Drawn	Date	Checked

sanderson[®]
associates
(consulting engineers) Ltd
Highways | Traffic | Transportation | Water
T 01924 844080 mail@sandersonassociates.co.uk
F 01924 844081 www.sandersonassociates.co.uk

Client

Hall Royd Homes Ltd

Project Title

Glebe Farm
Barnsely Road, Silkstone

Drawing Title

Proposed Road Markings
and Traffic Management Measures

Scale 1:500	Drawn By LOB
Drawing Size A1	Checked By PJM
Date 06/06/19	Approved By PJM
Drawing Number 10985-002	Rev -