


KEY:

Drawing to be read in conjunction with A(30)007 External Door & Window Elevations for external door and glazing specification.


All external windows & doors are to be replaced to the specification A(30) series.

All dimensions to be checked on site.


Contractor to allow for installation of new corporate external signage

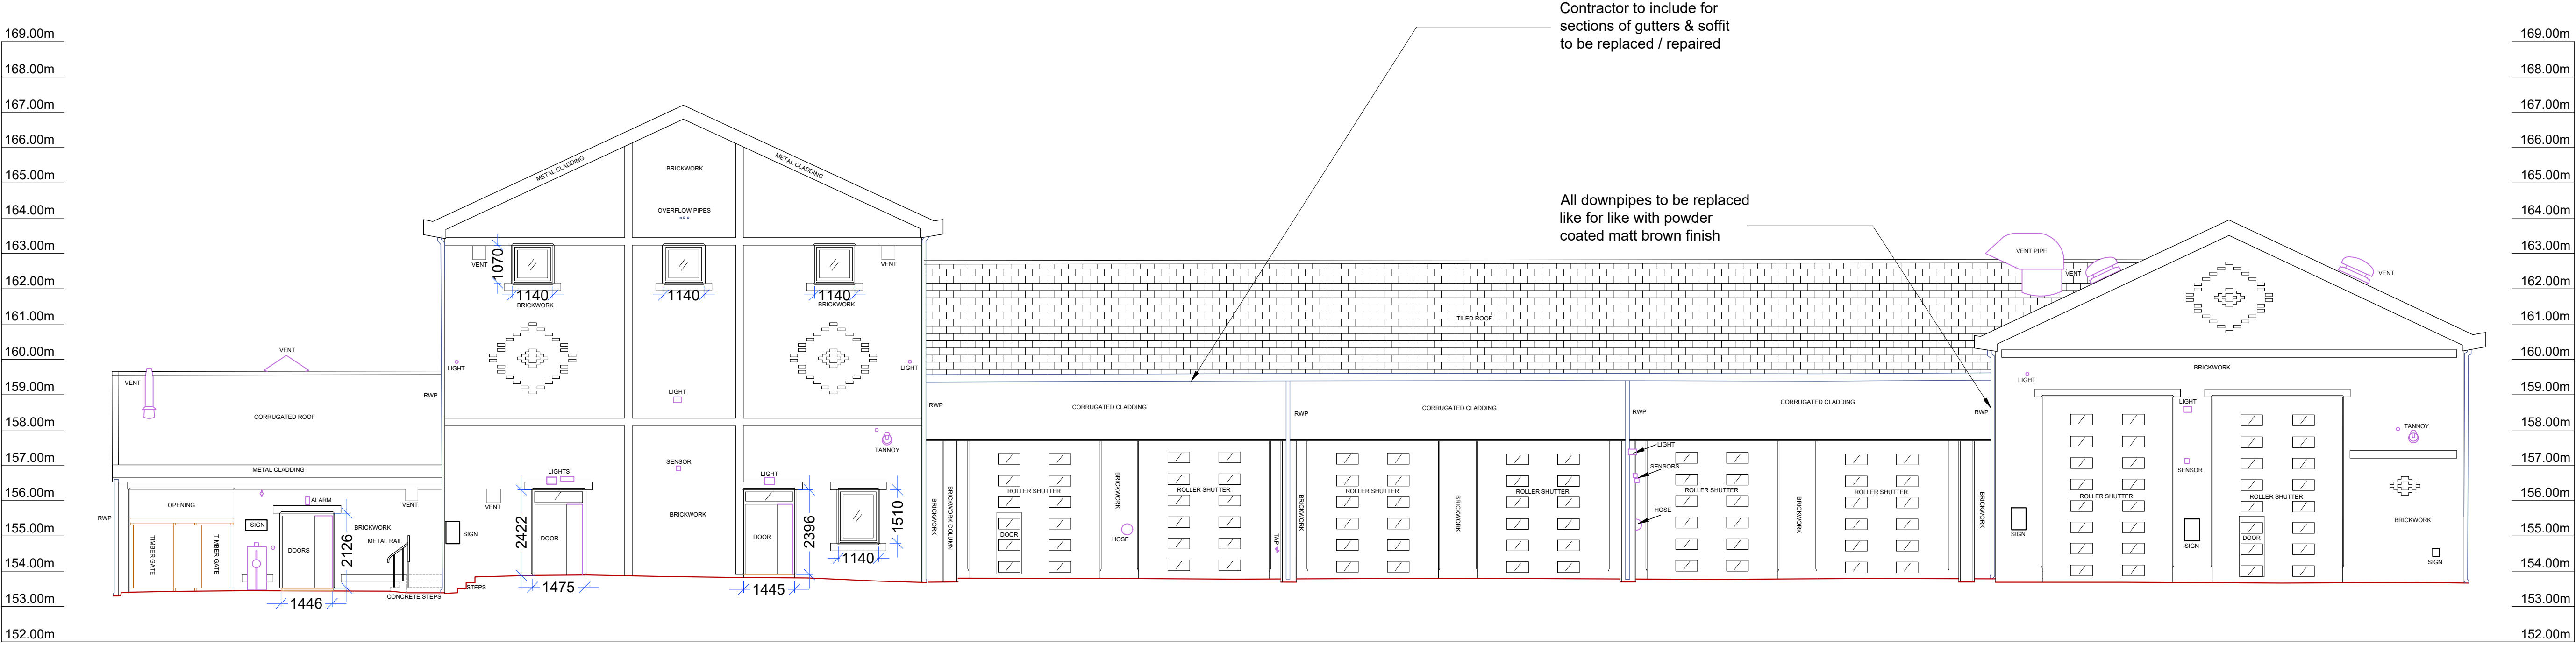

ELEVATION 3
1:100

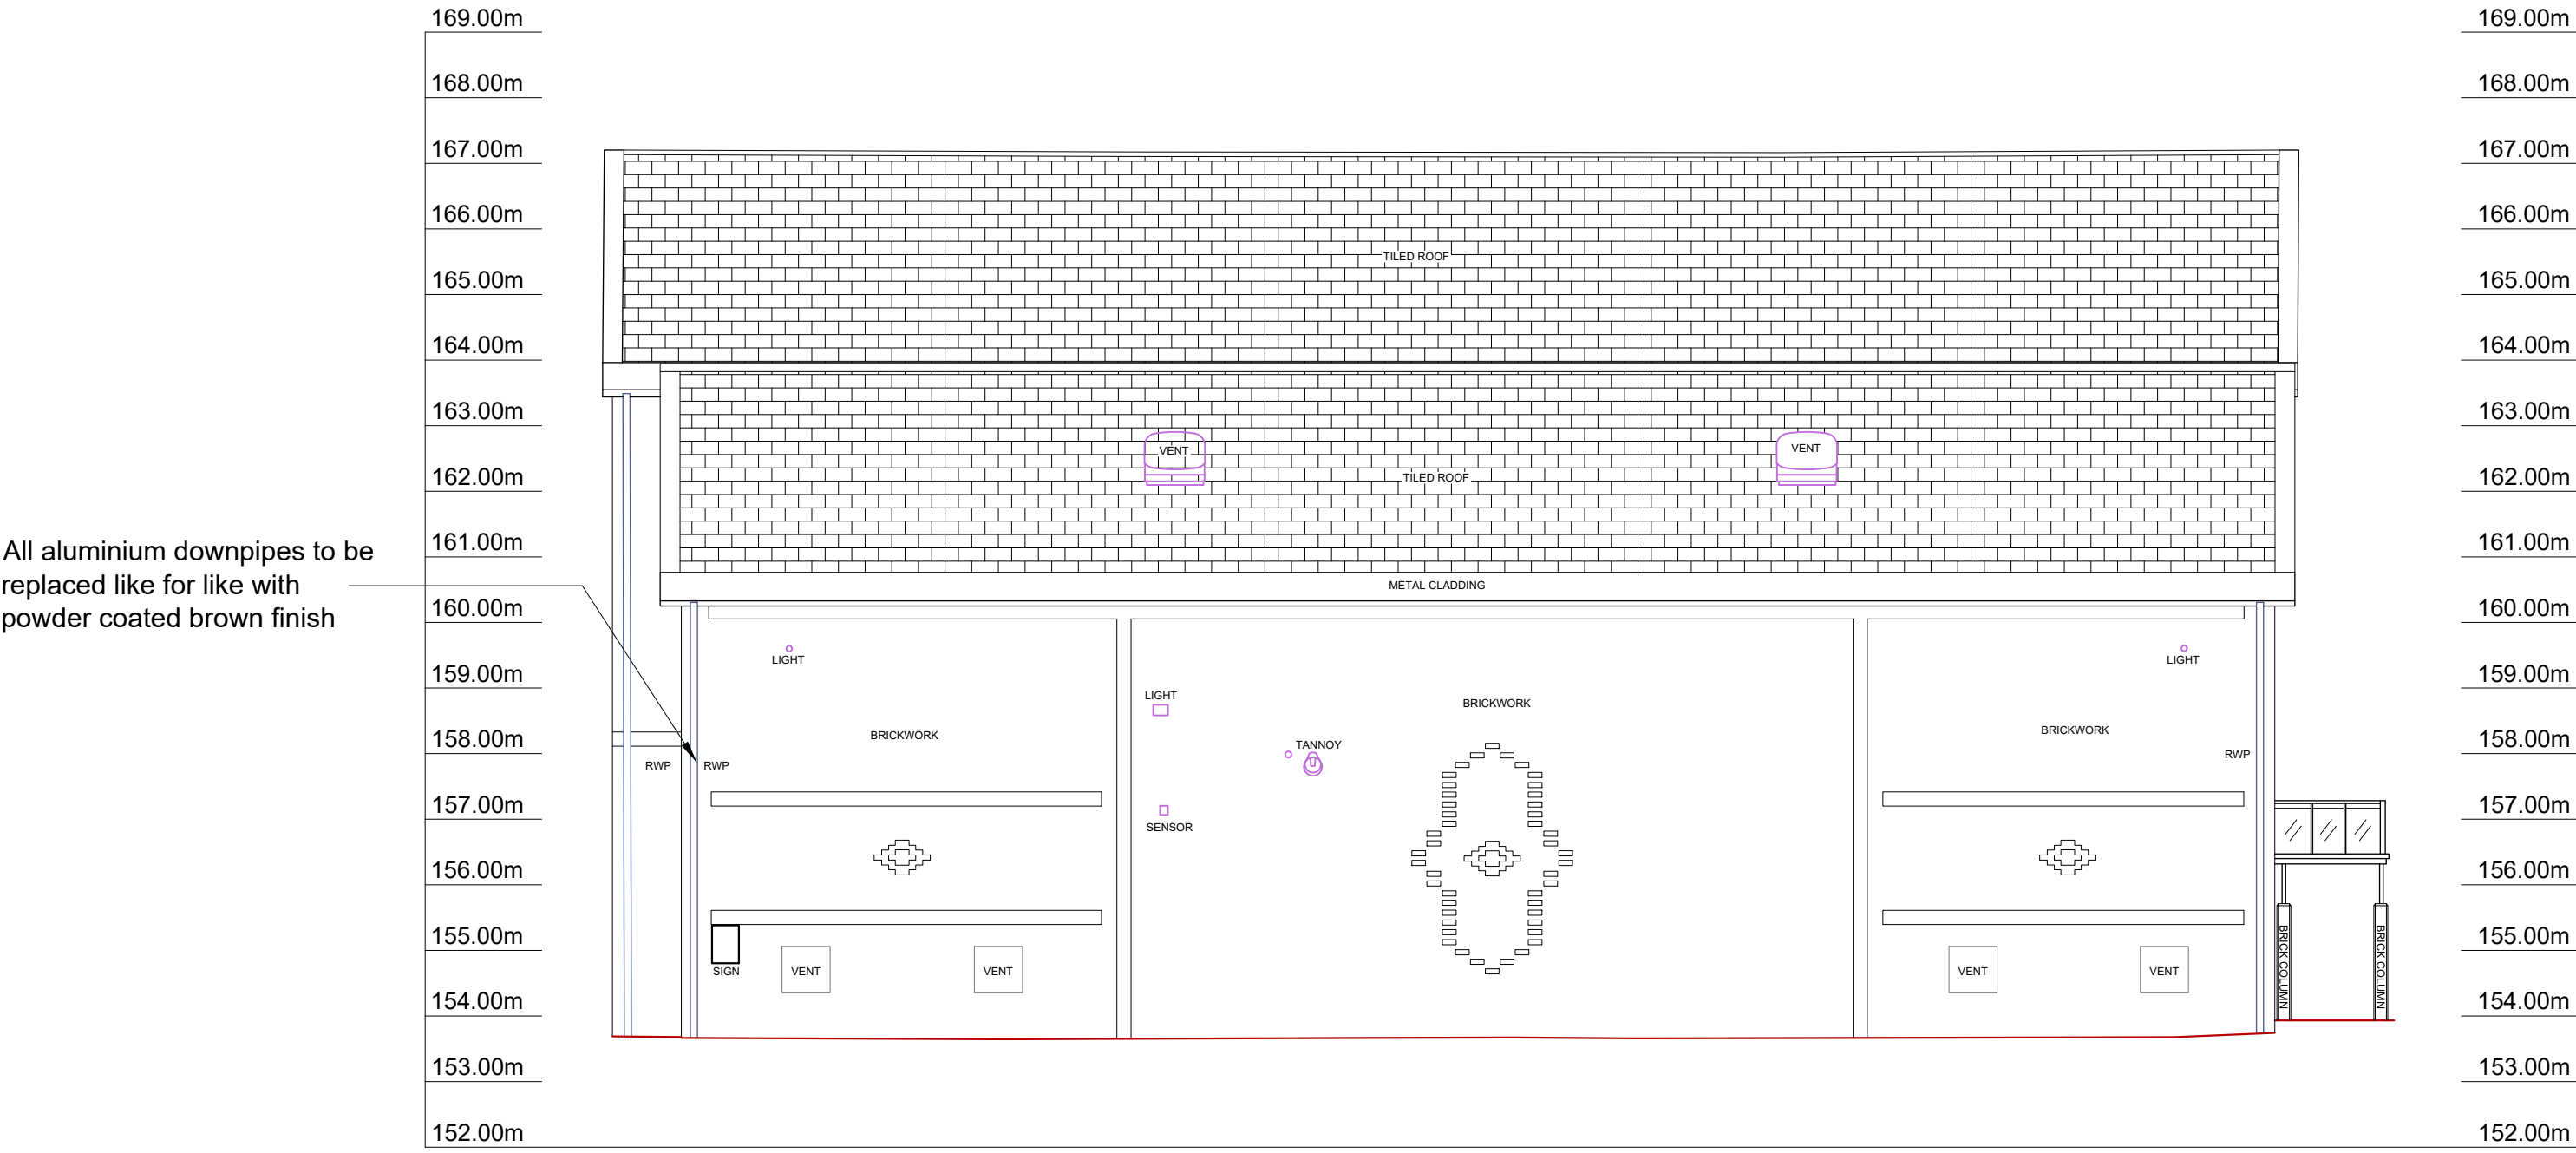

ELEVATION 4
1:100

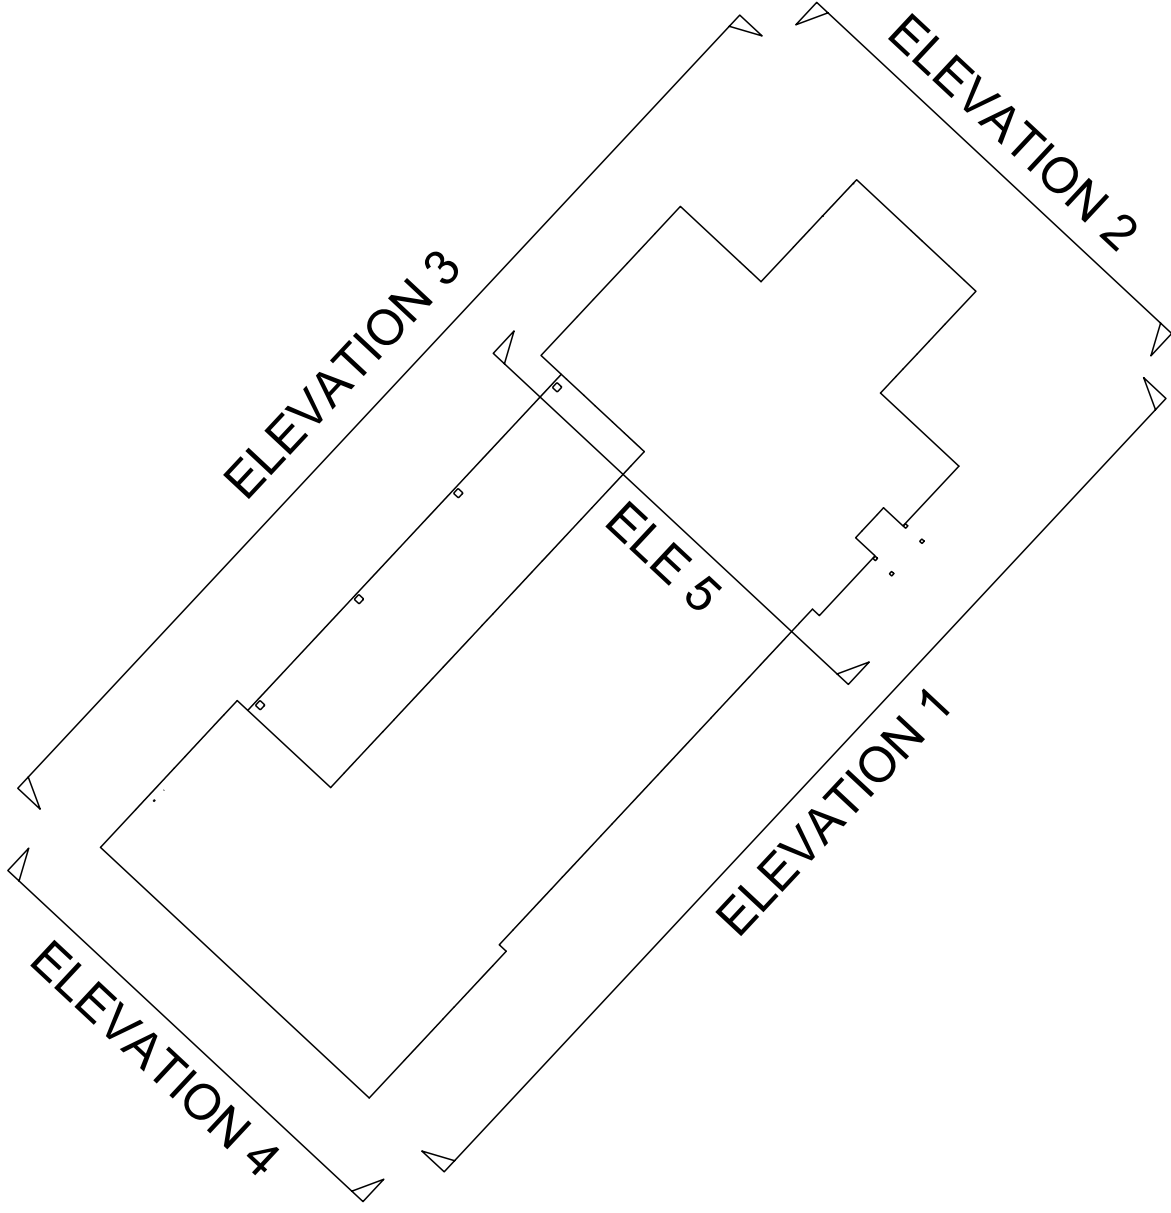

No Revision Date

Revisions

Client:
SYFR

Issue:
FOR TENDER

Project:
TANKERSLEY
STATION ALTERATIONS

Title:
PROPOSED ELEVATIONS
3 & 4

Drawing No: TL(04)002 Rev: / A1 Scale: 1:100

Date: Drawn: Approved:



6th Floor Orchard Lane
Balm Green
Sheffield
S1 2JA

+44 (0) 114 273 3343
RLB_UK
RLB.com

This drawing is to be read in conjunction with all relevant specifications and drawings issued.
Do not scale this drawing, the Contractor is to check and verify all building, site dimensions and check levels before work commences.
For discrepancies or omissions contact Rider Levett Bucknall.
All work and materials to be in accordance with current applicable statutory legislation and to comply with all relevant Codes of Practice and British Standards.
Copyright © 2018 Rider Levett Bucknall UK Limited