



VIEW 01 - Existing Fire Station to be demolished.



VIEW 02 - Existing Fire Station to be demolished.




VIEW 03 - Existing Fire Station to be demolished.



VIEW 04 - Existing Garage Building to be demolished.



VIEW 05 - Existing Fire Station to be demolished.

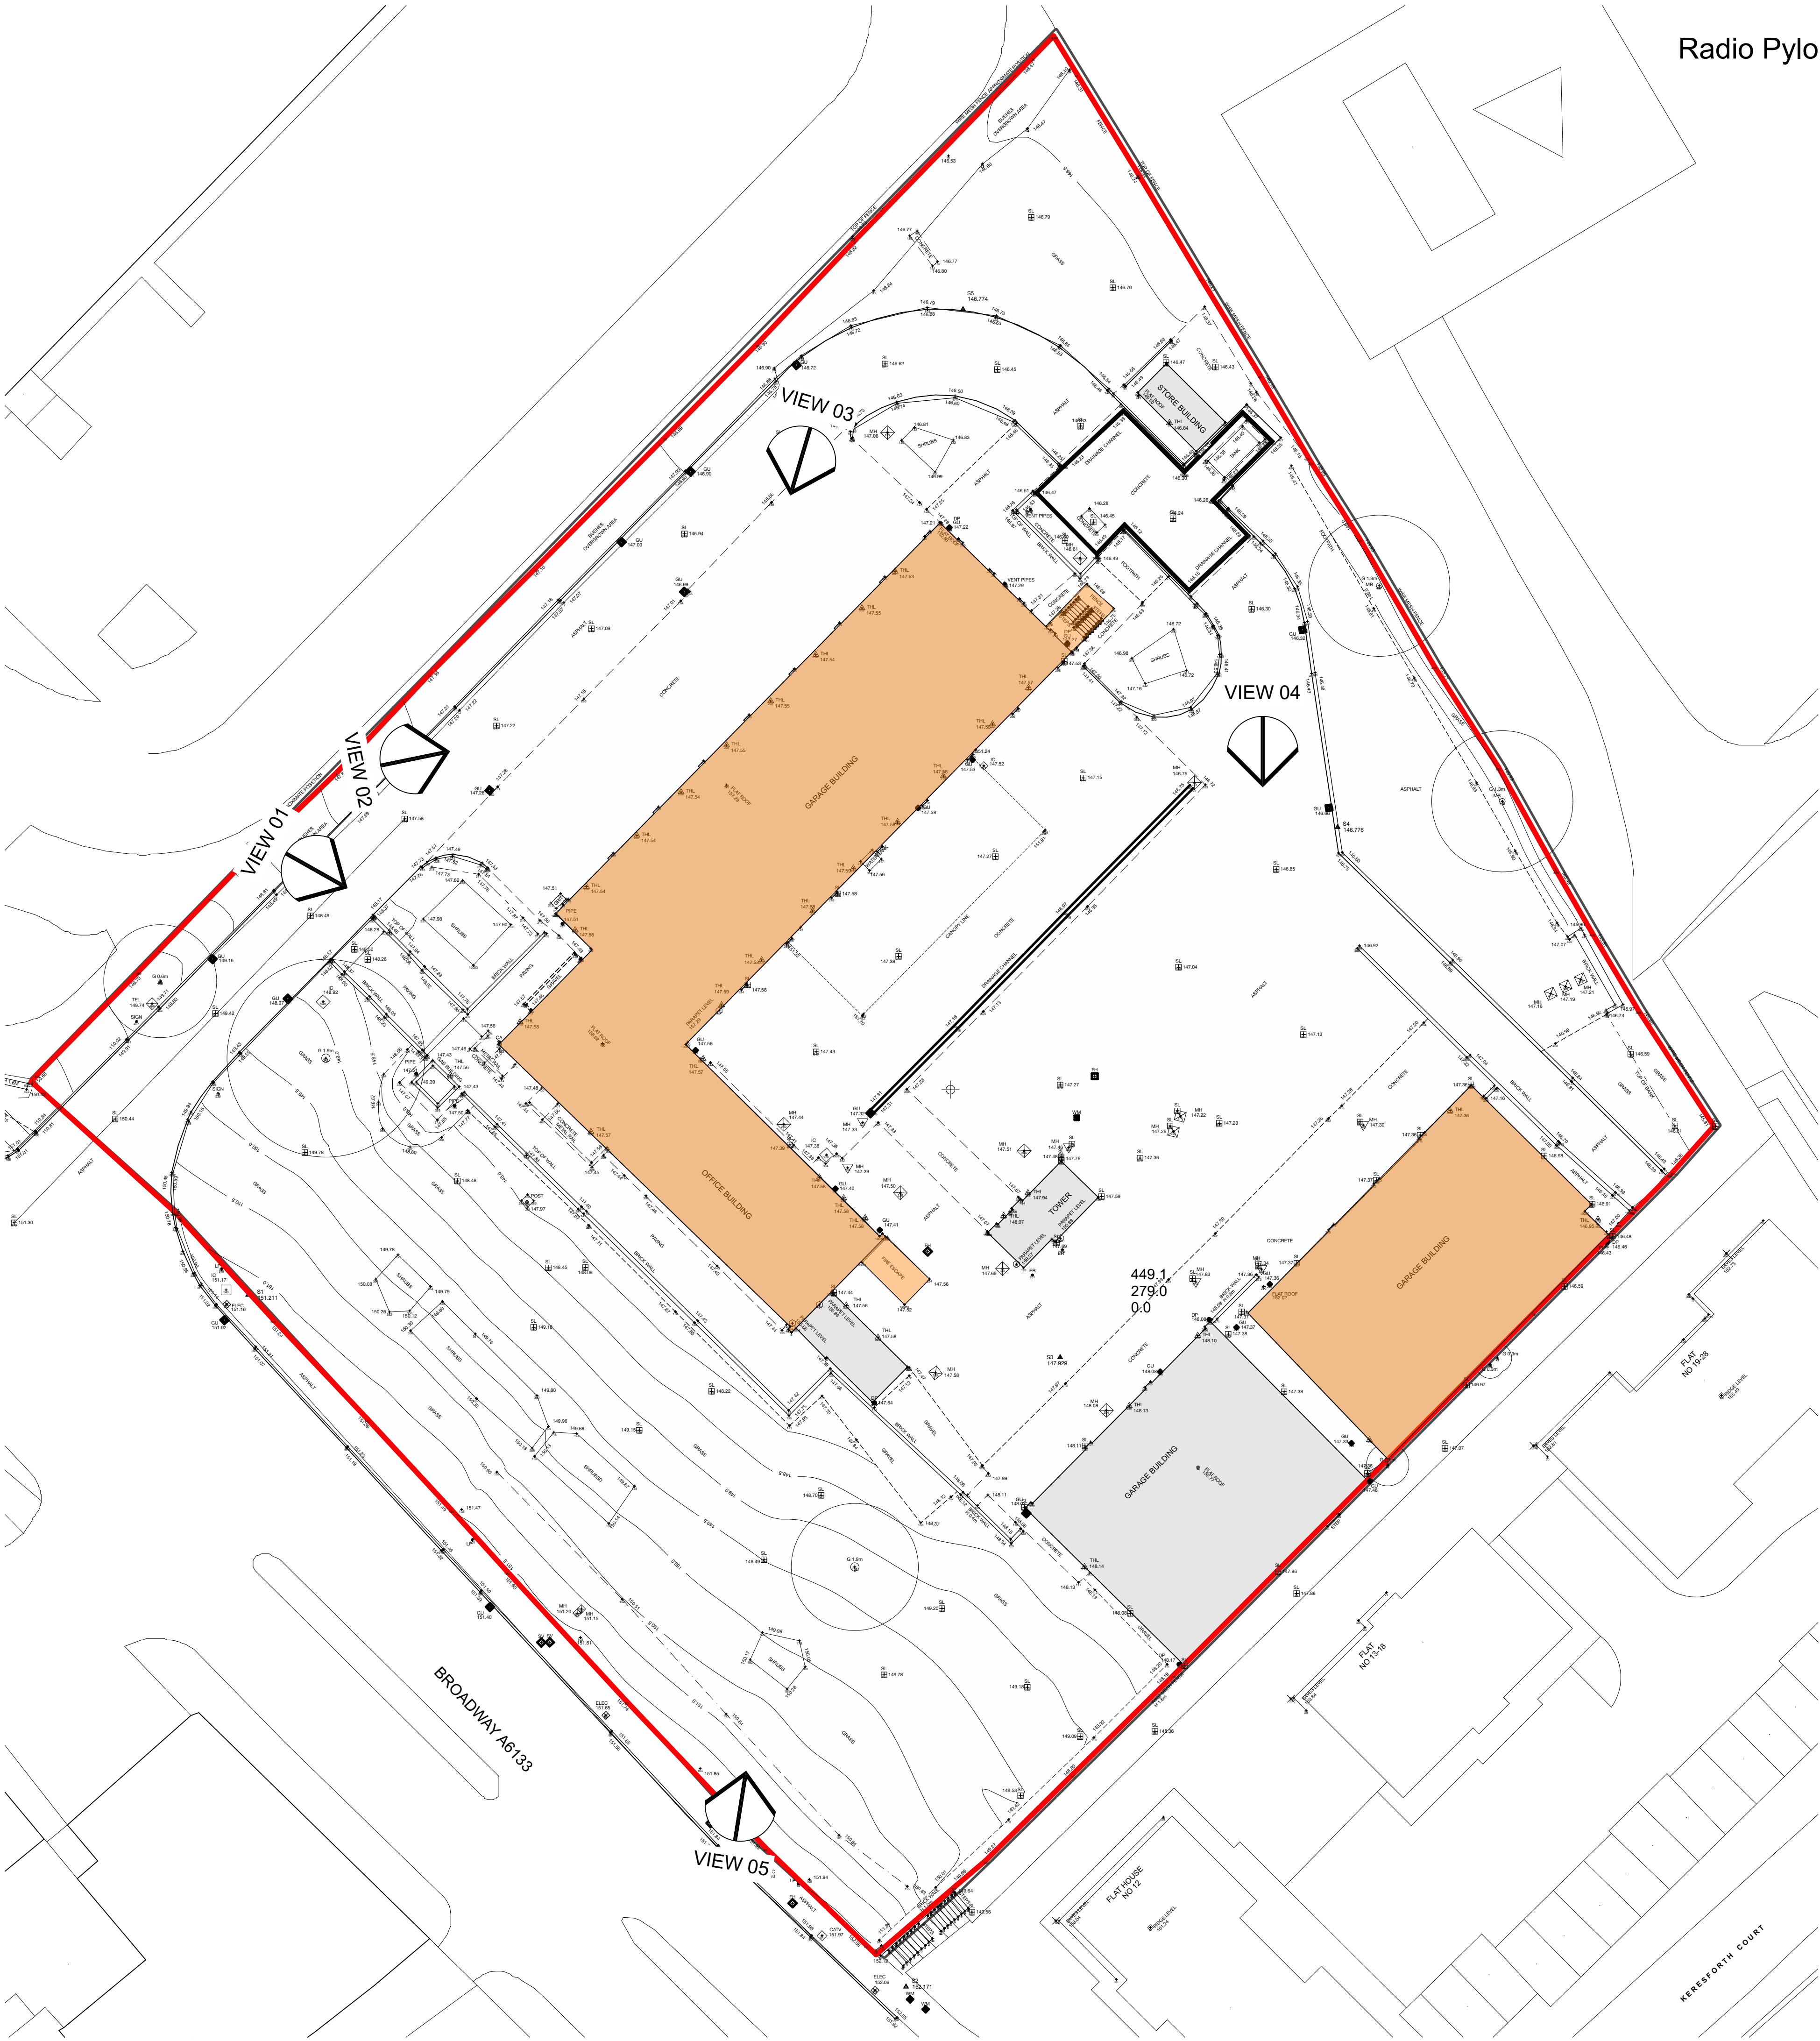

Radio Pylo

key plan	
<div></div>	Orange fill indicates existing buildings to be demolished as part of this planning application.
notes	


- 1 This drawing is based on survey information dated 04/05/2018 and supplied by Met Geo Environmental.
- 2 The red line ownership boundary is assumed and is to be checked and confirmed by the client.

P01	Issued for Planning.	SB	GQ	20.08.19
rev	description	drawn	checked	date

Bond Bryan Architects

The Church Studio Springvale Road Sheffield S10 1LP

t +44(0)114 266 2040 w www.bondbryan.com
e barnsley.syfs@bondbryan.co.uk

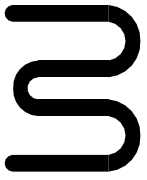

Barnsley Fire Station Broadway A6133 Barnsley

South Yorkshire Fire and Rescue



DEMOLITION PLAN

bba project ref	scale(s)	original paper size
18-033	1:250	A1

name :						
project	originator	volume	level	type	role	number

SYFRS - BBA - Z0 - GF - DR - A - 1004

status :	suitability description :
D5	SUITABLE FOR PLANNING
revision :	revision description :
P01	PRELIMINARY

This document is © Bond Bryan Architects Ltd. If in doubt ASK. Drawing measurements shall not be obtained by scaling. Verify all dimensions prior to construction. Immediately report any discrepancies on this document to the Architect. This document shall be read in conjunction with associated models, specifications and related consultant's documents.